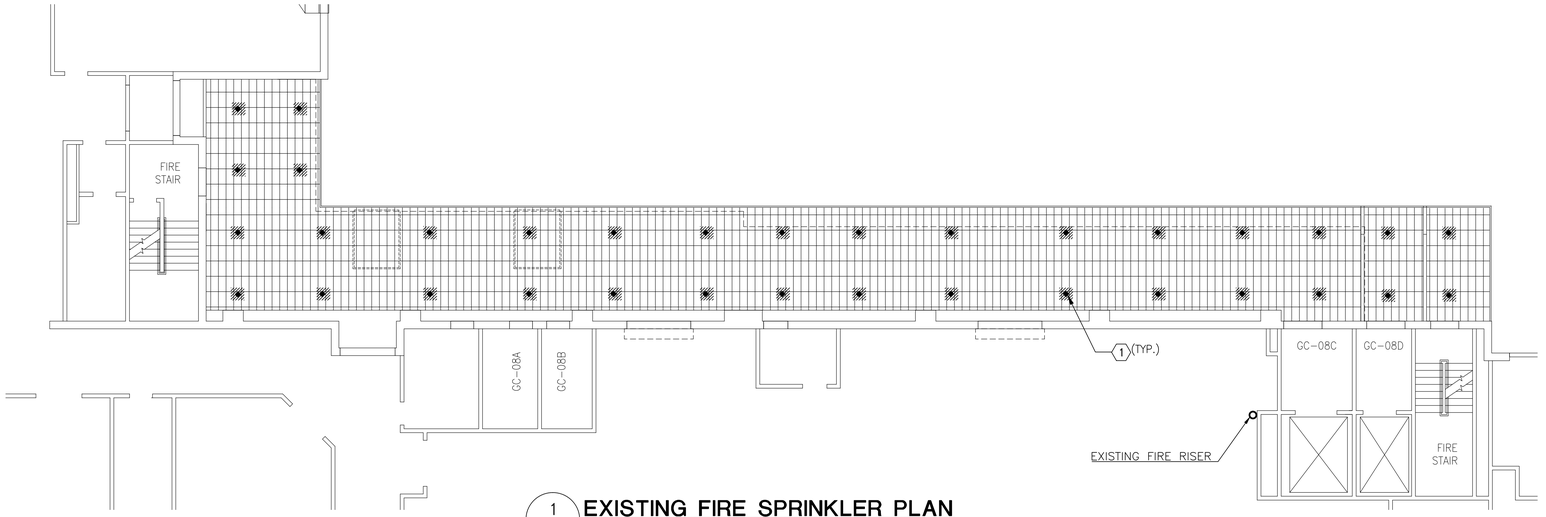

1 / FP101 **EXISTING FIRE SPRINKLER PLAN**
SCALE: 1/8" = 1'-0"

GENERAL DEMOLITION NOTES

1. PRIOR TO PERFORMING WORK ON ANY PORTION OF ANY FIRE SPRINKLER SYSTEM OF THIS FACILITY THE CONTRACTOR SHALL ISOLATE THE SYSTEM SERVING THE LOADING DOCK. COORDINATE ALL WORK WITH THE CONTRACTING OFFICER AND WITH ALL TRADES INVOLVED.

2. IT IS THE DECLARED AND ACKNOWLEDGED INTENTION AND MEANING TO REPLACE ALL OF THE SPRINKLER HEADS THAT FORM A PART OF THE LOADING DOCK DRY PIPE FIRE SPRINKLER SYSTEM, TO DEMOLISH PENDANT HEADS AND BRANCH LINES AS REQUIRED TO SUPPORT THE DEMOLITION OF EXISTING CEILINGS AND THE INSTALLATION OF NEW CEILINGS AND TO EXTEND THE DRY PIPE SYSTEM TO THE NEW "STORAGE BUILDING". SEE ARCHITECTURAL DRAWINGS FOR NEW FINISHES AND CEILING GRID PATTERNS, AND NEW STORAGE BUILDING.

3. DURING THE LIFE OF THE CONTRACT (CONSTRUCTION AND DEMOLITION TO THE POINT OF BENEFICIAL OCCUPANCY BY OWNER) THE CONTRACTOR SHALL PROTECT ALL SYSTEMS OR PORTIONS OF SYSTEMS TO REMAIN FOR REUSE FROM DAMAGE. ALL SYSTEMS SHALL BE TESTED IN SERVICE AFTER COMPLETION OF THE CONTRACT AND MADE COMPLETE AND OPERABLE AT NO ADDITIONAL COST TO THE GOVERNMENT.

4. ALL REPAIRS TO EXISTING FACILITES SHALL BE BY TRADES SKILLED IN FINISH WORK.

DEMOLITION NOTE SCHEDULE

1	INDICATES HEAD TO BE DEMOLISHED (TYPICAL). SEE GENERAL DEMOLITION NOTE 2 THIS DWG FOR ADDITIONAL INFORMATION.

FIRE PROTECTION LEGEND

ITEM	DESCRIPTION
	EXISTING SPRINKLER HEAD TO BE DEMOLISHED.

3 / FP101 **EXISTING FIRE SPRINKLER RISER**
NTS

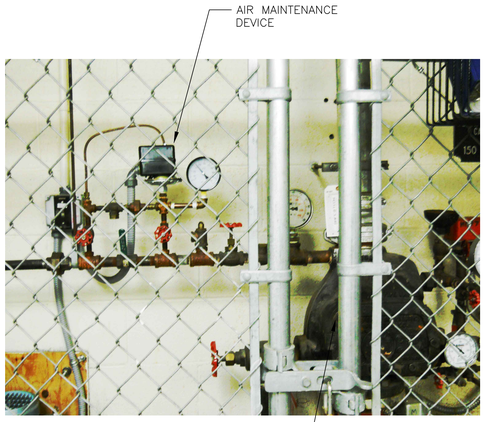

4 / FP101 **EXISTING FIRE SPRINKLER RISER ENLARGED**
NTS

5 / FP101 **TYPICAL LOADING DOCK SPRINKLER HEAD LOCATION**
NTS

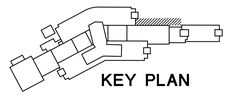

KEY PLAN

FINAL SUBMISSION

Revisions	Date

CONSULTANTS:

ARCHITECT/ENGINEERS:

BES INCORPORATED
ARCHITECTS
ENGINEERS
CONSTRUCTORS
P.O. BOX 2060, BEAUFORT, S.C. 29901-2060 843-522-2094

Drawing Title: LOADING DOCK FIRE PROTECTION PLAN EXISTING & DEMOLITION

Approved: Project Director

Project Title: CORRECT SAFETY DEFICIENCIES AT LOADING DOCK JAMES PETERS MEDICAL CENTER, BRONX, NY

Location

Date: 11/07/2014 | Checked: RLD | Drawn: TJF

Project Number: 526-13-108

Building Number: N/A

Drawing Number: FP101

Dwg. 37 of 38

Office of Construction and Facilities Management

Department of Veterans Affairs

VA FORM 08-6231

2013\2013030_00_Loading Dock\Correct Safety Deficiencies at Loading Dock\DWG\2013.030.00_FP101.dwg, 12/1/2014 9:17:46 AM

2013.030.00_AT101.dwg