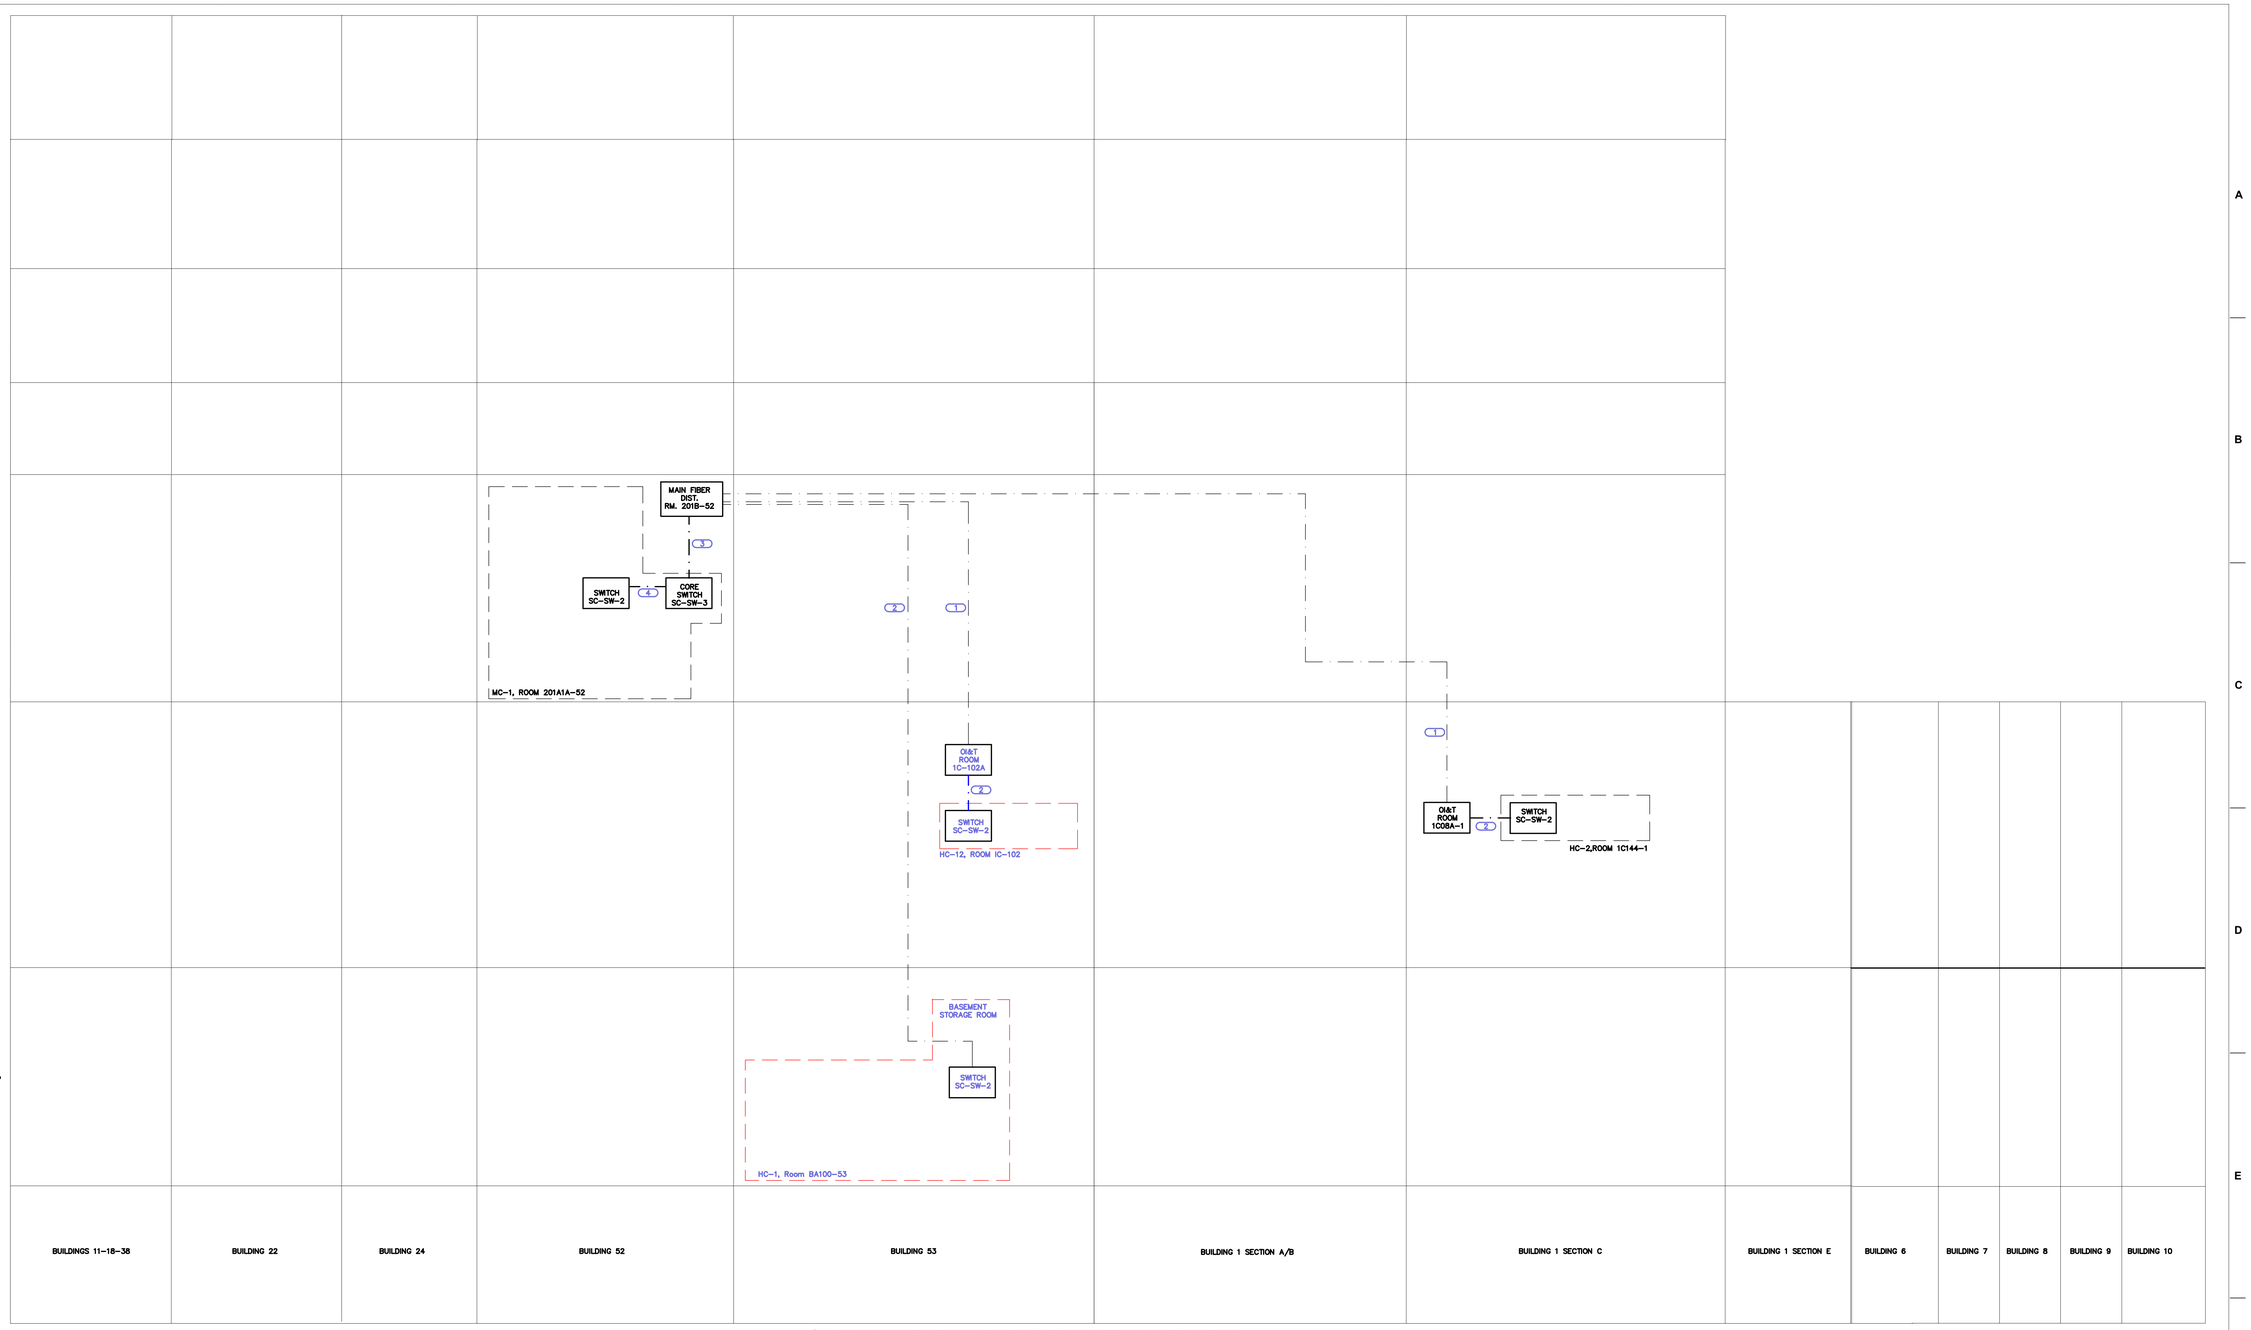

1 TECHNOLOGY RISER DIAGRAM, FIBER OPTIC BACKBONE

NO SCALE

NOTES:

1. THIS RISER IS DIAGRAMATIC AND MAY NOT SHOW ACTUAL ROUTING OR QUANTITIES OF MATERIALS SHOWN. THIS RISER IS SHOWN FOR CLARIFICATION OF CONNECTION LOCATIONS AND CABLE TYPE. ALL INFORMATION OUTLETS ARE TYPICAL OF THE OUTLETS IN THE AREA SHOWN. SEE PLANS FOR MORE SPECIFIC ROUTING INFORMATION. SEE SPECIFICATIONS FOR ADDITIONAL REQUIREMENTS.

2. LEGEND:
   FIBER – ——·——·——
   CAT 6 ————————
   MM – MULTIMODE FIBER

KEYNOTES:

(1) EXISTING, SPARE MULTIMODE FIBER TO BE USED.
(2) CONTRACTOR FURNISHED, INSTALLED AND TERMINATED 6 STRAND MM FIBER, 62.5/125
(3) CONTRACTOR FURNISHED, INSTALLED AND TERMINATED, 20 DUPLEX FIBER JUMPERS
(4) CONTRACTOR FURNISHED, INSTALLED AND TERMINATED, DUPLEX FIBER JUMPER

ISSUED FOR CONSTRUCTION

No.	Description	Date

Revisions

Dept. of Veterans Affairs
Jack C. Montgomery
Medical Center
1011 Honor Height Drive
Muskogee, Oklahoma 74401

APPROVED:	APPROVED: President A.F.G.E. 2250	APPROVED: Energy Engineer	APPROVED: Medical Center Director
APPROVED:	APPROVED:	APPROVED: Safety Manager	APPROVED: Associate Director
APPROVED:	APPROVED:	APPROVED: Infection Control Nurse	APPROVED: Chief of Staff
APPROVED:	APPROVED:	APPROVED: Industrial Hygienist	APPROVED: Chief of Engineering Service

Drawing Title: TECHNOLOGY RISER DIAGRAMS

Project Title: REPLACE SURVEILLANCE SYSTEM

Date: 08.23.13

Project No. 623.12.105

Scale: AS SHOWN

Approved: TWC - JCMVAMC

Checked By: DAVLAR

Drawn By: KEIEVE

Drawing No. 00 TY403

Dwg. 12 of 25

Building Number: SITE

Location: Jack C. Montgomery VA Medical Center - Muskogee, OK

Department of Veterans Affairs