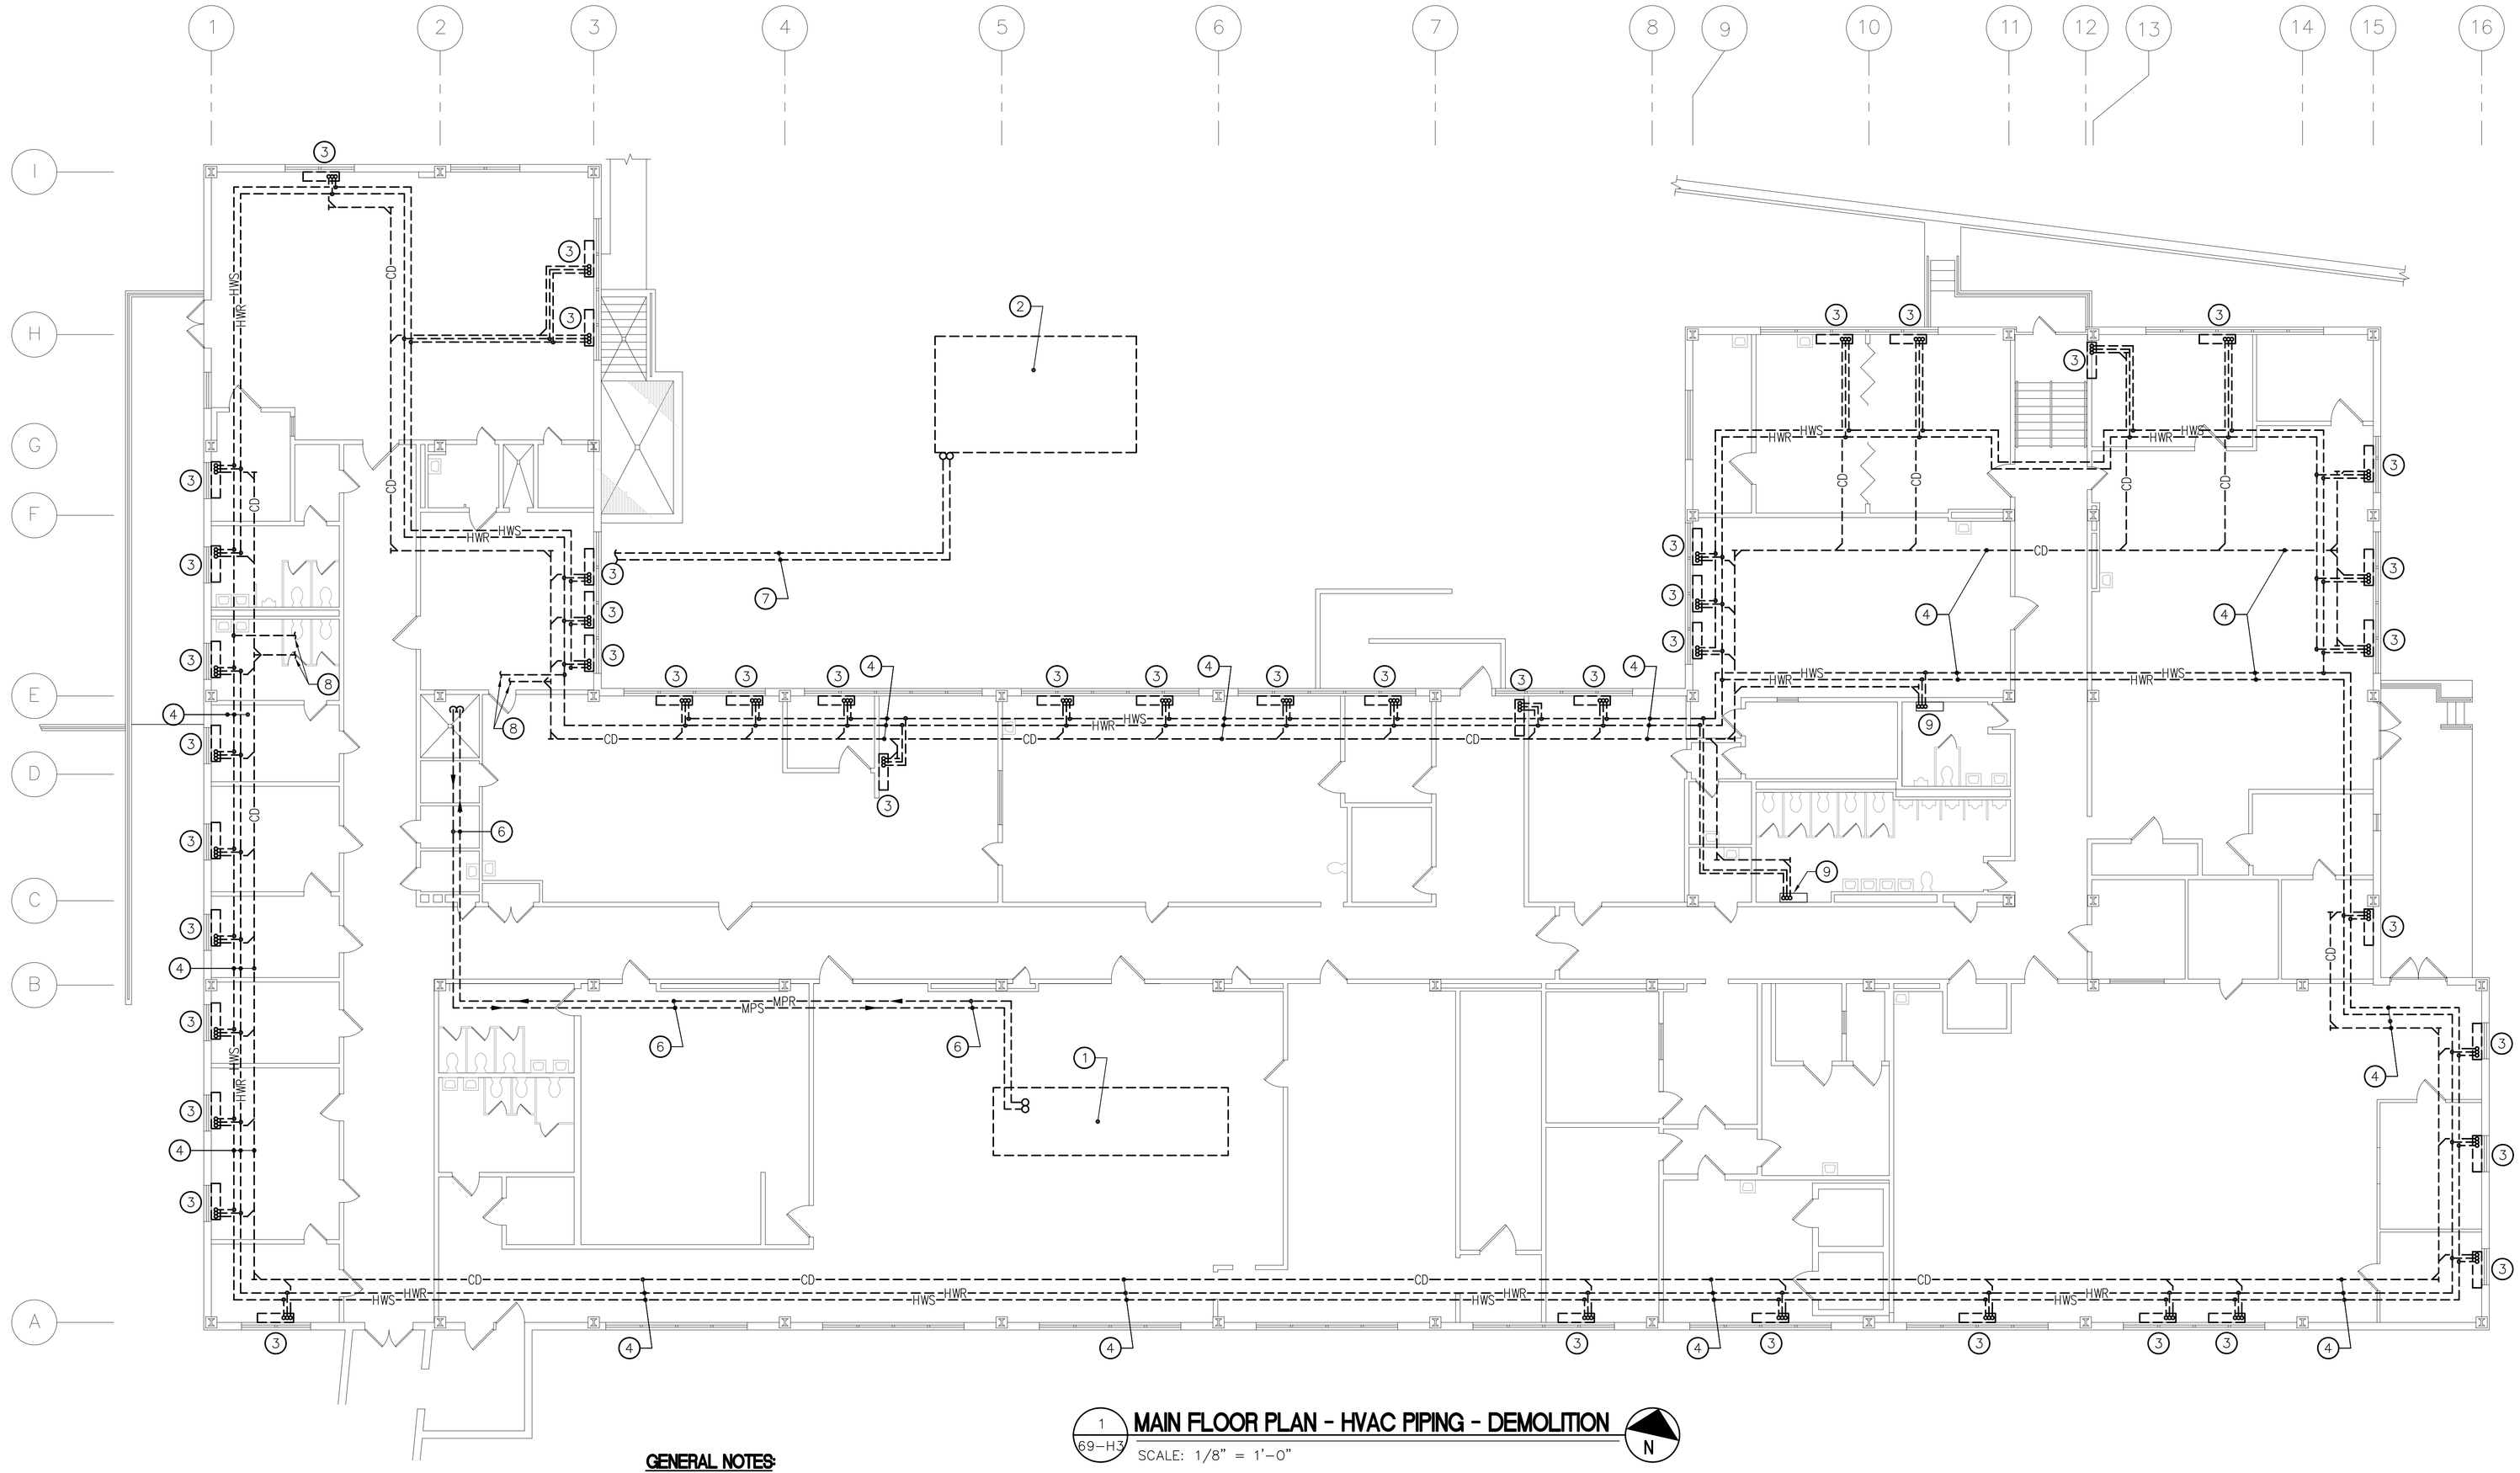

MAIN FLOOR PLAN - HVAC PIPING - DEMOLITION

1 / 69-H3

SCALE: 1/8" = 1'-0"

N

GENERAL NOTES:

1. REFER TO 69-H1 FOR MECHANICAL LEGEND, ABBREVIATIONS AND GENERAL NOTES.
2. COORDINATE WITH COTR AND OTHER DISCIPLINES FOR HAZARDOUS MATERIALS ABATEMENT. REFER TO SPECIFICATION SECTION 02 82 13.19 FOR ANY HAZARDOUS MATERIALS REMEDIATION REQUIRED AT FAN COIL UNITS TO BE REMOVED AND AT ANY AREAS WHERE FLOOR TILES WILL BE DISTURBED DUE TO CONSTRUCTION WORK. REFER TO DRAWING 69-HAZ1 FOR FURTHER DIRECTION.
3. ALL EXISTING PIPE TRENCHES AND THE EXISTING CRAWL SPACE SHALL BE CONSIDERED OSHA CONFINED SPACES.

DRAWING NOTES:

1. REMOVE EXISTING ROOF-MOUNTED AIR HANDLING UNIT AND ALL ASSOCIATED DUCTWORK, DIFFUSERS, PIPING, CONTROLS, ETC.
2. REMOVE EXISTING COOLING TOWER AND ALL ASSOCIATED PIPING, CONTROLS, ETC. DISPOSE OF R-11 REFRIGERANT IN ACCORDANCE WITH ALL FEDERAL, STATE, AND LOCAL CODES.
3. REMOVE EXISTING FLOOR-MOUNTED FAN COIL UNIT AND ALL ASSOCIATED PIPING, CONTROLS, ETC.
4. REMOVE ALL EXISTING PIPING TO FAN COIL UNITS WITHIN PIPE TRENCH BELOW FLOOR.
5. REFER TO DRAWING 69-H4 FOR CONTINUATION.
6. REMOVE ALL STEAM PIPING ASSOCIATED WITH AIR HANDLING UNIT TO BE REMOVED.
7. REMOVE EXISTING CONDENSER WATER PIPING BELOW GRADE.
8. REFER TO DRAWING 69-H4 FOR CONTINUATION.
9. EXISTING TOILET ROOM HEATING UNIT TO REMAIN.

Revisions	Date

Consultants

ARCHITECTURE
PLANNING
ENGINEERING

DERBY ENTERPRISES

1301 ENTERPRISE COURT, SUITE 103-C1
BEL AIR, MARYLAND 21014-1847

410.803.0009
FAX 410.838.1603

Seal

COMMONWEALTH OF PENNSYLVANIA
REGISTERED
PROFESSIONAL
ENGINEER
MARK ALLEN FLICKINGER
21400-E

bkm Engineering Life Spaces

Burdette, Koehler, Murphy & Associates, Inc.
Mechanical / Electrical Consulting Engineers

1423 Clarkview Road
Suite 500
Baltimore, Maryland 21209

p: 410.323.0600
f: 410.377.2543
www.bkma.com

Drawing Title	MAIN FLOOR PLAN HVAC PIPING DEMOLITION
Project Title	BUILDING 69 HVAC UPGRADE
Date	MARCH 14, 2012
Project No.	542-09-102
Approved: Facilities Engineering Service Chief	
Building Number	69
Checked	MAF
Drawn	ERS
DRAWING NO.	69-H3
Dwg. 8 Of 22	
Approved: Medical Center Director	
Location	COATESVILLE, PENNSYLVANIA

DEPARTMENT OF VETERANS AFFAIRS

090890.010

D:\BKM <CD> H69-TYP.DWG 09/04/08 14:20 XREF: G:\BKA\PLOTTING SETUP 02\02LTSETUP2.DWG --> XBA

three inches = one foot
one and one-half inches = one foot
one inch = one foot
three-quarters inch = one foot
one-half inch = one foot
three-eighths inch = one foot
one-quarter inch = one foot
one-eighth inch = one foot