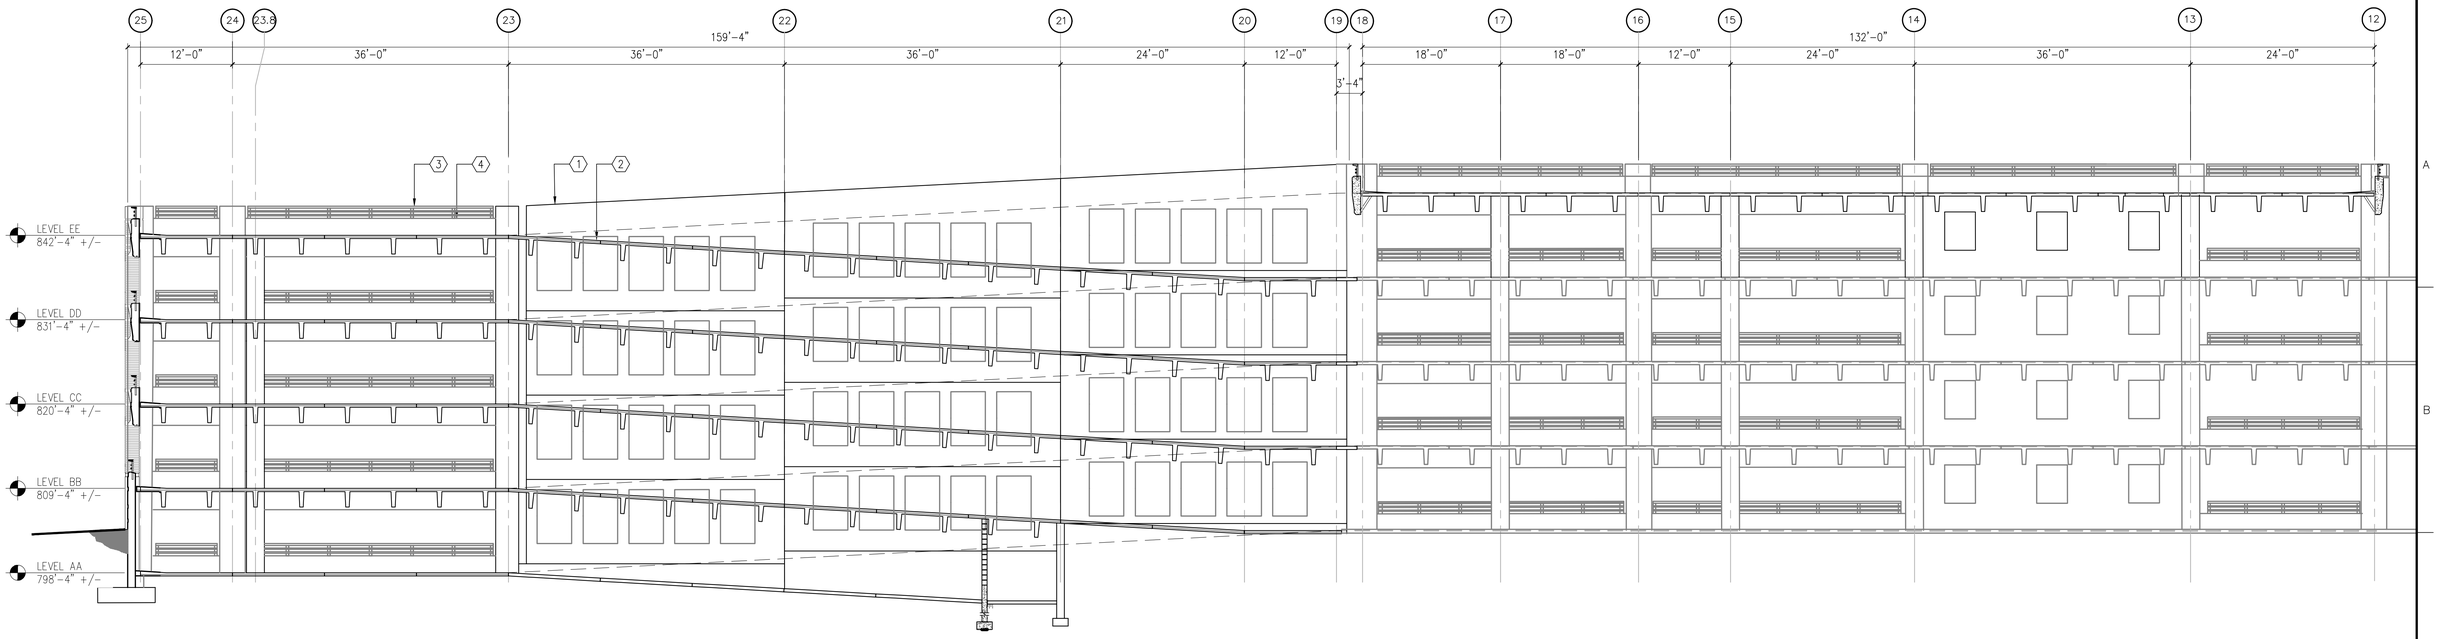

1 BUILDING SECTION LOOKING EAST

1/8"=1'-0"

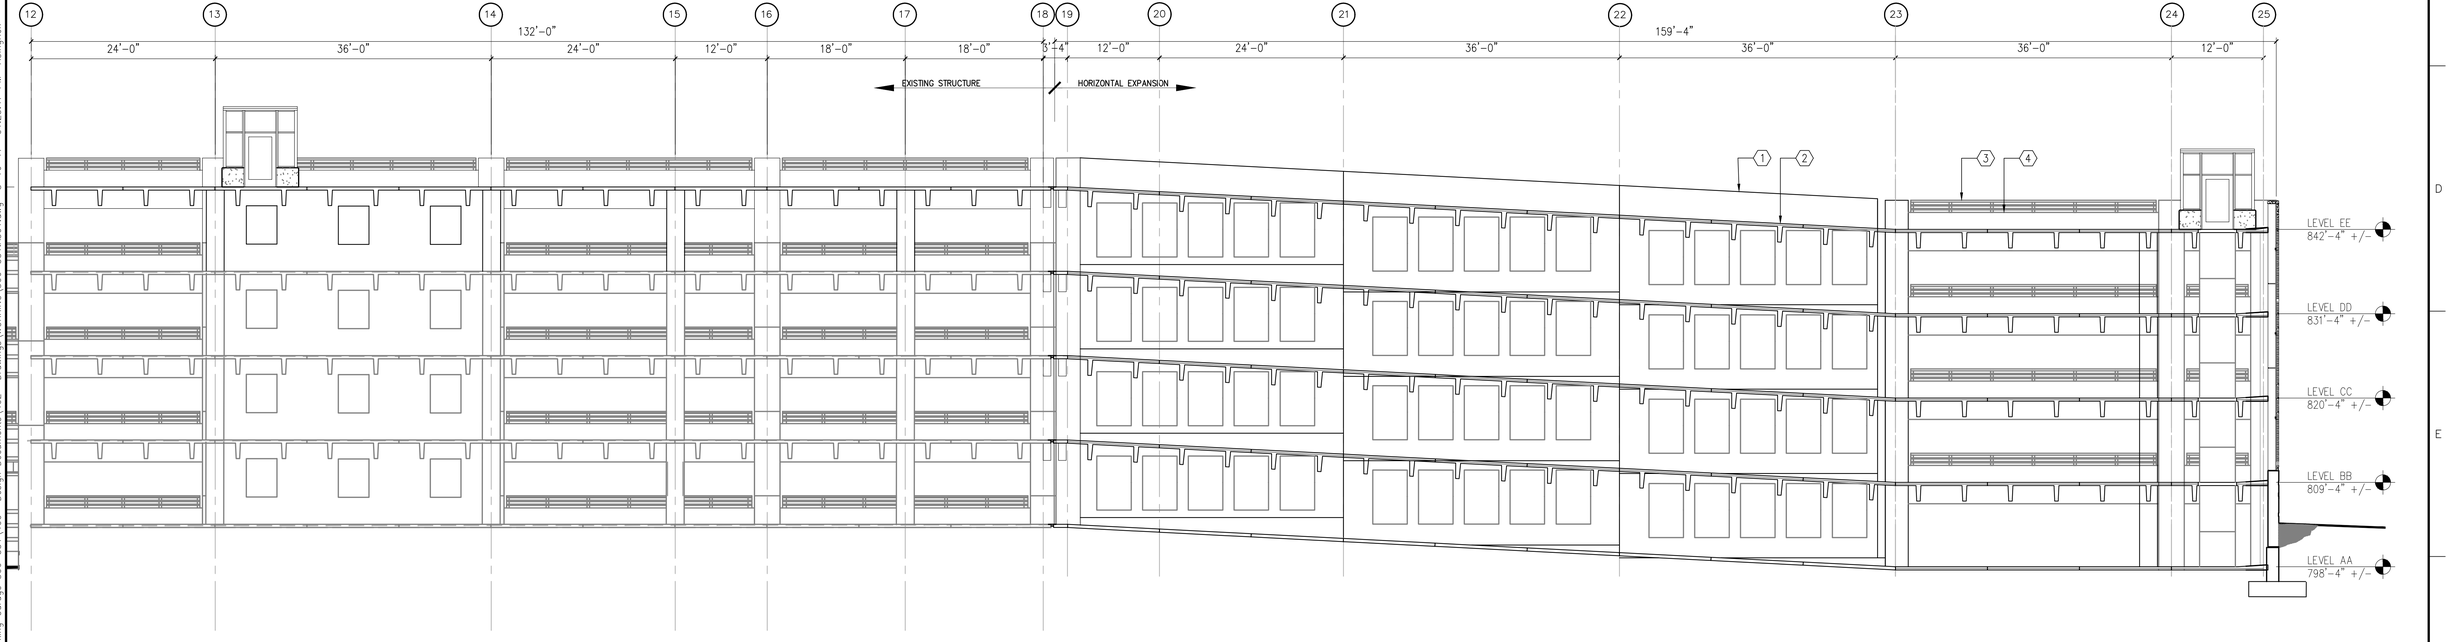

2 BUILDING SECTION LOOKING WEST

1/8"=1'-0"

GENERAL NOTES

1. REFER TO SPECIFICATIONS DIVISION 01 GENERAL REQUIREMENTS.
2. REFER TO DRAWING G-004 FOR PROJECT CONSTRUCTION PHASING NOTES.
3. REFER TO DRAWING S-100 THROUGH S-105 FOR STRUCTURAL FRAMING PLANS AND RELATED SCOPE OF WORK ITEMS.

(#) BUILDING SECTION NOTES

1. PRECAST CONCRETE LIGHTWALL. REFER TO DRAWING S-220.
2. PRECAST CONCRETE DOUBLE TEE MEMBER, TYPICAL.
3. ALUMINUM RAILING SYSTEM. REFER TO DRAWING A-305.
4. PRECAST CONCRETE SPANDREL PANEL SYSTEM. REFER TO DRAWING A-302 AND A-303.

Revisions	Date
100% FINAL BID DOCUMENTS	08-18-2017
100% BID DOCUMENTS-NOT FOR CONSTRUCTION	07-24-2017
95% CONSTRUCTION DOCUMENTS SUBMISSION	06-15-2017
65% DESIGN DEVELOPMENT SUBMISSION	04-19-2017
35% SCHEMATIC DESIGN SUBMISSION	03-06-2017

CONSULTANTS:

WALKER PARKING CONSULTANTS
525 Avis Drive, Suite 11
Ann Arbor, MI 48108

MIDWESTERN CONSULTING
3815 Plaza Drive Ann Arbor, Michigan 48108
(734) 995-0200 • www.midwesternconsulting.com
Land Development • Land Survey • Institutional • Municipal
Wireless Communications • Transportation • Landfill Services

KEYPLAN

ARCHITECT + ENGINEERS:

BANCROFT ARCHITECTS + ENGINEERS
700 Nicholas Blvd., Suite 300
Elk Grove Village, IL 60007
Telephone : 847.952.9362
www.bancroft-ae.com
Bancroft-AE Project No. 16-121

VA CONTRACT NO. VA250-17-C-0008

Drawing Title: BUILDING SECTIONS

Approved: Project Director

Project Title: CONSTRUCT NORTH PARKING STRUCTURE

Location: ANN ARBOR, MICHIGAN

Date: 08-18-2017 | Checked: EM | Drawn: AG

Project Number: 506-331

Building Number: 29

Drawing Number: A-301

Office of Construction and Facilities Management

Department of Veterans Affairs

VA FORM 08-6231

100% FINAL BID DOCUMENTS

K:\CCGL_PROJECTS\2016\16-121 - VA251\1BR0030 - Ann Arbor Parking Garage 506-331\400- Design Documents\402- Drawings\WORKING\506-331-A301.dwg 8-16-17 01:23:47 PM AGingrich