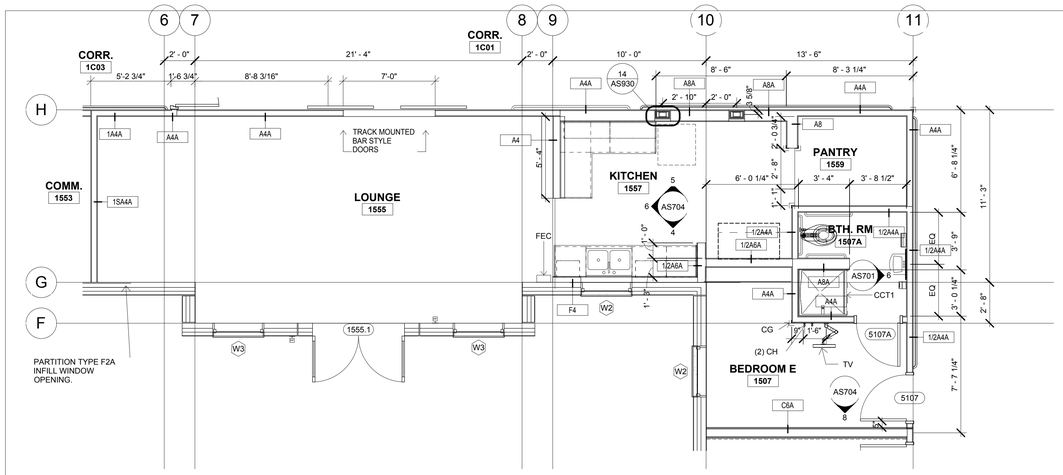

1 ENLARGED KITCHEN / BEDROOM E (TYP) PLAN LEVEL ONE
1/4" = 1'-0"

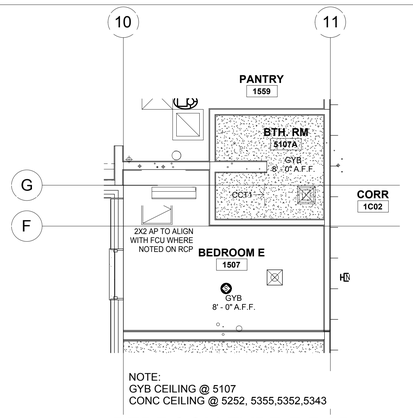

NOTE:
GYB CEILING @ 5107
CONC CEILING @ 5252, 5355,5352,5343

2 BEDROOM TYPE E RCP
1/4" = 1'-0"

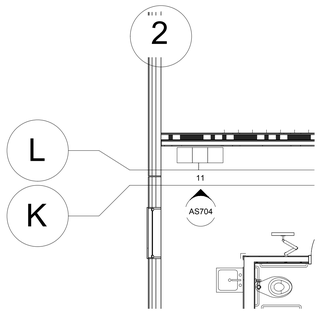

2.1 STAFF LOUNGE
NO SCALE

REFLECTED CEILING PLAN GENERAL NOTES

1. SEE SHEET AS930 FOR CEILING TRANSITION AND SPECIALITY CEILING EQUIPMENT DETAILS

2. ALIGN CEILING SOFFITS WITH ADJACENT PARTITIONS, TYP. UNO.

3. COORDINATE SIZE & LOCATION OF CEILING OPENING WITH EQUIPMENT SUPPLIER.

4. SPRINKLER HEADS SHOWN ON THE RCP'S ARE THOSE OF DESIGN CONCERN. CENTER ALL SPRINKLER HEADS IN CEILING GRID. ALL AREAS ARE REQUIRED TO BE SPRINKLERED.

INTERIOR ELEVATION GENERAL NOTES

1. REFER TO AS960 CASEWORK FINISHES AND GENERAL NOTES FOR CABINET TYPES, TOP TYPES, SHELF TYPES, PLAM. FINISHES, WOOD FINISHES, ADJUSTABLE SHELVING AND OTHER GENERAL CASEWORK NOTES AND INFORMATION.

2. FOR TYPICAL COUNTER TOP TYPES, UNDERCOUNTER TASK LIGHTING, SUPPORT BRACKET TYPES, COUNTER TOP CORNER, GROMET, GYB/PLAM SOFFIT DETAILS AND PLAM/WOOD FINISHES, SEE AS960 AND CASEWORK FINISHES AND GENERAL NOTES.

3. SEE SPECIFICATION FOR BUILDING, TOILET AND BATHROOM ACCESSORIES.

4. REFER TO SHEET AS800 FOR TYPICAL FITTINGS, FIXTURES, ACCESSORIES, ASSEMBLIES TYPICAL MOUNTING HEIGHTS, DIMENSIONS AND OTHER GENERAL INFORMATION, UNO. SEE ALSO FURNITURE AND EQUIPMENT PLANS AND SCHEDULE.

5. PROVIDE WALL BLOCKING AT TV'S, ARTWORK, MBD AND TBD AND ALL OTHER WALL MOUNTED ITEMS - SEE AS900.

6. RESIDENT ROOM BATHROOMS TO BE PROVIDED WITH:
6A. LAV BASIN WITH MIR MIRROR, SDISP SOAP DISPENSER, US UTILITY SHELF, PTC PAPER TOWL DISPENSER.
6B. TOILET WITH GB GRAB BARS AND TPH TOILET PAPAER HOLDER.
6C. SHOWER WITH CCT CUBICLE CURTAIN TRACK, SD SOAP DISPENSER AND CONTROLS.
6D. SEE PLANS, INT. ELEV. AND/OR TYPICAL MOUNTING HEIGHT SHEET FOR ARRANGEMENT OF ELEMENTS.

7. RESIDENT ROOM BATHROOMS ACCESSIBLE DESIGNATED TO BE PROVIDED WITH:
7A. LAV BASIN WITH MIR MIRROR, SDISP SOAP DISPENSER, PTC PAPER TOWL DISPENSER.
7B. TOILET WITH GB GRAB BARS AND TPH TOILET PAPAER HOLDER.
7C. SHOWER WITH FSB FOLDING SHOWER BENCH, SD SOAP DISPENSER, GB GRABE BARS, CCT CUBICLE CURTAIN TRACKS AND CONTROLS.
7D. SEE PLANS, INT. ELEV. AND/OR TYPICAL MOUNTING HEIGHT SHEET FOR ARRANGEMENT OF ELEMENTS.

8. TUB ROOMS TO BE PROVIDED WITH:
8A. LAV BASIN WITH MIR MIRROR, SDISP SOAP DISPENSER, PTC PAPER TOWLE CABINET.
8B. BATH TUBS WITH GB GRAB BARS.
8C. SEE PLANS, INT. ELEV. AND/OR TYPICAL MOUNTING HEIGHT SHEET FOR ARRANGEMENT OF ELEMENTS.

9. SET SHOWER BASE INTO FLOOR TOPPING TO ACHIEVE 1/4" MAX THRESHOLD TRANSITION.

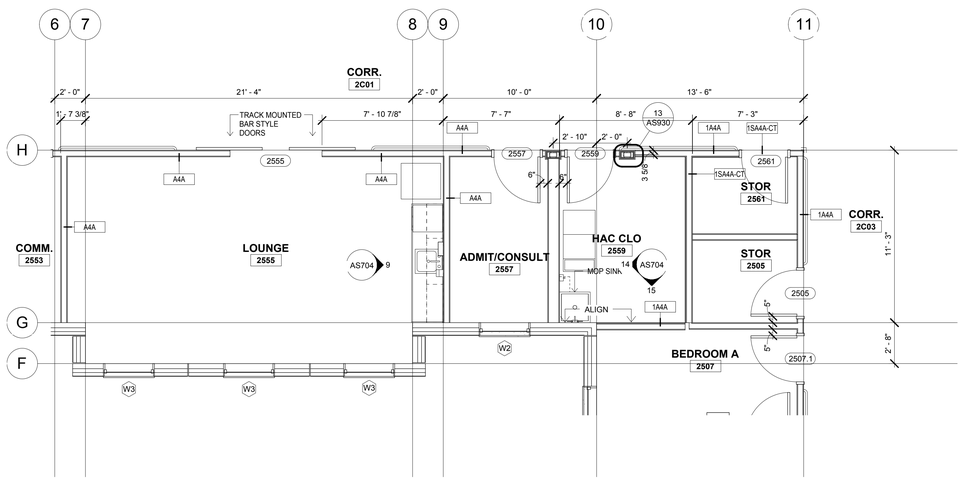

3 ENLARGED LOUNGE/ADMIT/LEVEL TWO
1/4" = 1'-0"

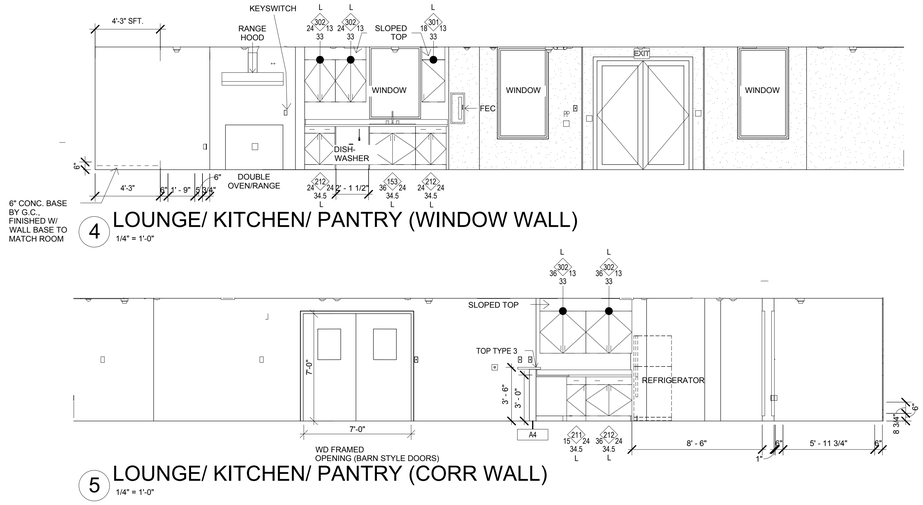

4 LOUNGE/ KITCHEN/ PANTRY (WINDOW WALL)
1/4" = 1'-0"

5 LOUNGE/ KITCHEN/ PANTRY (CORR WALL)
1/4" = 1'-0"

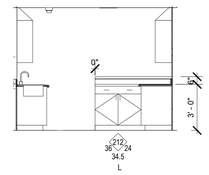

6 KITCHEN (LOUNGE WALL)
1/4" = 1'-0"

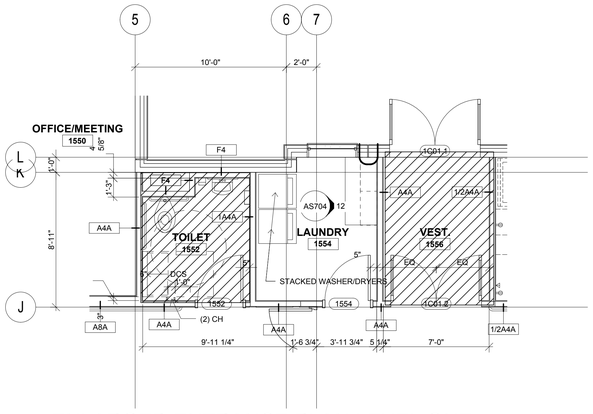

7 ENLARGED ENTRANCE PLAN LEVEL ONE
1/4" = 1'-0"

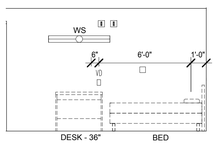

8 BEDROOM E EL
1/4" = 1'-0"

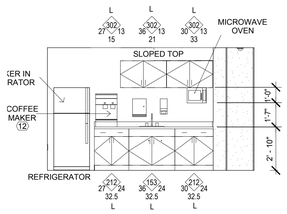

9 LOUNGE (CASEWORK WALL)
1/4" = 1'-0"

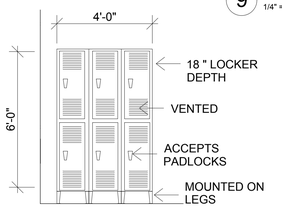

11 STAFF LOUNGE LOCKERS
NO SCALE

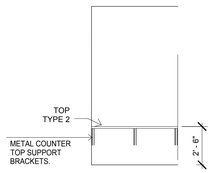

12 LAUNDRY EL 1ST & 2ND FLR
1/4" = 1'-0"

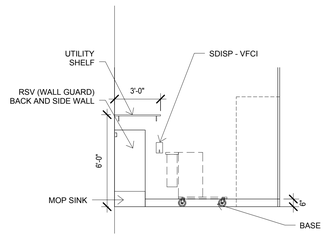

14 HAC EL - 1
1/4" = 1'-0"

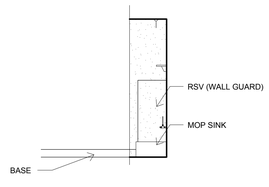

15 HAC EL - 2
1/4" = 1'-0"

FULLY SPRINKLED
100% CD NOVEMBER 8, 2017

No.	Revisions	Date

CONSULTANTS:

ARCHITECT/ENGINEERS:

Drawing Title: ENLARGED PLANS AND INTERIOR ELEVATIONS

Approved: Project Director

Project Title: COMPLETE CONSTRUCTION 1ST & 2ND FLOOR B405

Location: VA MEDICAL CENTER TOMAH, WI

Date: 07/25/2017 | Checked: VAS | Drawn: JE/BH

Project Number: 676-18-107

Building Number: 405

Drawing Number: 405 AS704

Dwg. 17 of 92

Office of Construction and Facilities Management

Department of Veterans Affairs

ACCOMPANING AMENDMENT VA69D-18-B-1687 00005