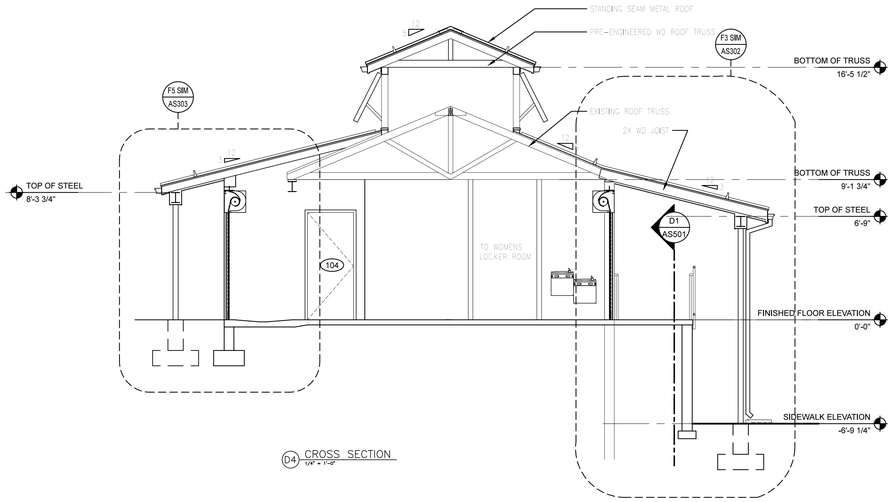

D4 CROSS SECTION
1/4" = 1'-0"

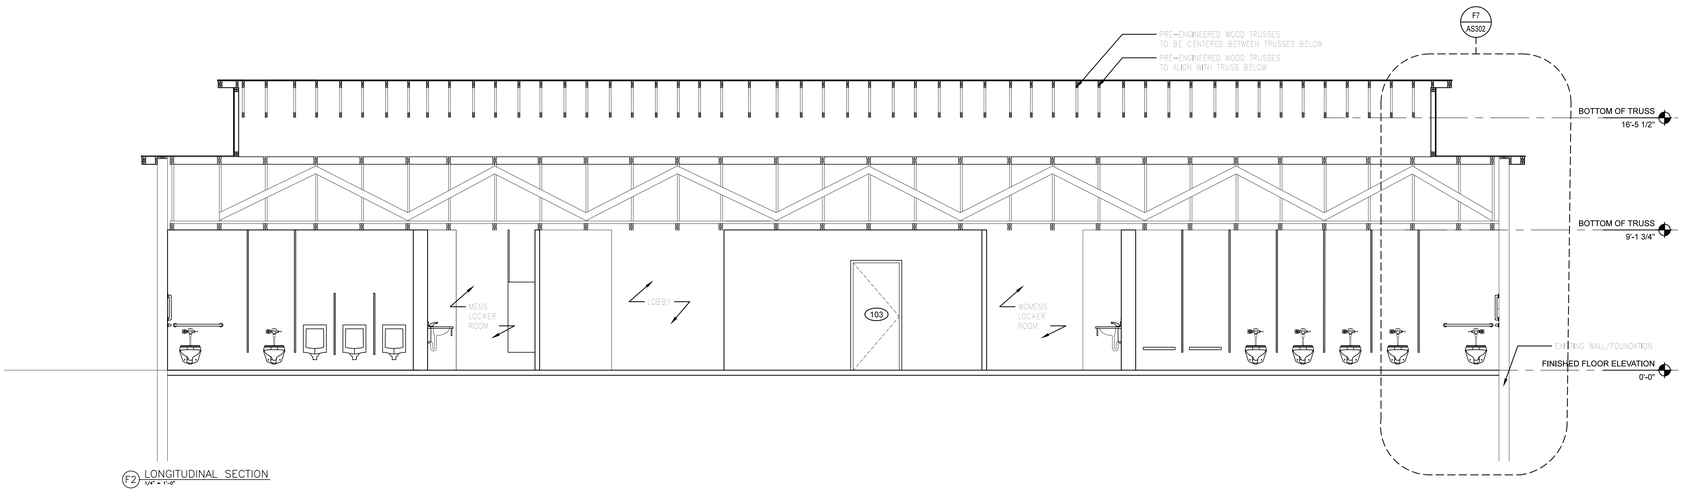

F2 LONGITUDINAL SECTION
1/4" = 1'-0"

100% CONSTRUCTION DOCUMENTS

CONSULTANTS:

ARCHITECT/ENGINEERS:

SAA architects
600 North Hartley Street, Suite 150 York, PA 17404
T 717.843.3200 F 717.699.0205 www.saaarchitects.com

Drawing Title: BUILDING & WALL SECTIONS

Approved: Project Director

Project Title: RECREATIONAL POOL FACILITY RENOVATIONS BATH HOUSE

Location: VAMC, MARTINSBURG, WV

Date: 05-14-12 | Checked: DRSD | Drawn: CAP

Project Number: 613-11-140

Building Number: 417

Drawing Number: 417-AS-301

Dwg. 13 of 24

Office of Construction and Facilities Management

Department of Veterans Affairs

Revisions: | Date

VA FORM 08-6231

three inches = one foot
one and one half inches = one foot
one inch = one foot
three quarters inch = one foot
one half inch = one foot
three eighths inch = one foot
one quarter inch = one foot
one eighth inch = one foot
\Volumes\Groups\data\Project Files\VA Martinsburg - 613\2 Pool House 11-s\510 (05 Drawings\417\AS301.dwg, Wed May 30 13:17:11 2012