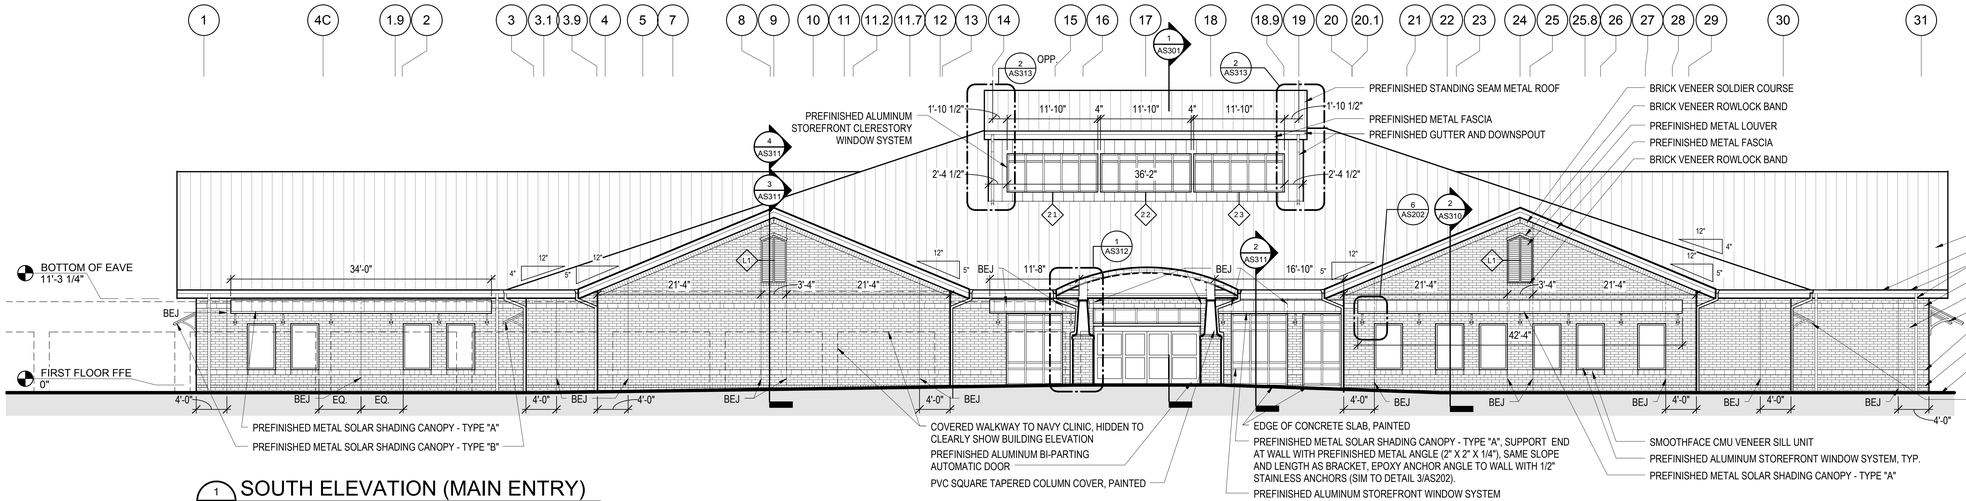

1 SOUTH ELEVATION (MAIN ENTRY)
AS201 — 1/8" = 1'-0"

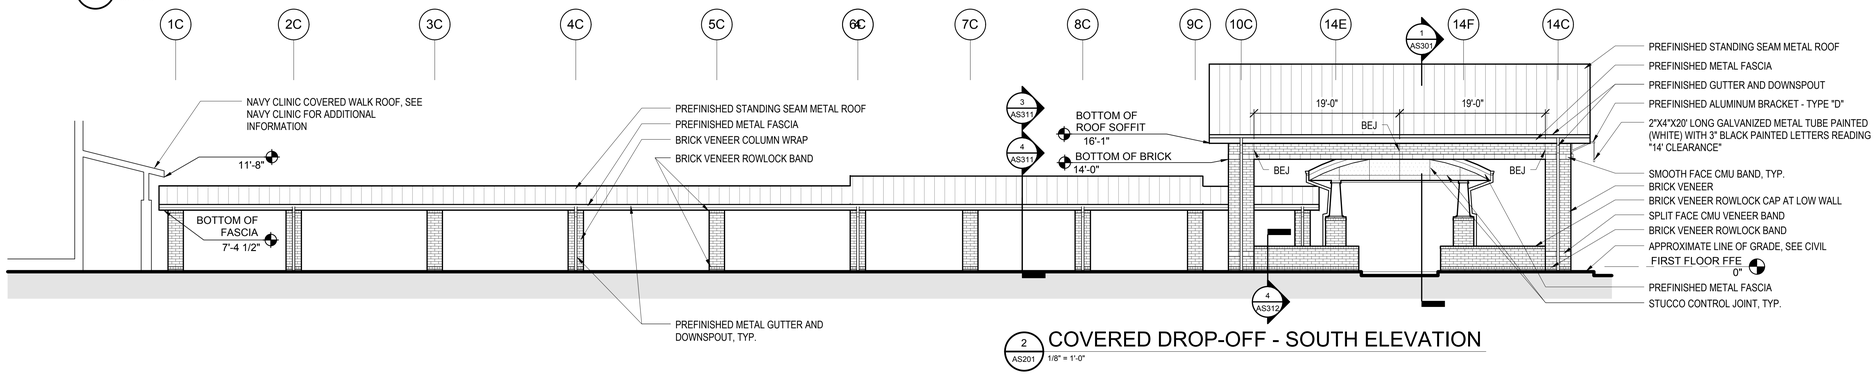

2 COVERED DROP-OFF - SOUTH ELEVATION
AS201 — 1/8" = 1'-0"

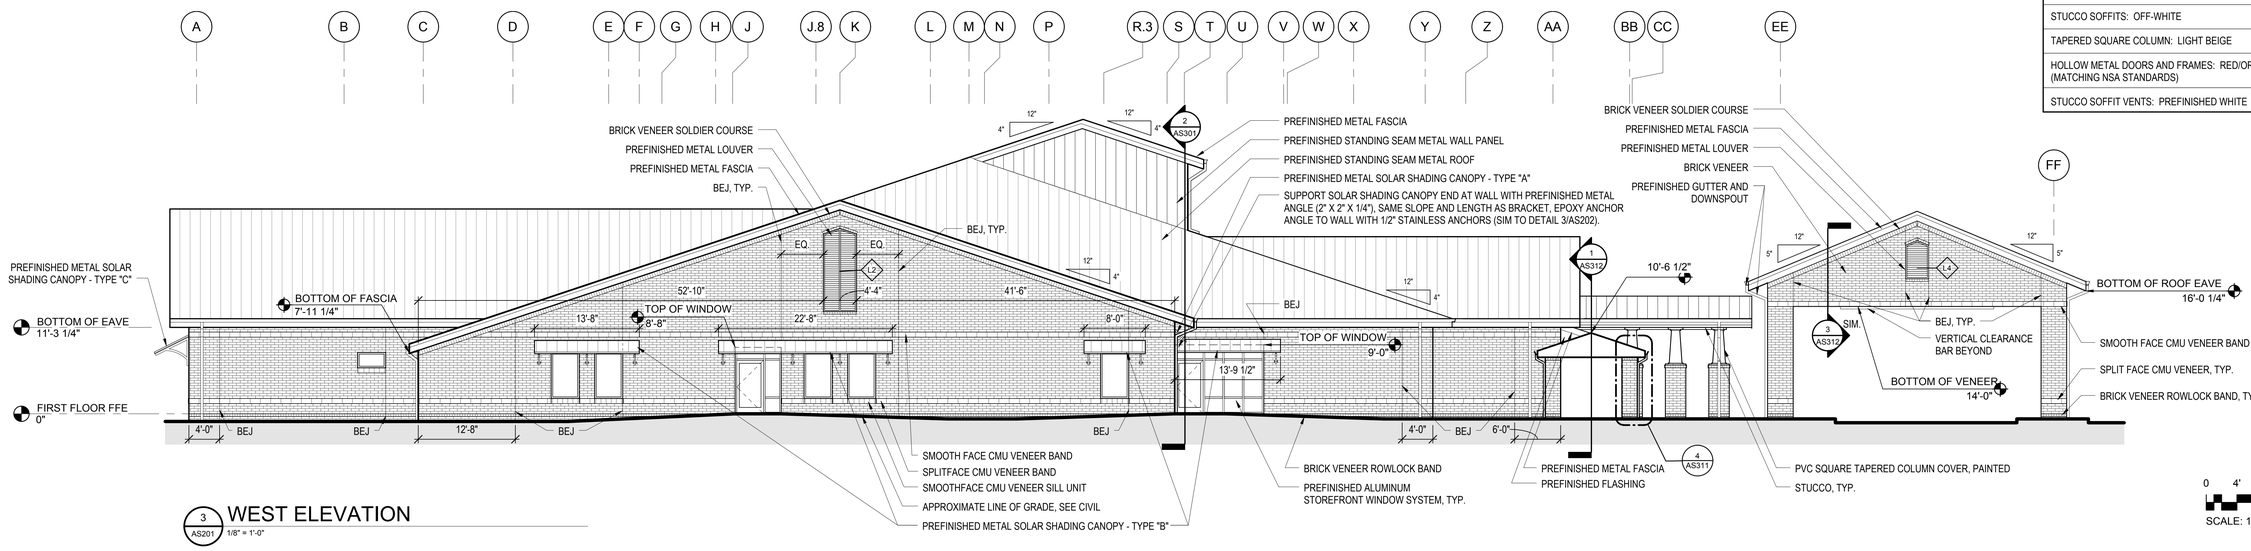

3 WEST ELEVATION
AS201 — 1/8" = 1'-0"

0 4' 8' 16'
SCALE: 1/8" = 1'-0"

GRAPHIC LEGEND

- BRICK VENEER (UTILITY BRICK SIZE (NOMINAL 4"X4"X12")
- SPLIT AND SMOOTH FACE CMU VENEER (NOMINAL 8x4x16)
- PREFINISHED STANDING SEAM METAL ROOF
- BEJ — BRICK EXPANSION JOINT (BACKER ROD AND SEALANT)
- A — WINDOW/LOUVER TYPE

BUILDING ELEVATION NOTES

1. SEE ROOF PLAN AS140 AND AS141 FOR ALL ROOF SLOPE INFORMATION.
2. DOWNSPOUTS THAT EXTEND TO GROUND SHALL CONNECT TO UNDERGROUND STORMWATER PIPING.
3. END CONDITION BRACKETS AT SOLAR SHADING CANOPIES ARE LOCATED PER 6/AS202, U.N.O.
4. INTERMEDIATE BRACKETS AT SOLAR SHADING CANOPIES ARE CENTERED BETWEEN WINDOW OPENINGS, U.N.O.
5. FOR SECTIONS THRU SOLAR SHADING CANOPIES, SEE DETAILS 3, 4, AND 5 ON AS202.
6. PROVIDE BRICK EXPANSION JOINT WITH BACKER ROD AND SEALANT ALL INSIDE CORNERS

EXTERIOR COLOR SCHEDULE

BRICK: RED/ORANGE (MATCHING NSA STANDARDS)
SPLIT AND SMOOTH FACE CMU BANDING: LIGHT CREAM
STANDING SEAM METAL ROOF, FASCIA, AND METAL SOFFIT: BEIGE
SHADE CANOPY FRAMING: BEIGE
GUTTERS & DOWNSPOUTS: BEIGE
STOREFRONT WINDOWS & ENTRANCE: MEDIUM BRONZE
DECORATIVE LOUVERS: MEDIUM BRONZE
STUCCO SOFFITS: OFF-WHITE
TAPERED SQUARE COLUMN: LIGHT BEIGE
HOLLOW METAL DOORS AND FRAMES: RED/ORANGE (MATCHING NSA STANDARDS)
STUCCO SOFFIT VENTS: PREFINISHED WHITE

FINAL SUBMISSION

Revisions:	Date

CONSULTANTS:

CIVIL: KENNETH HORNE & ASSOCIATES, 7201 NORTH 9TH AVENUE, STE. 6, PENSACOLA, FLORIDA 32504, PH: (850) 471-9005, FX: (850) 471-0093

COMM/IDS: SCHMIDT CONSULTING GROUP, INC., 139 EAST GOVERNMENT STREET, PENSACOLA, FLORIDA 32502, PH: (850) 438-0050, FX: (850) 432-8631

SURVEYORS: KCI TECHNOLOGIES, INC., 10401 HIGHLAND MANOR DRIVE, SUITE 120, TAMPA, FLORIDA 33610, PH: (813) 740-2300

LANDSCAPE ARCHITECT: CSA GROUP, INC., 6300 PICCADILLY SQUARE DRIVE, MOBILE, ALABAMA 36609, PH: (251) 344-4023, FX: (251) 344-4052

ARCHITECTURE: BULLOCK TICE ASSOCIATES, INC., 909 EAST CERVANTES STREET, PENSACOLA, FL 32501, PH: (850) 434-5444, FX: (850) 432-5208

STATE OF FLORIDA — ROBERT G. MAGGIONE — 0013571 — REGISTERED ARCHITECT — 29 March 2012

ARCHITECT/ENGINEERS:

BES DESIGN/BUILD

BES DESIGN/BUILD, LLC
766 Middle St, Fairhope, AL 36532
Phone: 251.990.5778 Fax: 251.990.3716

Drawing Title	EXTERIOR ELEVATIONS, SOUTH AND WEST
Approved: Project Director	
Project Title	PANAMA CITY JOINT OUTPATIENT CLINIC VA GULF COAST HEALTH CARE
Location	PANAMA CITY, FLORIDA
Date	MARCH 2012
Checked	BM
Drawn	TW/MF
Project Number	520-326
Building Number	-
Drawing Number	AS201
	Dwg. 15 of 42

Office of Construction and Facilities Management
Department of Veterans Affairs

VA FORM 08 - 6231

D:_RAC2012_rojects\132711-01_BES_JOPC_walls.rvt
3/26/2012 10:02:00 AM