BUILDING SECTION NOTES

1. SEE ROOF PLAN AS140 AND AS141 FOR ALL ROOF SLOPE INFORMATION.

2. IN ADDITION TO NOTED LOCATIONS, ALL INSIDE CORNERS AT BRICK VENEER SHALL HAVE CONTROL JOINTS WITH BACKER ROD AND SEALANT (COLOR TO MATCH BRICK VENEER)

GRAPHIC LEGEND

- BRICK VENEER
- SPLIT FACE VENEER
- PREFINISHED STANDING SEAM METAL ROOF
- BEJ — BRICK EXPANSION JOINT (BACKER ROD AND SEALANT)

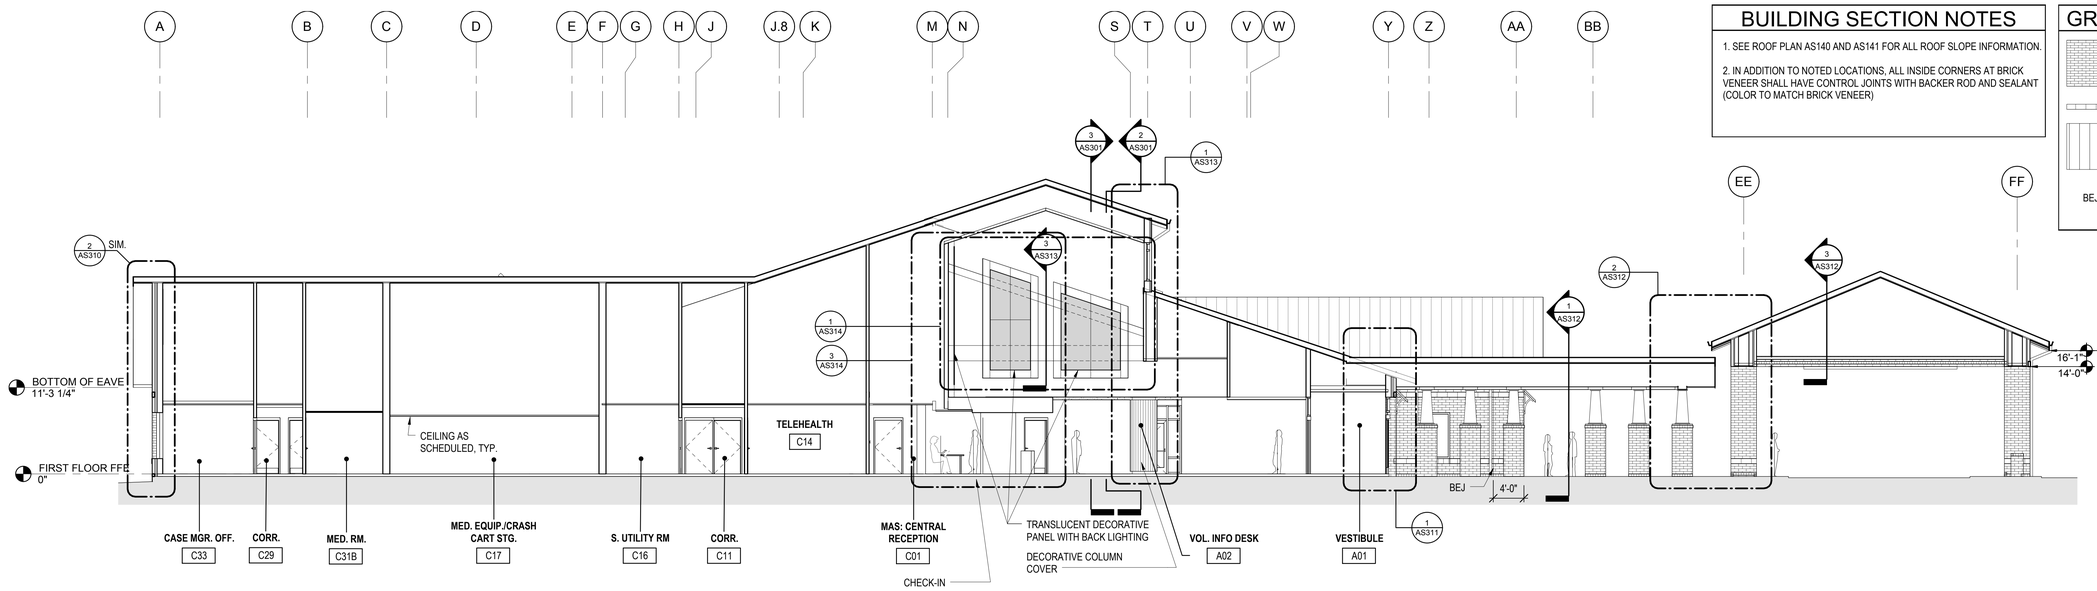

1 BUILDING SECTION THROUGH ENTRY/LOBBY
1 AS301 — 1/8" = 1'-0"

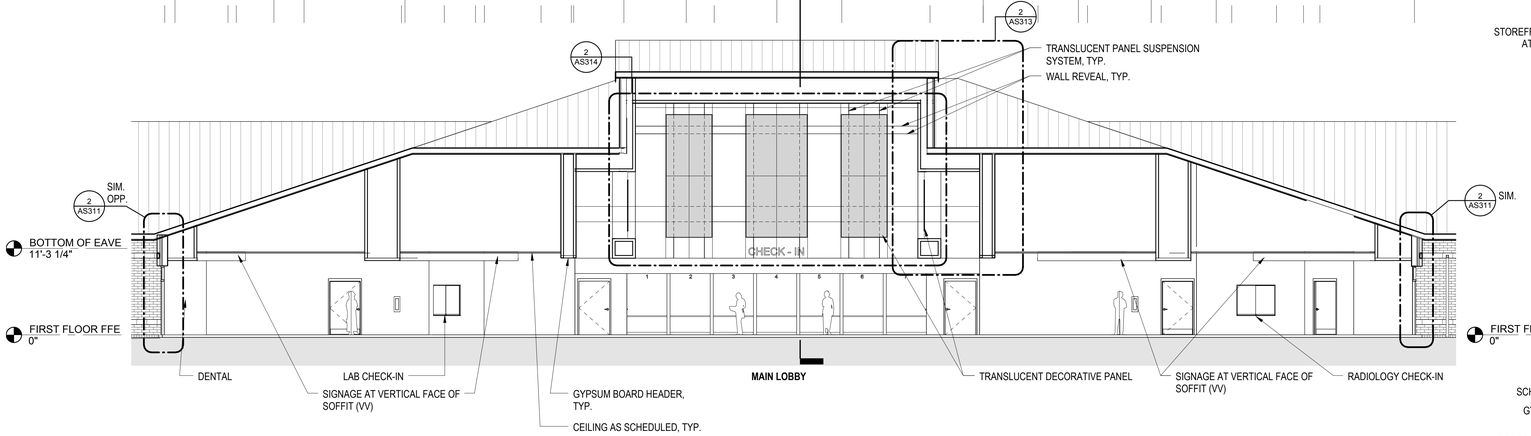

2 BUILDING SECTION THRU LOBBY CORRIDOR
2 AS301 — 1/8" = 1'-0"

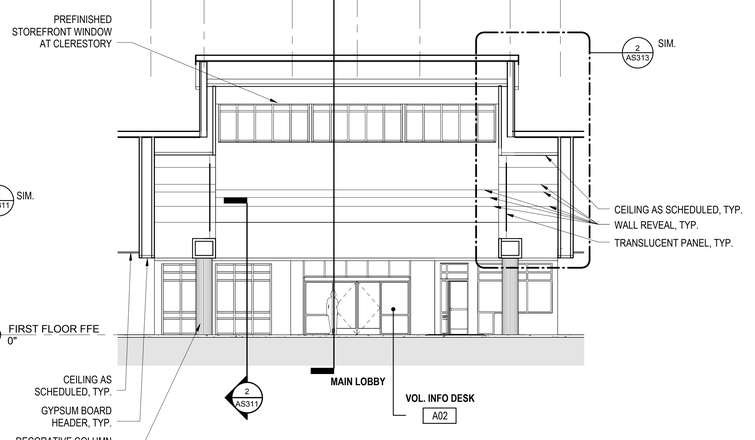

3 BUILDING SECTION - SOUTH SIDE OF LOBBY
3 AS301 — 1/8" = 1'-0"

0 4' 8' 16'
SCALE: 1/8" = 1'-0"

FINAL SUBMISSION

Revisions:	Date

CONSULTANTS:

CIVIL:
KENNETH HORNE & ASSOCIATES
7201 NORTH 9TH AVENUE, STE. 6
PENSACOLA, FLORIDA 32504
PH: (850) 471-9005
FX: (850) 471-0093

COMM/DS:
SCHMIDT CONSULTING GROUP, INC.
139 EAST GOVERNMENT STREET
PENSACOLA, FLORIDA 32502
PH: (850) 438-0050
FX: (850) 432-8631

SURVEYORS:
KCI TECHNOLOGIES, INC.
10401 HIGHLAND MANOR DRIVE, SUITE 120
TAMPA, FLORIDA 33610
PH: (813) 740-2300

LANDSCAPE ARCHITECT:
CSA GROUP, INC
6300 PICCADILLY SQUARE DRIVE
MOBILE, ALABAMA 36609
PH: (251) 344-4023
FX: (251) 344-4052

ARCHITECTURE:
BULLOCK TICE ASSOCIATES, INC.
909 EAST CERVANTES STREET
PENSACOLA, FL 32501
PH: (850) 434-5444
FX: (850) 432-5208

STATE OF FLORIDA — ROBERT G. MAGGIORE — 0013571 — REGISTERED ARCHITECT — 29 marzo 2012

ARCHITECT/ENGINEERS:

BES DESIGN/BUILD

BES DESIGN/BUILD, LLC
766 Middle St, Fairhope, AL 36532
Phone: 251.990.5778 Fax: 251.990.3716

Drawing Title	BUILDING SECTIONS
Approved: Project Director	
Project Title	PANAMA CITY JOINT OUTPATIENT CLINIC VA GULF COAST HEALTH CARE
Location	PANAMA CITY, FLORIDA
Date / Checked / Drawn	MARCH 2012 / BM / TW/MF
Project Number	520-326
Building Number	-
Drawing Number	AS301
	Dwg. 17 of 42

Office of Construction and Facilities Management

Department of Veterans Affairs

VA FORM 08 - 6231

D:_PAC2012_rojects\132711-01_BES_JOPC_walls.rvt 3/26/2012 10:02:14 AM

three inches = one foot 6" 0
one and one half inches = one foot 1 6" 0
one inch = one foot 2 6" 0
three quarters inch = one foot 2 6" 0
one half inch = one foot 4 0
three eighths inch = one foot 4 0
one quarter inch = one foot 8 4 0
one eighth inch = one foot 16 8 4 0