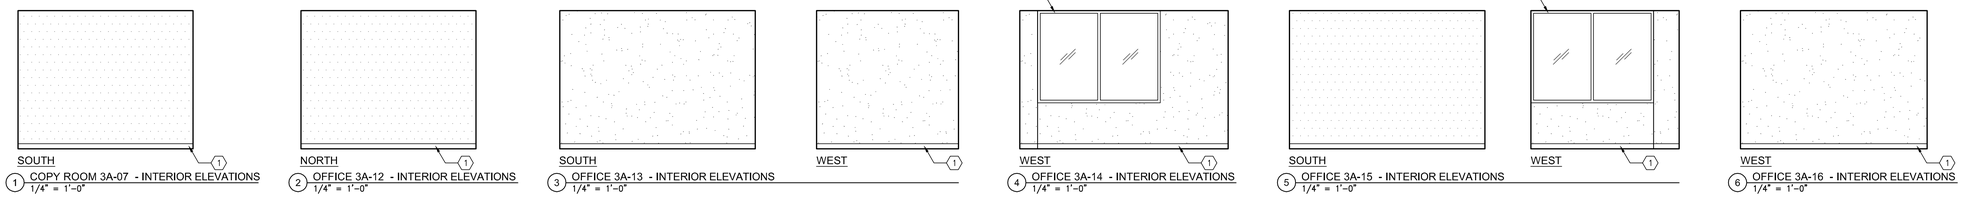

1 COPY ROOM 3A-07 - INTERIOR ELEVATIONS 1/4" = 1'-0"
2 OFFICE 3A-12 - INTERIOR ELEVATIONS 1/4" = 1'-0"
3 OFFICE 3A-13 - INTERIOR ELEVATIONS 1/4" = 1'-0"
4 OFFICE 3A-14 - INTERIOR ELEVATIONS 1/4" = 1'-0"
5 OFFICE 3A-15 - INTERIOR ELEVATIONS 1/4" = 1'-0"
6 OFFICE 3A-16 - INTERIOR ELEVATIONS 1/4" = 1'-0"

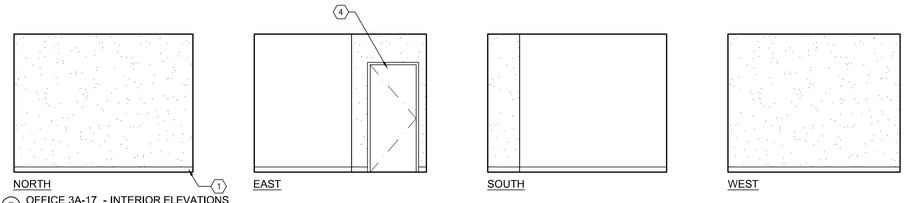

7 OFFICE 3A-17 - INTERIOR ELEVATIONS 1/4" = 1'-0"

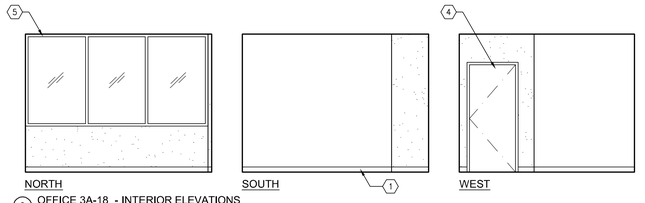

8 OFFICE 3A-18 - INTERIOR ELEVATIONS 1/4" = 1'-0"

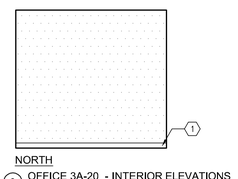

9 OFFICE 3A-20 - INTERIOR ELEVATIONS 1/4" = 1'-0"

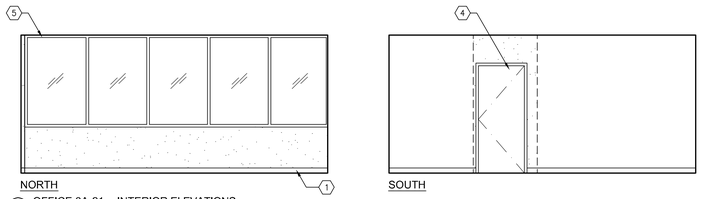

10 OFFICE 3A-21 - INTERIOR ELEVATIONS 1/4" = 1'-0"

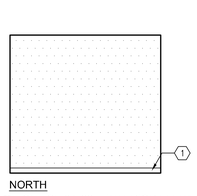

11 OFFICE 3A-22 - INTERIOR ELEVATIONS 1/4" = 1'-0"

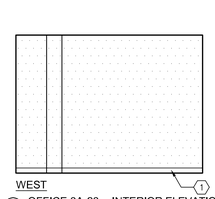

12 OFFICE 3A-23 - INTERIOR ELEVATIONS 1/4" = 1'-0"

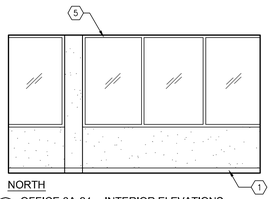

13 OFFICE 3A-24 - INTERIOR ELEVATIONS 1/4" = 1'-0"

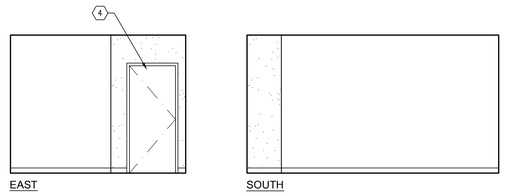

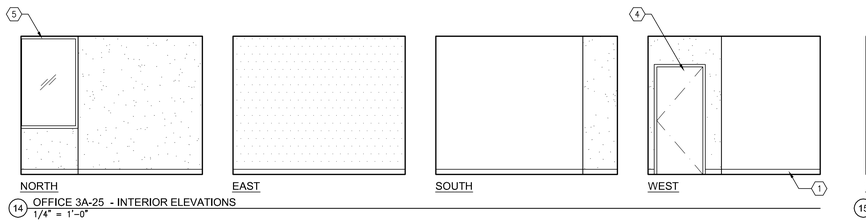

14 OFFICE 3A-25 - INTERIOR ELEVATIONS 1/4" = 1'-0"

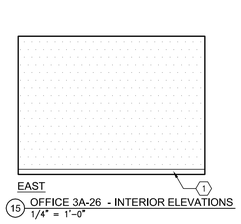

15 OFFICE 3A-26 - INTERIOR ELEVATIONS 1/4" = 1'-0"

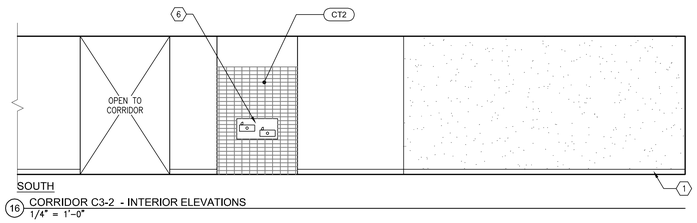

16 CORRIDOR C3-2 - INTERIOR ELEVATIONS 1/4" = 1'-0"

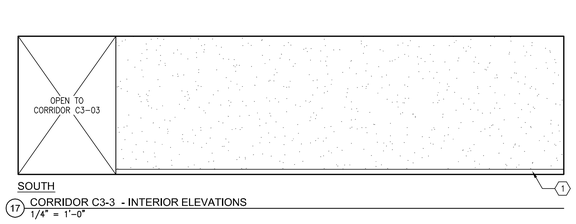

17 CORRIDOR C3-3 - INTERIOR ELEVATIONS 1/4" = 1'-0"

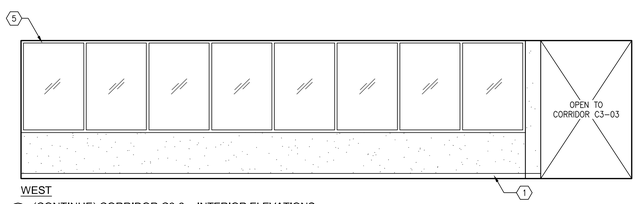

17 (CONTINUE) CORRIDOR C3-3 - INTERIOR ELEVATIONS 1/4" = 1'-0"

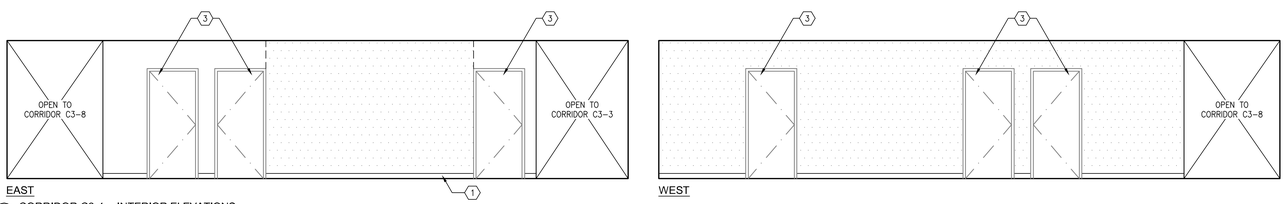

18 CORRIDOR C3-4 - INTERIOR ELEVATIONS 1/4" = 1'-0"

LEGEND

NEW GYPSUM WALLBOARD. FINISH TO MATCH EXISTING WALL TEXTURE. REFER TO FINISH SCHEDULE AND FLOOR PLAN FOR ADDITIONAL INFO.

(E) GYPSUM WALLBOARD TO REMAIN. REFINISH TO MATCH EXISTING WALL TEXTURE AFTER (E) WALLCOVERING IS REMOVED. REFER TO FINISH SCHEDULE AND FLOOR PLAN FOR ADDITIONAL INFO.

(E) GYPSUM WALLBOARD TO REMAIN. REFER TO FINISH SCHEDULE AND FLOOR PLAN FOR ADDITIONAL INFO.

P1 INDICATES FINISH COLOR. REFER TO SCHEDULE FOR FINISHES (09 06 00) FINISH TYPE AND COLOR.

INTERIOR ELEVATION - REMODEL KEYNOTES

1. NEW RUBBER BASE, TYP. REFER TO FINISH SCHEDULE. (MATCH EXISTING WHERE OCCURS), U.N.O.
2. NOT USED.
3. (E) DOOR AND FRAME TO REMAIN. REFER TO DOOR SCHEDULE FOR PAINTING AND FINISHING.
4. NEW DOOR AND FRAME. SEE FLOOR PLAN AND DOOR SCHEDULE FOR TYPE, TYP.
5. NEW ALUMINUM WINDOW AND GLAZING. SEE FLOOR PLAN FOR WINDOW TYPE.
6. DRINKING FOUNTAIN. REFER TO PLUMBING DRAWINGS FOR TYPE.

Revisions:	Date

CONSULTANTS:

LICENSED ARCHITECT — RENEWAL 07-31-13 — STATE OF CALIFORNIA

ARCHITECT/ENGINEERS:

HMC Architects
1827 E. Fir Avenue, Studio 103 / Fresno, CA 93720
T 559 322 2444 / www.hmcarch itects.com

Drawing Title: THIRD FLOOR INTERIOR ELEVATIONS

Approved: Project Director

Project Title: BUILDING 24 SEISMIC CORRECTION AND ADDITION

Location: VAMC FRESNO, CA

Date: October 14, 2011 | Checked: BB | Drawn: CLO

Project Number: 570-215

Building Number: 24

Drawing Number: AS805 Dwg. 81 of 180

Office of Construction and Facilities Management
Department of Veterans Affairs

VA FORM 08-6231