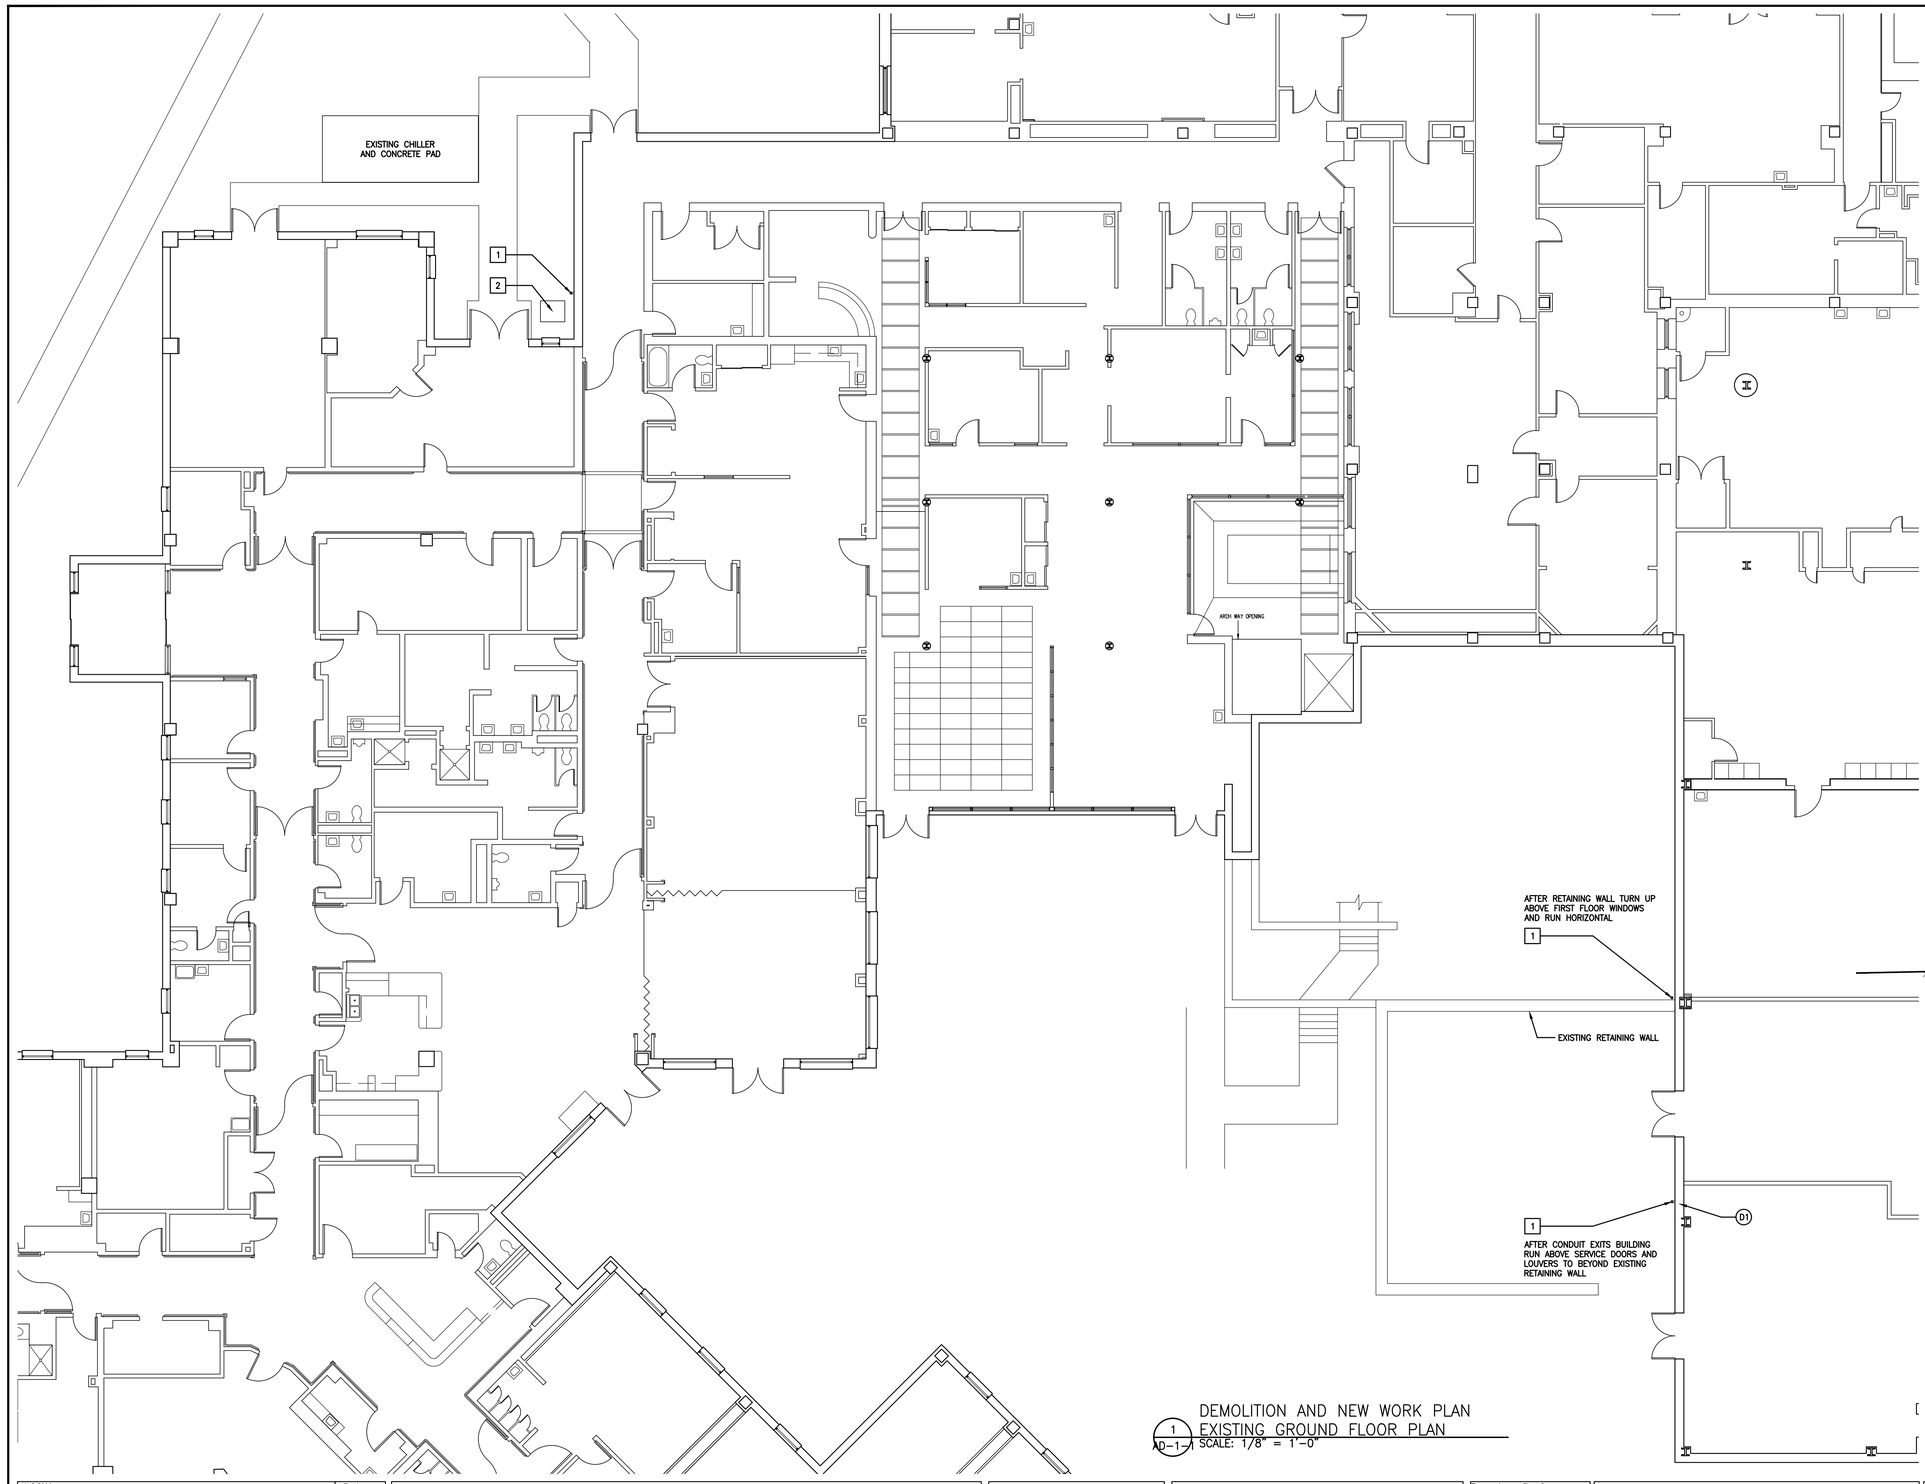

DEMOLITION AND NEW WORK PLAN
EXISTING GROUND FLOOR PLAN
1 / AD-1-1 SCALE: 1/8" = 1'-0"

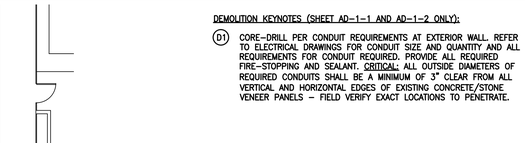

2 / AD-1-1 CONCRETE PAD DETAIL
SCALE: 1" = 1'-0"

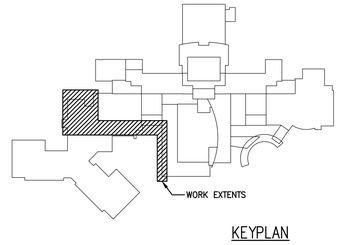

KEYPLAN

DEMOLITION KEYNOTES (SHEET AD-1-1 AND AD-1-2 ONLY):

D1 CORE-DRILL PER CONDUIT REQUIREMENTS AT EXTERIOR WALL. REFER TO ELECTRICAL DRAWINGS FOR CONDUIT SIZE AND QUANTITY AND ALL REQUIREMENTS FOR CONDUIT REQUIRED. PROVIDE ALL REQUIRED FIRE-STOPPING AND SEALANT. CRITICAL: ALL OUTSIDE DIAMETERS OF REQUIRED CONDUITS SHALL BE A MINIMUM OF 3" CLEAR FROM ALL VERTICAL AND HORIZONTAL EDGES OF EXISTING CONCRETE/STONE VENEER PANELS – FIELD VERIFY EXACT LOCATIONS TO PENETRATE.

NEW WORK KEYNOTES (SHEET AD-1-1 AND AD-1-2 ONLY):

1 CONDUIT – REFER TO SHEETS AD-1-3, AD-1-4 AND AD-1-5 FOR ADDITIONAL INFORMATION.

2 42" x 36" CONCRETE PAD FOR TRANSFORMER – REFER TO SHEET AD-1-4 AND DETAIL 2/AD-1-1 THIS SHEET FOR ADDITIONAL INFORMATION.

3 CONDUIT BLOCKS FULLY ADHERED TO ROOF SYSTEM PER CONDUIT BLOCK MANUFACTURER RECOMMENDATIONS AND COMPATIBLE WITH EXISTING ROOF SYSTEMS. AT AREAS OF ROOF BALLAST, REMOVE STONE TO MINIMAL EXTENT REQUIRED FOR FULL ADHESION OF CONDUIT BLOCK. REFER TO SHEET AD-1-5 FOR ADDITIONAL INFORMATION.

FULLY SPRINKLERED AMENDMENT 1

PDG 110105.06

Additions: | Date:

Revisions:

Consultants

BURDETTE KOEHLER MURPHY & ASSOCIATES, INC.
MECHANICAL / ELECTRICAL CONSULTING ENGINEERING
1423 CLARKVIEW ROAD, SUITE 500
BALTIMORE, MARYLAND 21209
410.323.0600 – FAX 410.377.2543

BUILDING COST CONSULTANTS
COST ESTIMATING
12917 – 30TH AVENUE
PLATTSMOUTH, NEBRASKA 68048
402.298.8260 – FAX 402.298.8290

Seal:

POLT DESIGN GROUP
ARCHITECTURE PLANNING ENGINEERING
1301 ENTERPRISE COURT, SUITE 103-C
410.803.2141
Bel Air, Maryland 21014
fax 410.838.1603
WEB SITE: http://www.polt-design.com

Drawing Scale:	
Drawing Start Date:	
Drawing Finish Date	
Drawing Approved:	
Drawing Title:	EXISTING FLOOR PLANS
	Approved: Associate Director for Operations:
	Approved: Chief, Facilites Engineer:
	Approved: Director, Medical Center:
Project Title:	EMERGENCY POWER TO MAIN HOSPITAL ELEVATORS
Building No:	1
Checked:	CAJ
Drawn:	BDA
Location:	VAMHCS MEDICAL CENTER WILMINGTON, DELAWARE
Date:	8-29-2012
Project No:	460-12-123
DRAWING NO:	AD-1-1
Dwg.	1 Of 5

DEPARTMENT OF VETERANS AFFAIRS