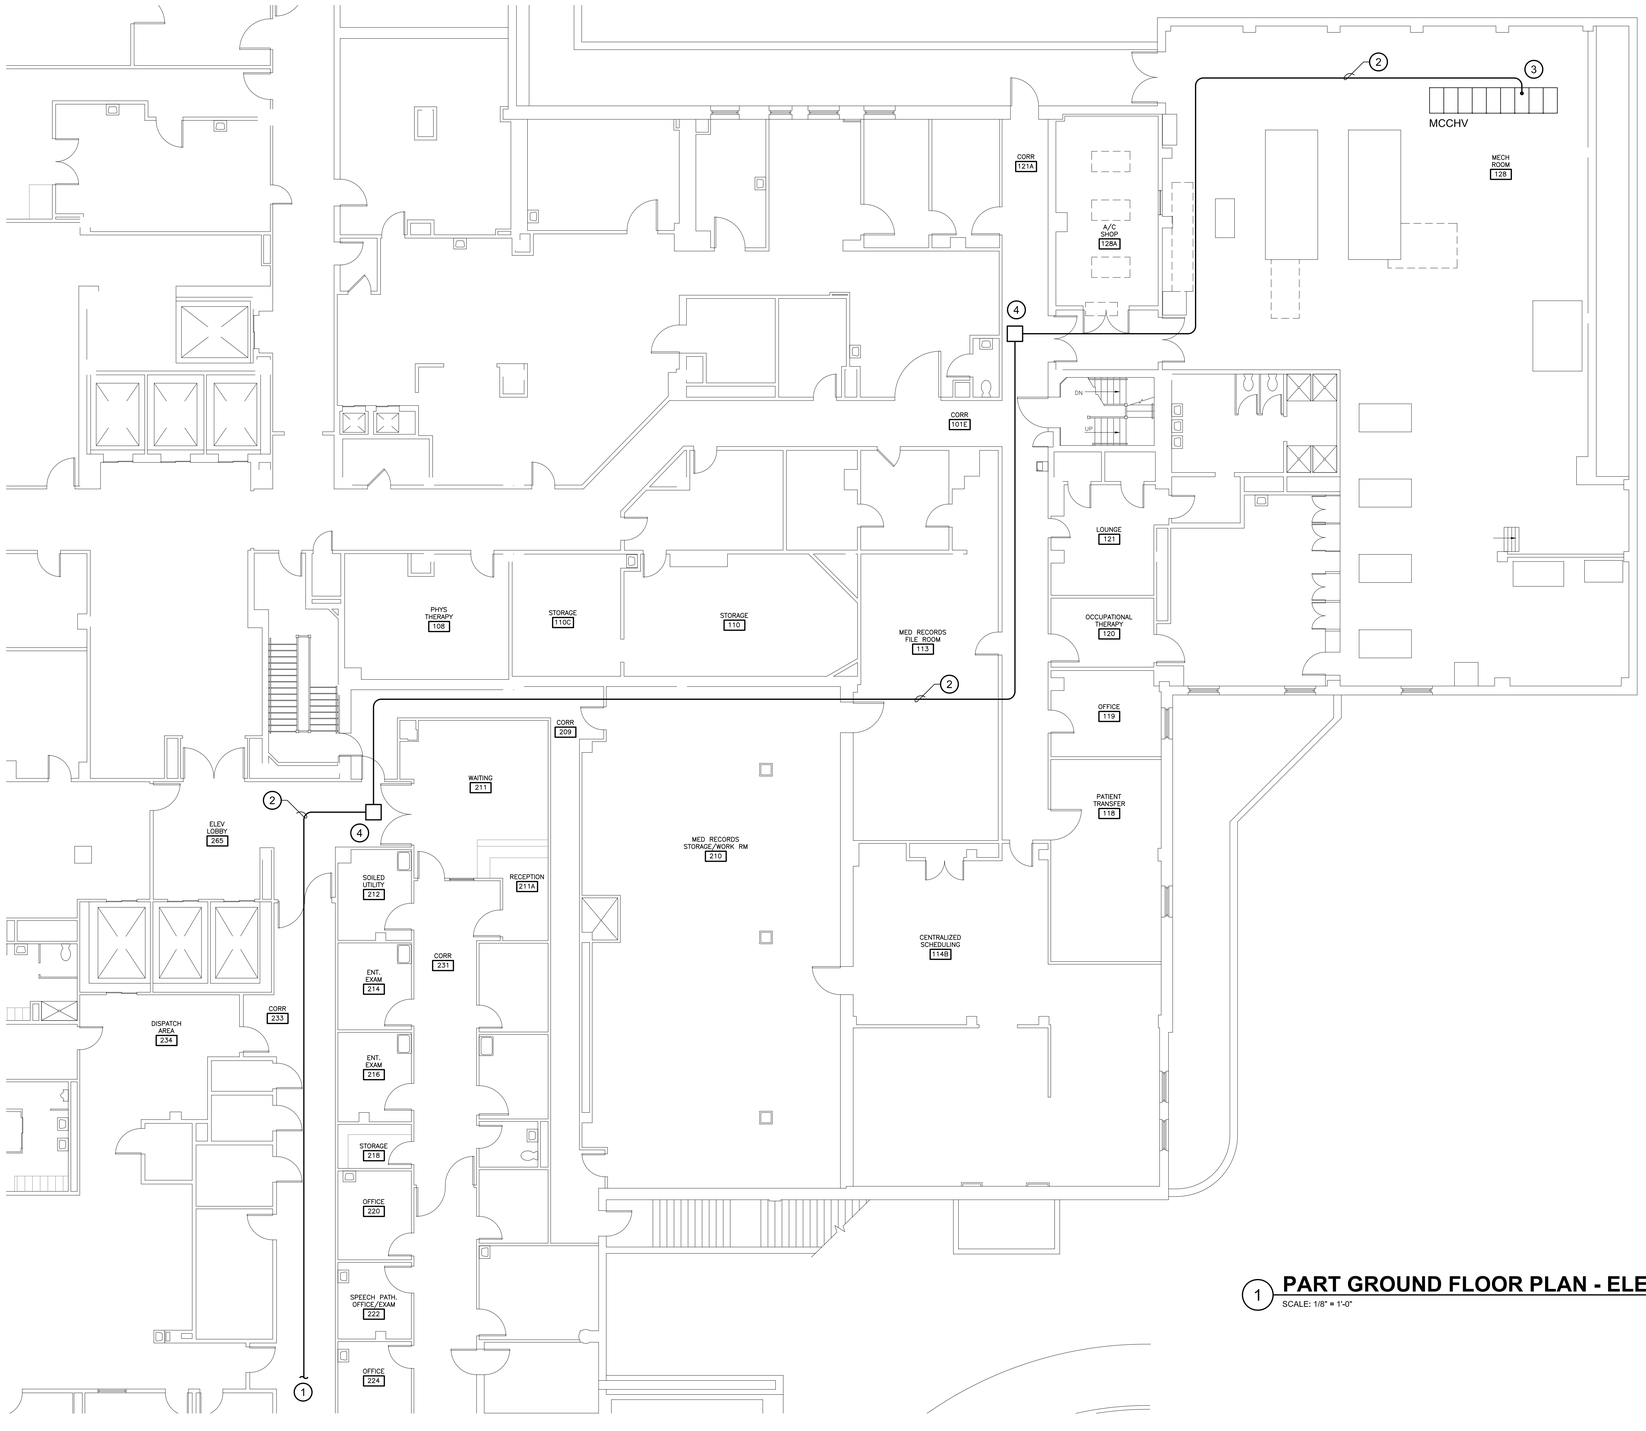

GENERAL NOTES:

1. REFER TO SHEET E-0 FOR ELECTRICAL LEGEND, ABBREVIATIONS AND GENERAL NOTES.
2. FIELD ROUTE CONDUIT AS REQUIRED TO AVOID INTERFERENCE. NOTIFY COTR AND OBTAIN APPROVAL FOR CHANGES IN PROPOSED ROUTING PRIOR TO START OF WORK.
3. FIELD LOCATE PULL BOXES AS REQUIRED MAINTAIN REQUIRED NUMBER OF CONDUIT BENDS AS SPECIFIED. NOTIFY COTR AND OBTAIN APPROVAL FOR CHANGES IN PROPOSED LOCATIONS PRIOR TO START OF WORK.

DRAWING NOTES:

1. REFERENCE SHEET AD-2-4 FOR CONTINUATION.
2. 2-1/2" CONDUIT. REFERENCE RISER DIAGRAM, SHEET AD-2-6 FOR CONDUCTOR INFORMATION.
3. INSTALL NEW CIRCUIT BREAKER IN EXISTING MOTOR CONTROL CENTER. REFERENCE RISER DIAGRAM, SHEET AD-2-6, FOR MORE INFORMATION.
4. NEW PULLBOX LOCATED ABOVE DROP CEILING, SIZED PER NEC REQUIREMENTS.

1 PART GROUND FLOOR PLAN - ELECTRICAL - NEW WORK

SCALE: 1/8" = 1'-0"

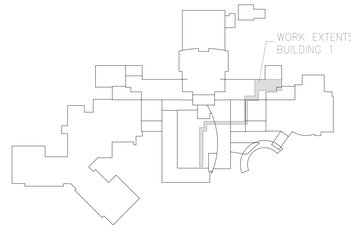

N

0 2' 4' 8' 12'

SCALE: 1/4" = 1'-0"

FULLY SPRINKLERED
AMENDMENT 2

PDG 110105.06

Additions:	Date:
Revisions:	

Consultants

BURDETTE KOEHLER MURPHY & ASSOCIATES, INC.
MECHANICAL / ELECTRICAL CONSULTING ENGINEERING
1423 CLARKVIEW ROAD, SUITE 500
BALTIMORE, MARYLAND 21209
410.323.0600 – FAX 410.377.2543

BUILDING COST CONSULTANTS
COST ESTIMATING
12917 – 30TH AVENUE
PLATTSMOUTH, NEBRASKA 68048
402.298.8260 – FAX 402.298.8290

Seal:

POLT DESIGN GROUP
ARCHITECTURE
PLANNING
ENGINEERING
1301 ENTERPRISE COURT, SUITE 103–C Bel Air, Maryland 21014
410.803.2141 fax 410.838.1603
WEB SITE: http://www.polt-design.com

Drawing Scale:	Drawing Title: PART GROUND FLOOR PLAN – ELECTRICAL – NEW WORK	Project Title: EMERGENCY POWER TO MAIN HOSPITAL ELEVATORS	Date: 9-04-2012
Drawing Start Date:	Approved: Associate Director for Operations:		Project No: 460-12-123
Drawing Finish Date:	Approved: Chief, Facilites Engineer:	Building No: 1 / Checked: RAM / Drawn: JDS	DRAWING NO: AD-2-3
Drawing Approved:	Approved: Director, Medical Center:	Location: VAMHCS MEDICAL CENTER WILMINGTON, DELAWARE	Dwg. 3 Of 6

DEPARTMENT OF VETERANS AFFAIRS

BKM# 070360.110

©2004 POLT DESIGN GROUP