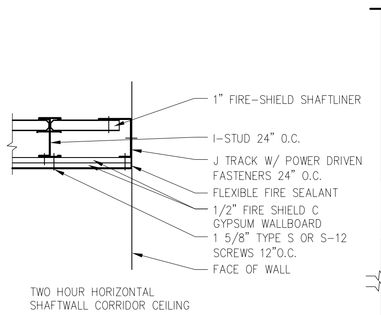

DETAIL

SCALE: 1 1/2" = 1'-0"

4 A3.0 A3.0

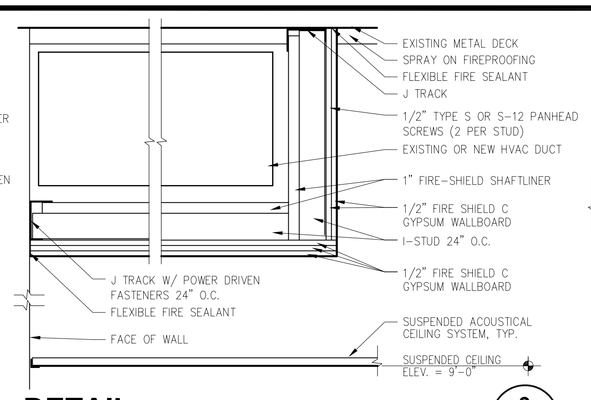

DETAIL

SCALE: 1 1/2" = 1'-0"

3 A3.0 A3.0

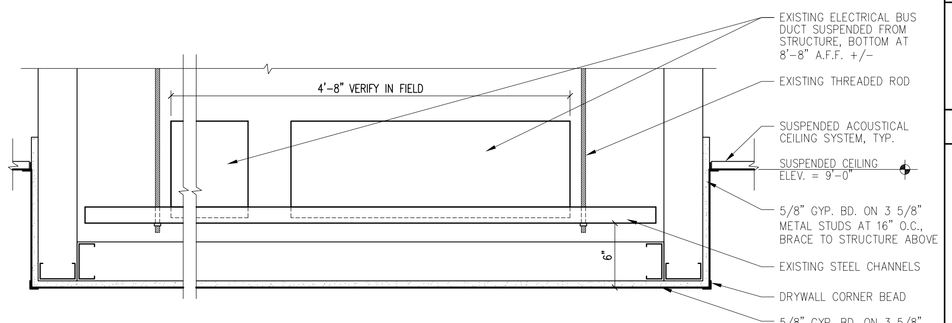

SOFFIT DETAIL

SCALE: 1 1/2" = 1'-0"

2 A3.0 A3.0

GENERAL NOTES:

1. REFER TO ELECTRICAL DRAWINGS AND LIFE SAFETY FLOOR PLAN, SHEET A1.1 FOR LOCATIONS OF EMERGENCY EXIT LIGHTS.
2. REFER TO ELECTRICAL DRAWINGS FOR LOCATIONS FOR ADDITIONAL CEILING MOUNTED ITEMS INCLUDING BUT NOT LIMITED TO OCCUPANCY SENSORS, FIRE ALARM DEVICES, AND EXIT SIGNS, ETC.
2. SUSPENDED CEILINGS ARE TO BE 9'-0" AFF UNLESS OTHERWISE NOTED.

KEYNOTES: (KEYNOTES REFERENCE THIS SHEET ONLY)

1. OPEN TO STRUCTURE ABOVE.
2. ACOUSTICAL CEILING PANELS. REFER TO ROOM FINISH SCHEDULE AND SPECIFICATIONS FOR TYPE.
3. ACOUSTICAL CEILING PANELS WITH HOLD DOWN CLIPS BY MANUFACTURER. REFER TO ROOM FINISH SCHEDULE AND SPECIFICATIONS FOR TYPE.
4. GYPSUM SOFFIT, SEE DETAIL 2/A3.0
5. HVAC GRILLE, SEE MECHANICAL
6. EXISTING SUSPENDED CEILING SYSTEM TO REMAIN. REPLACE ANY CEILING PANELS AND GRID DAMAGED DURING CONSTRUCTION
7. BLAST PANEL SYSTEM SUSPENDED FROM EXISTING STRUCTURE ABOVE.
8. EXISTING HVAC DUCTWORK CROSSING CORRIDOR TO BE PROTECTED WITH 2-HOUR FIRE RESISTIVE CONSTRUCTION SEPARATING DUCT FROM EXIT PASSAGEWAY BELOW. SEE DETAIL 3/A3.0
9. TWO HOUR HORIZONTAL FIRE RATED GYPSUM BOARD CEILING ASSEMBLY, SEE DETAIL 4/A3.0. UNDERSIDE AT 9'-0" AFF

FIXTURE LEGEND:

- ACOUSTICAL CEILING PANELS AND SUSPENSION SYSTEM, SEE ROOM FINISH SCHEDULE
- 2X4 PARABOLIC LUMINAIRE, SEE ELECTRICAL DRAWINGS
- 2X2 PARABOLIC LUMINAIRE, SEE ELECTRICAL DRAWINGS
- 2X4 PRISMATIC LUMINAIRE, SEE ELECTRICAL DRAWINGS
- 4" STRIP LUMINAIRE W/ WIRE GUARD, SEE ELECTRICAL DRAWINGS
- 8" STRIP LUMINAIRE W/ WIRE GUARD, SEE ELECTRICAL DRAWINGS
- 1X4 PRISMATIC LUMINAIRE, SEE ELECTRICAL DRAWINGS
- 4" RECESSED CAN, SEE ELECTRICAL DRAWINGS
- RECESSED WALL ILLUMINATOR, SEE ELECTRICAL DRAWINGS
- EMERGENCY LIGHT (TYPICAL OF ALL TYPES), SEE ELECTRICAL DRAWINGS
- HVAC DIFFUSER, SEE MECHANICAL DRAWINGS
- HVAC RETURN AND EXHAUST, SEE MECHANICAL DRAWINGS

REFLECTED CEILING PLAN

GRAPHIC SCALE SUPERSEDES NUMERIC SCALE

0 4" 8" 16"

SCALE: 1/8" = 1'-0"

1 A3.0 A3.0

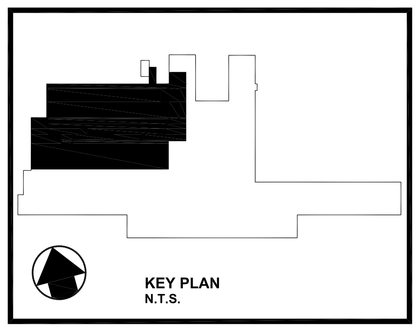

REVISIONS		DATE
1	ICU ELEVATOR OMITTED	AUGUST 21, 2012
2		
3		
4		
5		
6		
7		
8		
9		

FULLY SPRINKLERED BUILDING

BID DOCUMENTS

PARADIGM
ENGINEERS AND CONSTRUCTORS
PO BOX 436223
Louisville, Kentucky 40253
502-339-8511 www.paradigmusa.com

UPGRADE SPD AND SECURITY DOCK
PROJECT: 646-367
VA PITTSBURGH HEALTHCARE SYSTEM
UNIVERSITY DRIVE C
PITTSBURGH, PENNSYLVANIA 15240

Department of Veterans Affairs

MADE BY	CHECKED
JG	
DATE	
7-28-11	

REFLECTED CEILING PLAN

DRAWING NO.	BID PKG.
A3.0R1	