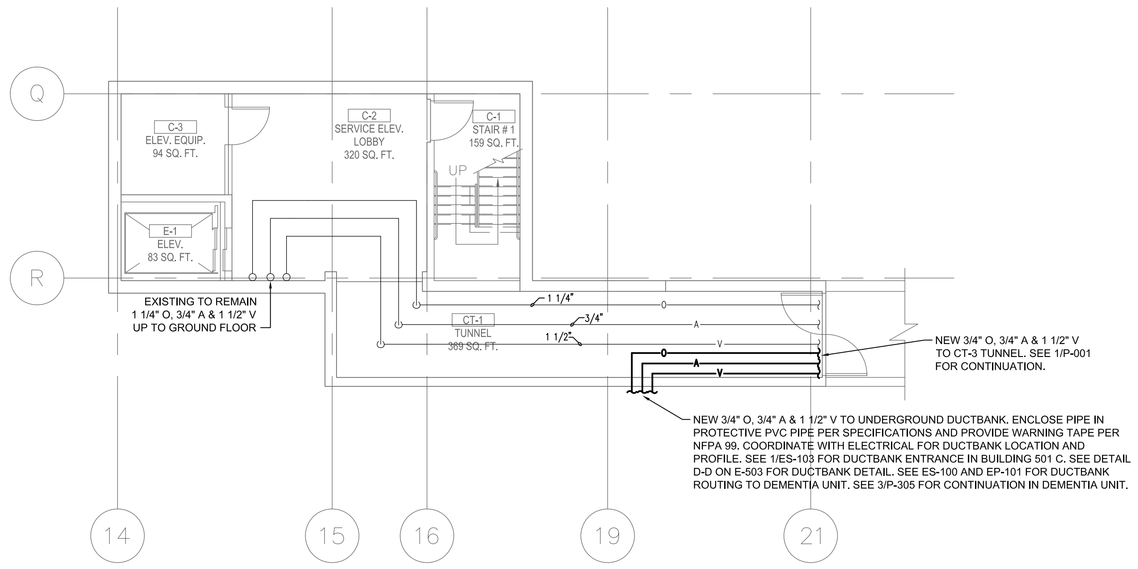

1 BLDG 501 C BASEMENT BID ALTERNATE #4 PLAN
SCALE 1/8" = 1'-0"

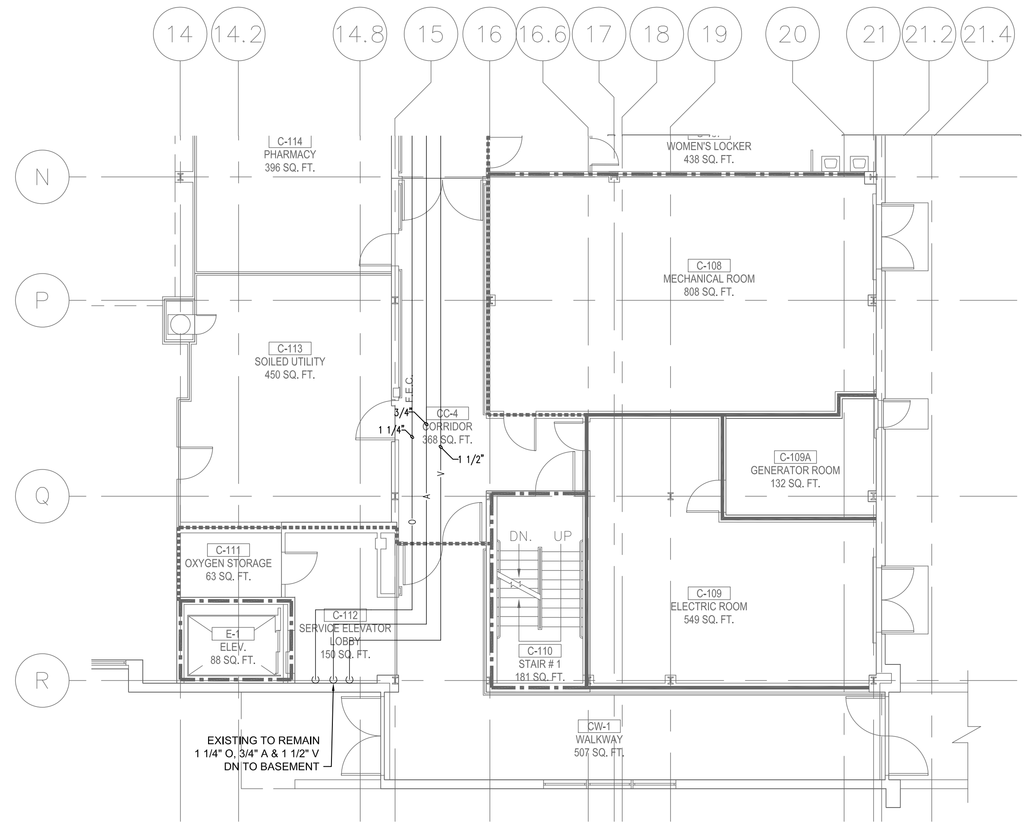

2 BLDG 501 C GROUND FLOOR BID ALTERNATE #4 PLAN
SCALE 1/8" = 1'-0"

PLUMBING GENERAL NOTES

1 REFER TO P-001 FOR PLUMBING ABBREVIATIONS AND SYMBOLS.
2 REFER TO M-501 THROUGH M-502 FOR PLUMBING DETAILS.
3 REFER TO P-701 FOR PLUMBING SCHEDULES.
4 REFER TO P-901 THROUGH P-902 FOR PLUMBING RISER DIAGRAMS.

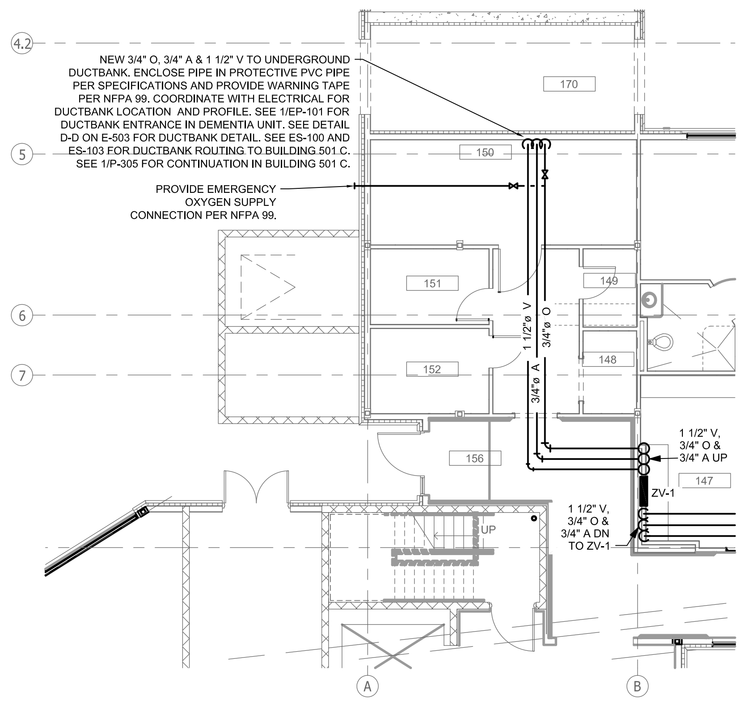

3 DEMENTIA UNIT FIRST FLOOR BID ALTERNATE #4 PLAN
SCALE 1/8" = 1'-0"

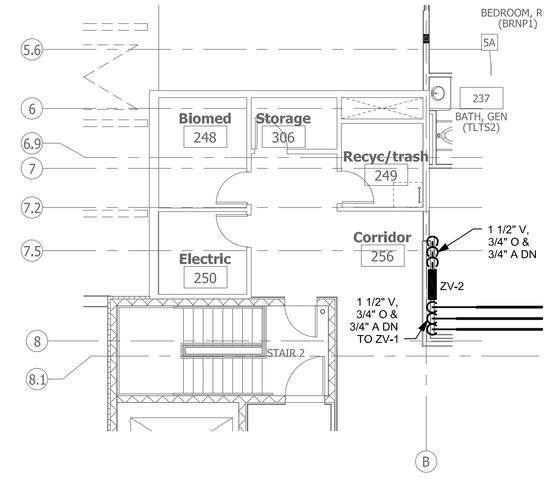

4 DEMENTIA UNIT SECOND FLOOR BID ALTERNATE #4 PLAN
SCALE 1/8" = 1'-0"

BID DOCUMENTS

FULLY SPRINKLERED

Revisions:	Date

ARCHITECT:
C.C. HODGSON ARCHITECTURAL GROUP

REGISTERED 18806 STATE OF WEST VIRGINIA PROFESSIONAL ENGINEER — 12/6/2012

ENGINEERS:
Westlake Reed Leskosky
1634 EYE ST, NW, STE 900
WASHINGTON, DC 20006

Drawing Title: BID ALTERNATE #4 MEDICAL GAS PLANS
Approved: Project Director

Project Title: RELOCATE DEMENTIA UNIT
Location: VAMC MARTINSBURG
Date: 08/06/2012 | Checked: SCS | Drawn: CJW

Project Number: VA PN 613-207
Building Number: 513
Drawing Number: P-305
Dwg. of --

Office of Construction and Facilities Management

VA FORM 08-6231