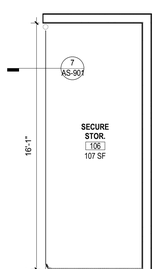

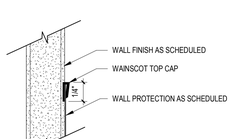

11 WALL PROTECTION TRIM
12" = 1'-0"

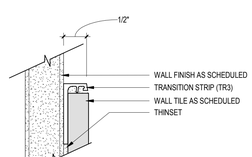

10 TILE EDGE TRIM
12" = 1'-0"

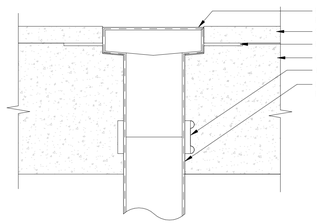

9 FLOOR DRAIN AT SC
6" = 1'-0"

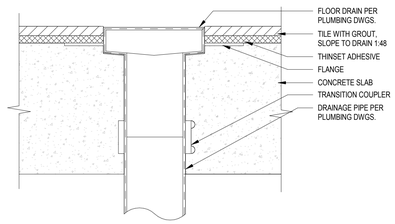

8 FLOOR DRAIN AT PT
6" = 1'-0"

12 ROLLING SECURITY DOOR FLOOR TRACK
1/4" = 1'-0"

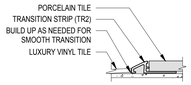

5 TRANSITION - LVT TO CPT
6" = 1'-0"

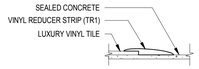

4 TRANSITION - LVT TO PT
6" = 1'-0"

3 TRANSITION - LVT TO SC
6" = 1'-0"

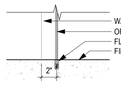

7 FLOOR TRACK DETAIL
1 1/2" = 1'-0"

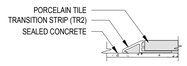

6 TRANSITION - PT TO SC
6" = 1'-0"

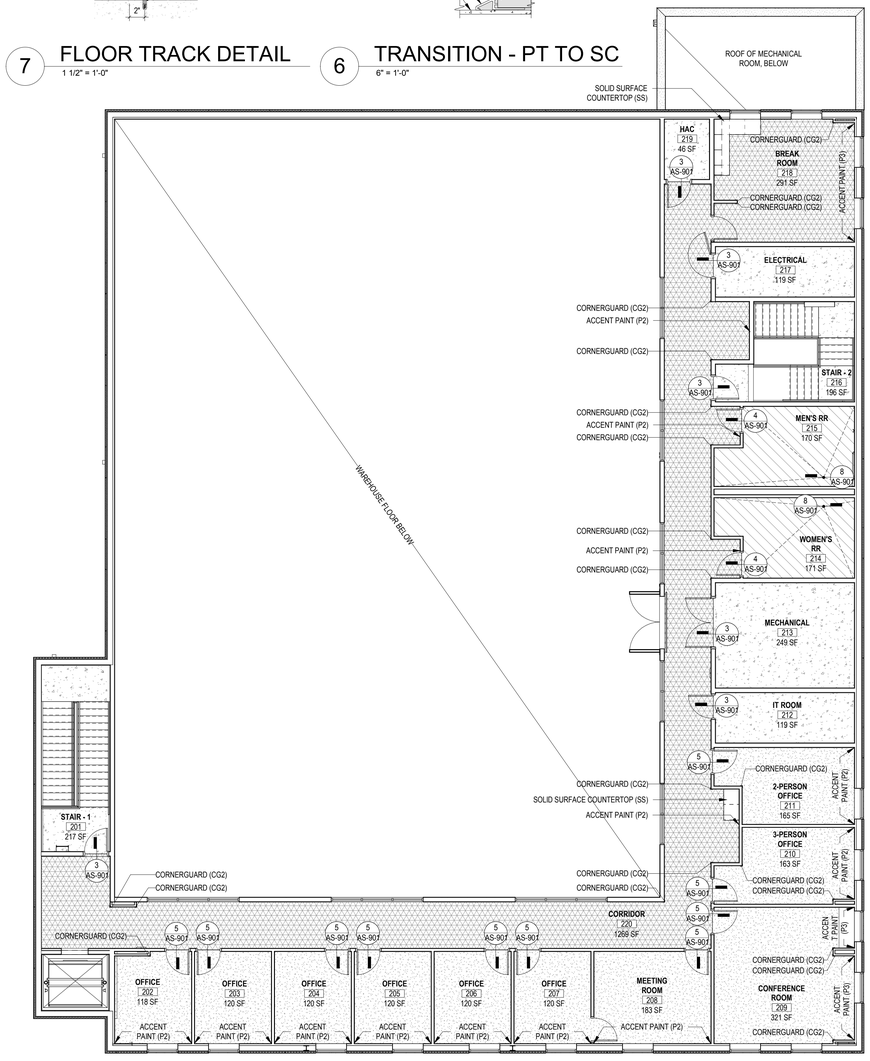

2 FLOOR PLAN - LEVEL 2 - FINISH PLAN
1/8" = 1'-0"

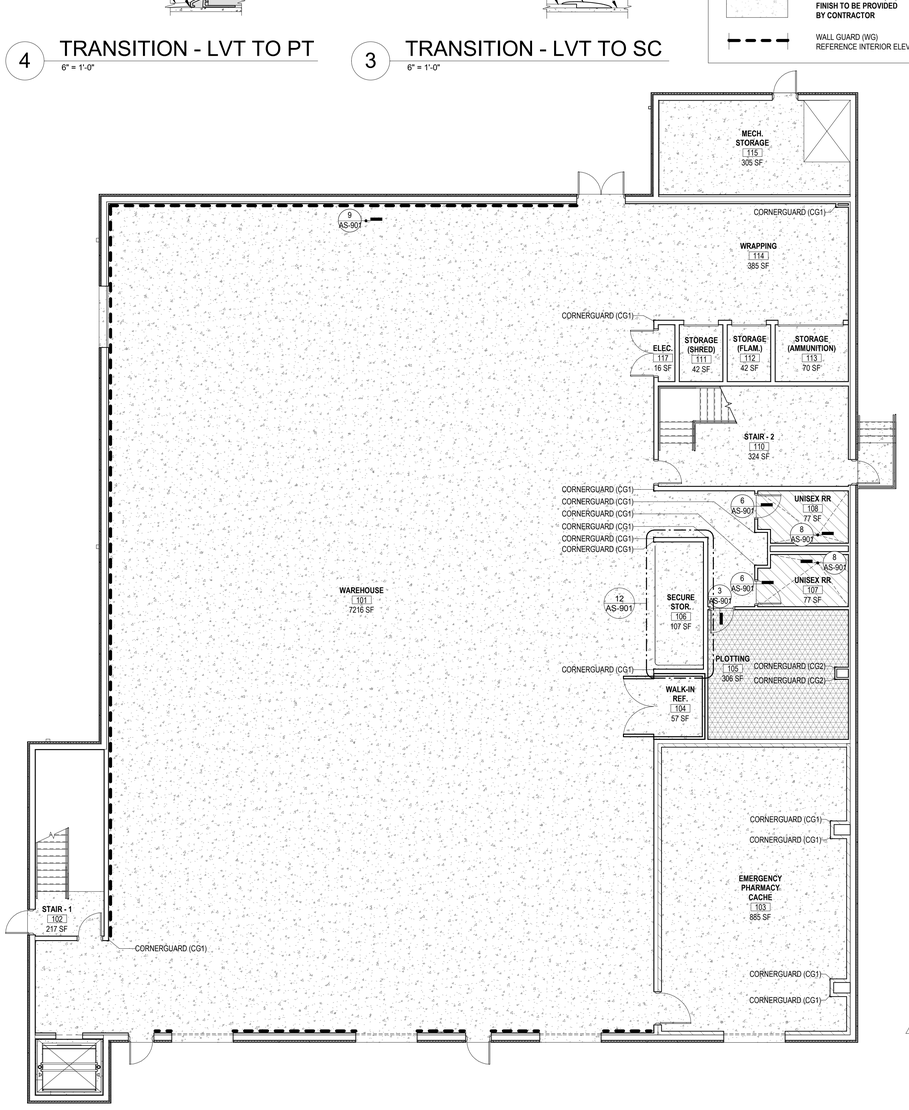

1 FLOOR PLAN - LEVEL 1 - FINISH PLAN
1/8" = 1'-0"

FINISH FLOOR PLAN NOTES

1. ALL WALLS TO BE PAINTED *P1*, UNO
2. ALL GYPSUM BOARD CEILINGS TO BE PAINTED *P4*, UNO
3. ALL COUNTERTOPS TO BE *SS*, UNO
4. ALL WALLS BASE TO BE *RB*, UNO
5. ALL HOLLOW METAL DOORS TO BE PAINTED *HMD*, UNO
6. ALL HOLLOW METAL DOOR FRAMES TO BE PAINTED *HMDF*, UNO
7. ALL WOOD DOORS TO BE STAINED *STAIN*, UNO
8. ALL HOLLOW METAL WINDOW FRAMES TO BE PAINTED HMWF, UNO
9. ALL *CPT* TO BE INSTALLED IN ASHLAR LAYOUT WITH LONGEST DIMENSION PARALELL TO EXTERIOR WALL.
10. REFERENCE G-001 GENERAL INFORMATION FOR ALL FIXTURE MOUNTING HEIGHTS.

FINISH FLOOR PLAN LEGEND

- LUXURY VINYL TILE (LVT)
- CARPET TILE (CPT)
- PORCELAIN TILE (PT1)
- SEALED CONCRETE (SC) **FINISH TO BE PROVIDED BY CONTRACTOR**
- WALL GUARD (WG) REFERENCE INTERIOR ELEVATIONS

ROOM FINISH SCHEDULE

#	ROOM NAME	FLOOR FINISHES MATERIAL	BASE	WALL FINISHES NORTH	EAST	SOUTH	WEST	CEILING
101	WAREHOUSE	SC	RB	P1	P1	P1	P1	NO CEILING
102	STAIR - 1	SC	RB	P1	P1	P1	P1	-
103	EMERGENCY PHARMACY CACHE	SC	RB	P1	P1	P1	P1	ACT
104	WALK-IN REF.	SC	RB	P1	P1	P1	P1	GYP
105	PLOTTING	LVT	RB	P1	P1	P1	P1	ACT
106	SECURE STOR.	SC	RB	P1	P1	P1	P1	GYP
107	UNISEX RR	PT1	PTB	P1, PT2	P1, PT2	P1, PT2	P1, PT2	GYP
108	UNISEX RR	PT1	PTB	P1, PT2	P1, PT2	P1, PT2	P1, PT2	GYP
110	STAIR - 2	SC	RB	P1	P1	P1	P1	-
111	STORAGE (SHRED)	SC	RB	P1	P1	P1	P1	GYP
112	STORAGE (FLAM.)	SC	RB	P1	P1	P1	P1	GYP
113	STORAGE (AMMUNITION)	SC	RB	P1	P1	P1	P1	GYP
114	WRAPPING	SC	RB	P1	P1	P1	-	ACT, GYP
115	MECH. STORAGE	SC	-	P1	P1	P1	P1	NO CEILING
116	CIRCULATION	SC	RB	P1	P1	P1	P1	GYP
117	ELEC.							
125	RECYCLING AREA	-	-	-	-	-	-	-
126	LOADING DOCK	SC	-	-	-	-	-	-
201	STAIR - 1	SC	RB	P1	P1	P1	P1	GYP
202	OFFICE	CPT	RB	P1	P1	P2	P1	ACT
203	OFFICE	CPT	RB	P1	P1	P2	P1	ACT
204	OFFICE	CPT	RB	P1	P1	P2	P1	ACT
205	OFFICE	CPT	RB	P1	P1	P2	P1	ACT
206	OFFICE	CPT	RB	P1	P1	P2	P1	ACT
207	OFFICE	CPT	RB	P1	P1	P2	P1	ACT
208	MEETING ROOM	CPT	RB	P1	P1	P2	P1	ACT
209	CONFERENCE ROOM	CPT	RB	P1	P3	P1	P1	ACT, GYP
210	3-PERSON OFFICE	CPT	RB	P1	P2	P1	P1	ACT
211	2-PERSON OFFICE	CPT	RB	P1	P2	P1	P1	ACT
212	IT ROOM	SC	RB	P1	P1	P1	P1	GYP
213	MECHANICAL	SC	RB	P1	P1	P1	P1	GYP
214	WOMEN'S RR	PT1	PTB	P1, PT2	P1, PT2	P1, PT2	P1, PT2	GYP
215	MEN'S RR	PT1	PTB	P1, PT2	P1, PT2	P1, PT2	P1, PT2	GYP
216	STAIR - 2	SC	RB	P1	P1	P1	P1	GYP
217	ELECTRICAL	SC	RB	P1	P1	P1	P1	GYP
218	BREAK ROOM	LVT	RB	P3	P3	P1	P1	ACT
219	HAC	VCT	RB	P1	P1	P1	P1	GYP
220	CORRIDOR	LVT	RB	P1	P1, P2	P1	P1	ACT, GYP

ROOM FINISH LEGEND

ABBREV	DESCRIPTION	MANUFACTURER	SERIES/COLLECTION	COLOR	SIZE
ACT	ACOUSTIC CEILING TILE	ARMSTRONG	CORTEGA	WHITE	24" X 24"
CG1	STAINLESS STEEL CORNER GUARD	INPRO	SURFACE MOUNT CORNER GUARD	STAINLESS STEEL	48" X 3 1/2" X 3 1/2"
CG2	CORNER GUARD	INPRO	SURFACE MOUNT CORNER GUARD, 1124BN	FEATHER 0238	48" X 1 1/2" X 1 1/2"
CPT	CARPET TILE	MANNINGTON	PAPER COLLECTION / TORN PAPER	NEWS 13229	18" X 36"
GT	GLASS TILE (BACKSPLASH)	DALTILE	STONE RADIANCE	SA51 WHISPER GREEN BLEND	5/8" X RANDOM
HMD	HOLLOW METAL DOOR	SHERWIN WILLIAMS	SEMI-GLOSS	SW7004 SNOWBOUND	-
HMDF	HOLLOW METAL DOOR FRAME	SHERWIN WILLIAMS	SEMI-GLOSS	SW7004 SNOWBOUND	-
HMWF	HOLLOW METAL WINDOW FRAME	SHERWIN WILLIAMS	SEMI-GLOSS	SW7004 SNOWBOUND	-
LVT	LUXURY VINYL TILE	ARMSTRONG	NATURAL CREATIONS ARBOR ART	AVILA OAK NA194 MADRID GREY	4" X 36"
P1	PAINT (FIELD)	SHERWIN WILLIAMS	SEMI-GLOSS	SW7004 SNOWBOUND	-
P2	PAINT (ACCENT 1)	SHERWIN WILLIAMS	SEMI-GLOSS	SW6218 TRADEWIND	-
P3	PAINT (ACCENT 2)	SHERWIN WILLIAMS	SEMI-GLOSS	SW6220 INTERESTING AQUA	-
P4	PAINT (CEILING)	SHERWIN WILLIAMS	SEMI-GLOSS	SW7007 CEILING BRIGHT WHITE	-
PL1	PLASTIC LAMINATE	WILSONART	STANDARD LAMINATE, FINE VELVET FINISH	FLORENCE WALNUT 7993-38	-
PT1	PORCELAIN FLOOR TILE	FLORIDA TILE	TIDES	28130 SAND CASTLE	2" X 2"
PT2	PORCELAIN WALL TILE	FLORIDA TILE	TIDES	28130 SAND CASTLE	12" X 24"
PTB	PORCELAIN TILE BASE	FLORIDA TILE	TIDES	28130 SAND CASTLE	3" X 24"
RB	RUBBER BASE	ROPPE	PINNACLE/COVE	140 FAWN	4"
SC	SEALED CONCRETE	BY CONTRACTOR	-	CLEAR	-
SS	SOLID SURFACE	WILSONART	1/2" THICKNESS	EUROPA 9210CM	-
STAIN	DOOR STAIN	SHERWIN WILLIAMS	WOOD CLASSICS	SW3135-K NEW EBONY (ON BARE RED OAK)	-
TR1	VINYL REDUCER STRIP	ROPPE	VINYL ACCESSORIES, #168	140 FAWN	SIZED TO FIT APPLICATION
TR2	TRANSITION STRIP	SCHLUTER	RENO-U	ALUMINUM	SIZED TO FIT APPLICATION
TR3	TRANSITION STRIP	SCHLUTER	SCHIENE	ALUMINUM	SIZED TO FIT APPLICATION
WG	LINEAR WALL GUARD	INPRO	NUTREE WALL GUARD	WEATHER WOOD	1 1/2" X 9 1/2"
WP	WALL PROTECTION	INPRO	PALLADIUM RIGID SHEET	FRENCH ROAST 0370	48" X 96"

Revision #	Description	Date
1	ASI #1	9/11/2019

CONSULTANT INFORMATION

STRUCTURAL / CIVIL ENGINEER
H2B, INC.
1225 N. LOOP WEST, SUITE 800
HOUSTON, TX 77008
(713) 864-2900

FIRE PROTECTION ENGINEER
POOLE FIRE PROTECTION, INC.
19910 W. 161ST STREET
OLATHE, KS 66062
(913) 829-8650

COMMISSIONING
GLHN ARCHITECTS & ENGINEERS, INC.
2939 E. BROADWAY BLVD
TUCSON, AZ 85716
(520) 881-4546

LANDSCAPE ARCHITECT
ARC STUDIOS INC.
3117 E. FLOWER STREET
TUCSON, AZ 85716
(520) 882-9655

MECH. / ELEC. / PLUMB. / TECH. ENGINEER
SPUR DESIGN
11020 KING STREET, SUITE 350
OVERLAND PARK, KS 66210
(405) 842-6100

ARCHITECT

spur DESIGN
312 SW 25th Street, Oklahoma City, OK 73109, spur-design.com
11020 King Street, Suite 350, Overland Park, KS 66210, spur-design.com

Office of Construction and Facilities Management

VA U.S. Department of Veteran Affairs

SHEET TITLE: FINISH FLOOR PLANS

APPROVED: PROJECT DIRECTOR

PROJECT PHASE: BID DOCUMENTS

FULLY SPRINKLERED

PROJECT TITLE: CONSTRUCT REPLACEMENT WAREHOUSE

PROJECT LOCATION: 500 AZ-89, PRESCOTT, AZ 86301

VA PROJECT NUMBER: 649-414

BUILDING NUMBER: 165

DRAWING NUMBER: 165-AS-901

Dwg. 65 OF 145

DATE: 4/23/2019 | CHECKED BY: RWG | DRAWN BY: ZDL

VA FORM 08-6231