DOOR SCHEDULE

DOOR MARK	DOOR DATA SIZE	DOOR DATA MATERIAL	DOOR DATA TYPE	DOOR DATA GLASS	DOOR DATA FINISH	FRAME DATA MATERIAL	FRAME DATA TYPE	FRAME DATA JAMB	FRAME DATA HEAD	FRAME DATA FINISH	LABEL	HARDWARE SET NO.	HARDWARE KEY SIDE	NOTES
8GE01	PR 3'-10" X 7'-0" X 1 3/4"	HM	FNV	WIRED	P-4	HM	F1	J2	H2	P-4	G-20MIN.	1	-	4
8GE02	PR 3'-10" X 7'-0" X 1 3/4"	HM	FNV	WIRED	P-4	HM	F1	J2	H2	P-4	G-20MIN.	1	-	4
8GE03	3'-0" X 7'-0" X 1 3/4"	WOOD	NV	-	STN-1	HM	F2	J1	H1	P-4	-	7	8GE02	-
8GE04-1	3'-8" X 7'-0" X 1 3/4"	HM	FNV	-	P-4	HM	F1	J1	H1	P-4	G-90MIN.	17	8GE04	6
8GE04-2	3'-0" X 7'-0" X 1 3/4"	HM	F	-	P-4	HM	F1	J1	H1	P-4	G-90MIN.	18	8GE04	6
8E01	3'-0" X 7'-0" X 1 3/4"	WOOD	F	-	STN-1	HM	F1	J1	H1	P-4	-	13	8GE01	-
8E02	4'-0" X 7'-0" X 1 3/4"	WOOD	F	-	STN-1	HM	F1	J1	H1	P-4	-	4	8GE01	-
8E03	3'-0" X 7'-0" X 1 3/4"	WOOD	F	-	STN-1	HM	F1	J1	H1	P-4	-	14	8GE01	-
8E04	3'-0" X 7'-0" X 1 3/4"	WOOD	F	-	STN-1	HM	F1	J1	H1	P-4	-	16	8GE01	-
8E05	3'-0" X 7'-0" X 1 3/4"	WOOD	F	-	STN-1	HM	F1	J1	H1	P-4	-	13	8GE01	-
8E06	4'-0" X 7'-0" X 1 3/4"	WOOD	F	-	STN-1	HM	F1	J1	H1	P-4	-	4	8GE01	-
8E07	3'-0" X 7'-0" X 1 3/4"	WOOD	F	-	STN-1	HM	F1	J1	H1	P-4	-	14	8GE01	-
8E08	4'-0" X 7'-0" X 1 3/4"	WOOD	F	-	STN-1	HM	F1	J1	H1	P-4	-	14	8GE02	-
8E11	3'-0" X 7'-0" X 1 3/4"	WOOD	F	-	STN-1	HM	F1	J1	H1	P-4	-	14	8GE02	-
8E12	8'-6" X 7'-5 3/4"	ALUM	SLD	-	ANOD	ALUM	-	J5	H5	-	-	-	-	3
8E13	4'-0" X 7'-0" X 1 3/4"	WOOD	F	-	STN-1	HM	F1	J1	H1	P-4	-	13	8GE02	-
8E14	3'-0" X 7'-0" X 1 3/4"	WOOD	F	-	STN-1	HM	F1	J1	H1	P-4	-	13	8GE02	-
8E15	3'-6" X 7'-0" X 1 3/4"	WOOD	F	-	STN-1	HM	F1	J1	H1	P-4	-	11	-	-
8E16	PR 2'-6" X 7'-0" X 1 3/4"	WOOD	F	-	STN-1	HM	F1	J1	H1	P-4	-	12	8GE02	-
8E17	3'-6" X 7'-0" X 1 3/4"	WOOD	F	-	STN-1	HM	F1	J1	H1	P-4	-	11	-	-
8E18	3'-0" X 7'-0" X 1 3/4"	WOOD	F	-	STN-1	HM	F1	J1	H1	P-4	-	8	8GE03	-
8E19	3'-0" X 7'-0" X 1 3/4"	WOOD	F	-	STN-1	HM	F1	J1	H1	P-4	-	8	8GE03	-
8E20	3'-0" X 7'-0" X 1 3/4"	WOOD	F	-	STN-1	HM	F1	J1	H1	P-4	-	9	8GE03	-
8E21	3'-0" X 7'-0" X 1 3/4"	WOOD	F	-	STN-1	HM	F1	J1	H1	P-4	-	11	-	-
8E21A	3'-0" X 7'-0" X 1 3/4"	WOOD	F	-	STN-1	HM	F1	J1	H1	P-4	-	8	8GE03	-
8E21B	3'-0" X 7'-0" X 1 3/4"	WOOD	F	-	STN-1	HM	F1	J1	H1	P-4	-	11	-	-
8E22	3'-0" X 7'-0" X 1 3/4"	WOOD	F	-	STN-1	HM	F1	J1	H1	P-4	-	9	8GE03	-
8E23	3'-0" X 7'-0" X 1 3/4"	WOOD	F	-	STN-1	HM	F1	J1	H1	P-4	-	10	8GE03	-
8E24	3'-0" X 7'-0" X 1 3/4"	WOOD	F	-	STN-1	HM	F1	J1	H1	P-4	-	9	8GE03	-
8E25	3'-0" X 7'-0" X 1 3/4"	WOOD	F	-	STN-1	HM	F1	J1	H1	P-4	-	8	8GE03	-
8E26	3'-0" X 7'-0" X 1 3/4"	WOOD	F	-	STN-1	HM	F1	J1	H1	P-4	-	8	8GE03	-
8E27	3'-0" X 7'-0" X 1 3/4"	WOOD	F	-	STN-1	HM	F1	J1	H1	P-4	-	6	8GE03	5
8E28	8'-6" X 7'-5 3/4"	ALUM	SLD	-	-	ALUM	-	J5	H5	-	-	-	-	3
8E29	PR 2'-6" X 7'-0" X 1 3/4"	WOOD	F	-	STN-1	HM	F1	J1	H1	P-4	-	12	8GE02	-
8E30	2'-6" X 7'-0" X 1 3/4"	WOOD	F	-	STN-1	HM	F1	J1	H1	P-4	-	15	8E30	-
8E31	3'-0" X 7'-0" X 1 3/4"	WOOD	F	-	STN-1	HM	F1	J1	H1	P-4	G-45MIN.	2	8GE04	-
8E32	4'-0" X 7'-0" X 1 3/4"	WOOD	F	-	STN-1	HM	F1	J1	H1	P-4	-	3	8GE04	-
8E33	3'-0" X 7'-0" X 1 3/4"	WOOD	F	-	STN-1	HM	F1	J1	H1	P-4	G-45MIN.	2	8GE04	-
8E34	4'-0" X 7'-0" X 1 3/4"	WOOD	F	-	STN-1	HM	F1	J1	H1	P-4	-	3	8GE04	-
8E35	4'-0" X 7'-0" X 1 3/4"	WOOD	F	-	STN-1	HM	F1	J1	H1	P-4	-	3	8GE04	-
8E36	PR 3'-0" /2'-0" X 7'-0" X 1 3/4"	WOOD	HS	SAFETY	STN-1	HM	F1	J4	H4	P-4	-	5	8GE04	1,2
8E37	3'-0" X 7'-0" X 1 3/4"	WOOD	F	-	STN-1	HM	F1	J1	H1	P-4	-	9	8GE04	-
8E38	4'-0" X 7'-0" X 1 3/4"	WOOD	F	-	STN-1	HM	F1	J1	H1	P-4	-	3	8GE04	-
8S02	3'-0" X 7'-0" X 1 3/4"	WOOD	F	-	STN-1	HM	F1	J1	H1	P-4	-	13	8GE01	-

NOTES:
1. PAIR OF DOORS. ONE 3'-0" WIDE ACTIVE LEAF AND ONE 2'-0" WIDE IN-ACTIVE LEAF
2. LEAD LINED DOOR
3. SLIDING DOOR
4. DOORS TO HAVE RABBETED EDGES
5. NO WALL STOP FOR DOOR
6. COORDINATE WITH EXISTING CONDITION/ WALL TYPES FOR HEAD AND JAMB DETAILS. NOTIFY VA PROJECT MANAGER FOR ANY DISCREPANCIES, PRIOR TO CONSTRUCTION

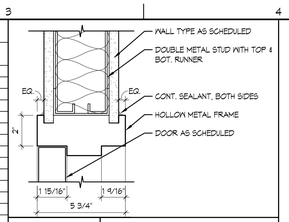

A3 DOOR HEAD - H1

3" = 1'-0"

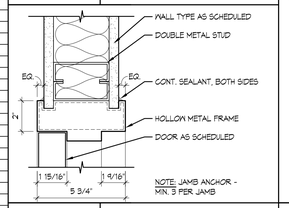

B3 DOOR JAMB - J1

3" = 1'-0"

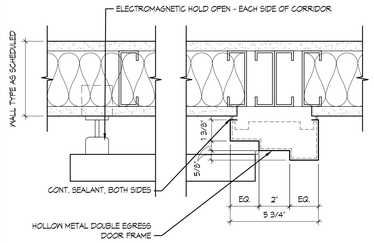

B4 DOOR JAMB - J2

3" = 1'-0"

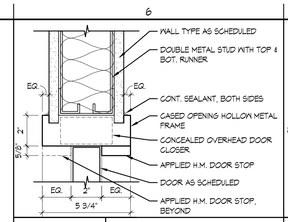

A6 DOOR HEAD - H2

3" = 1'-0"

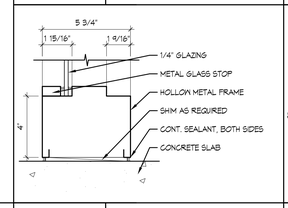

B6 SIDELITE SILL

3" = 1'-0"

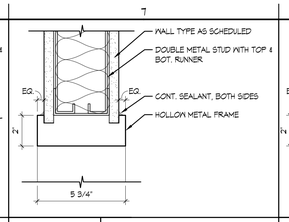

A7 DOOR HEAD - H3

3" = 1'-0"

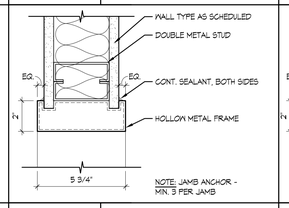

B7 DOOR JAMB - J3

3" = 1'-0"

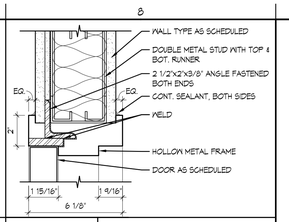

A8 DOOR HEAD - H4

3" = 1'-0"

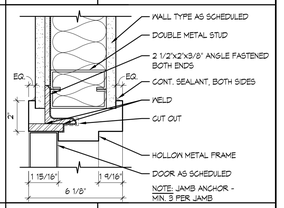

B8 DOOR JAMB - J4

3" = 1'-0"

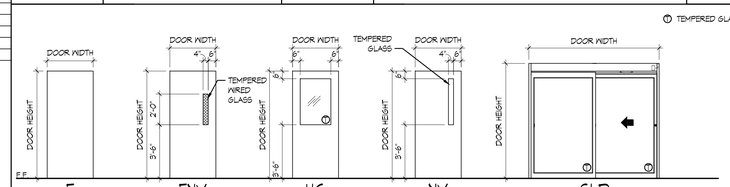

① TEMPERED GLASS

C3 DOOR TYPES

1/4" = 1'-0"

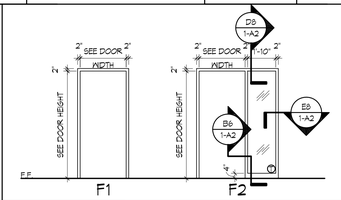

C6 FRAME TYPES

1/4" = 1'-0"

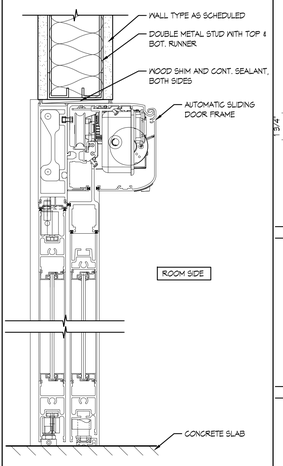

F3 DOOR HEAD - H5

3" = 1'-0"

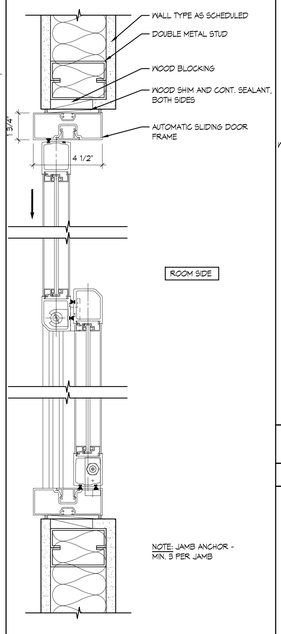

F4 DOOR JAMB - J5

3" = 1'-0"

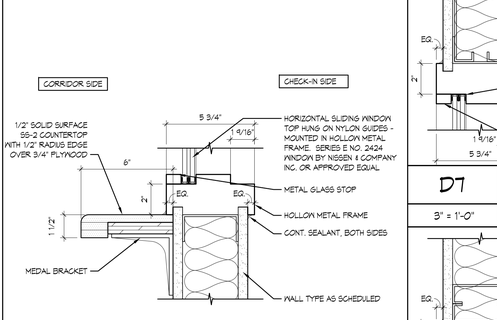

F5 WINDOW TYPES

1/4" = 1'-0"

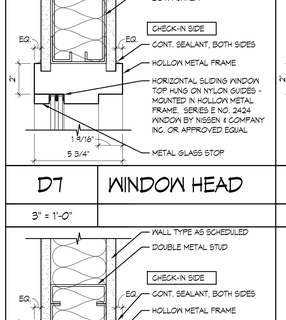

D7 WINDOW HEAD

3" = 1'-0"

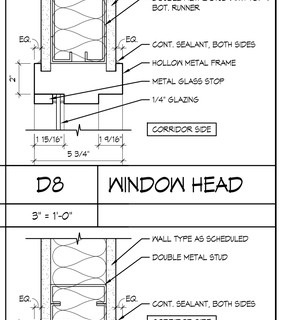

D8 WINDOW HEAD

3" = 1'-0"

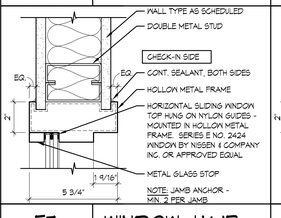

E7 WINDOW JAMB

3" = 1'-0"

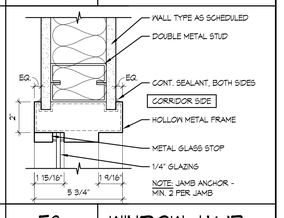

E8 WINDOW JAMB

3" = 1'-0"

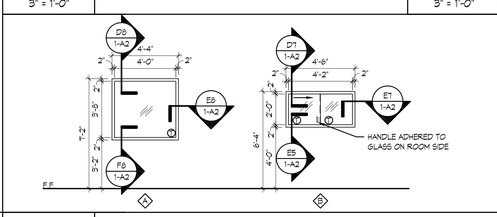

F5 WINDOW TYPES

1/4" = 1'-0"

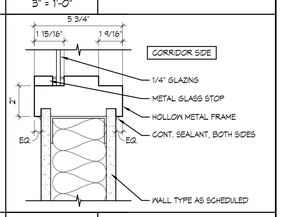

F8 WINDOW SILL

3" = 1'-0"

CONSTRUCTION DOCUMENTS

NO.	REVISIONS/SUBMISSIONS	DATE

Consultant

Seal: JAMES L. FAULKNER 3148 IOWA REGISTERED ARCHITECT

FED/Matrix
A Joint Venture
255 COUNTY ROAD 555 SOUTH, BARTOW, FLORIDA 33830
Telephone: (863) 665-6363 Fax: (863) 667-1773

Drawing Title: DOOR SCHEDULE & DETAILS

Approved: Project Director

Project Title: RENOVATE EIGHT EAST FOR ENDOSCOPY & CARDIOLOGY IC VAHCS

Location: IOWA CITY, IOWA

Date: 07/27/2012 | Checked: JLF | Drawn: MAP

Project Number: 636A8-12-005

Building Number: 1

Drawing Number: 1-A2

Dwg. 4 of 42

Office of Construction and Facilities Management

Department of Veterans Affairs