+	STAINLESS STEEL CORNER GUARD
+	VINYL CUSTOM FORMED DOOR FRAME GUARD

1. MEASUREMENTS SHOWN ARE FOR BID PURPOSES ONLY AND MUST BE FIELD VERIFIED PRIOR TO MANUFACTURE
2. INSTALL 4' X 4' SQUARE RESILIENT VINYL SHEETS BEHIND EACH PATIENT BED. ON THIS DRAWING PR STANDS FOR PATIENT ROOM.
3. FOR SPECIFIC CRASH RAIL, CORNER GUARD, RESILIENT VINYL SHEET, AND DOOR FRAME GUARDS INFORMATION REFER TO PROJECT SPECIFICATIONS
4. ROUGHLY 50% OF WALL GUARDS SHOWN ARE REPLACEMENTS, REMOVE AND REINSTALL. ANY DAMAGE TO PAINT OR OTHER FINISHES SHALL BE RETURN TO AT LEAST EQUAL OF ORIGINAL QUALITY.
5. DRAWINGS ARE NOT TO SCALE. IF SPECIFIC MEASUREMENTS ARE REQUIRED, UTILIZE GRAPHIC SCALE.

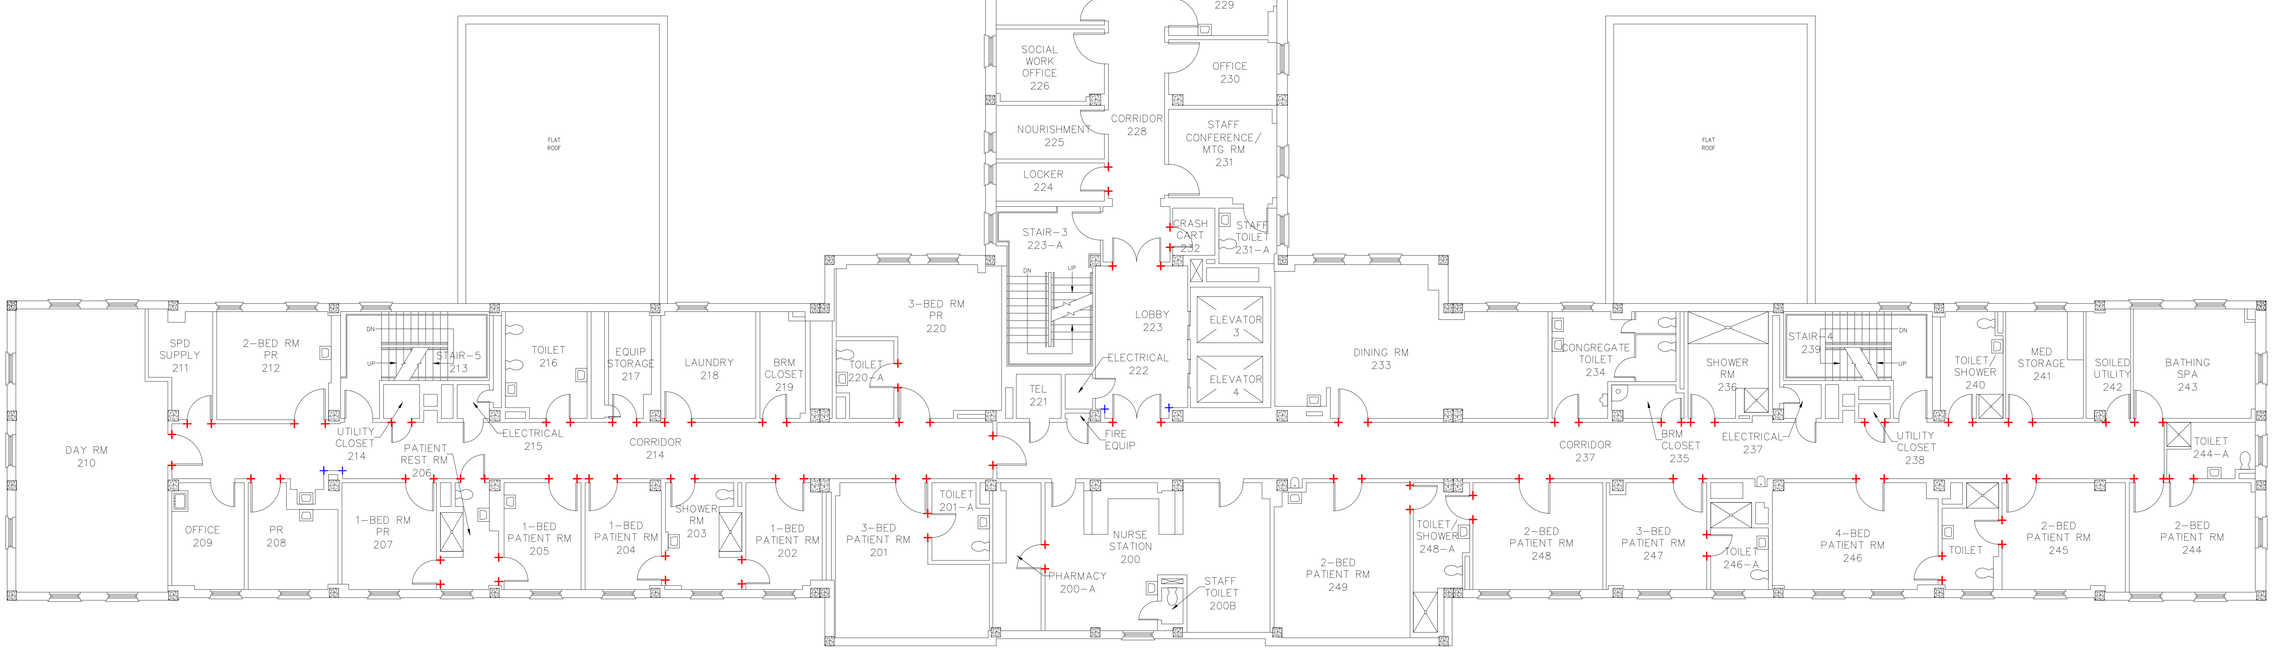

Revisions	Date		Professional Seal		Drawing Title: SECOND FLOOR PLAN WALL PROTECTION	Project Title: HALLS AND WALLS FY-13	Date: 01-05-2013
					Approved:	Building Number: 23H / Checked / Drawn	Project No.: 512A5-13-305
					Approved:	Location: VAMC PERRYPOINT MARYLAND	Drawing No.: WP-5

VAMC, PERRYPOINT

Department of Veterans Affairs

VA FORM 08-6231, OCT 1978