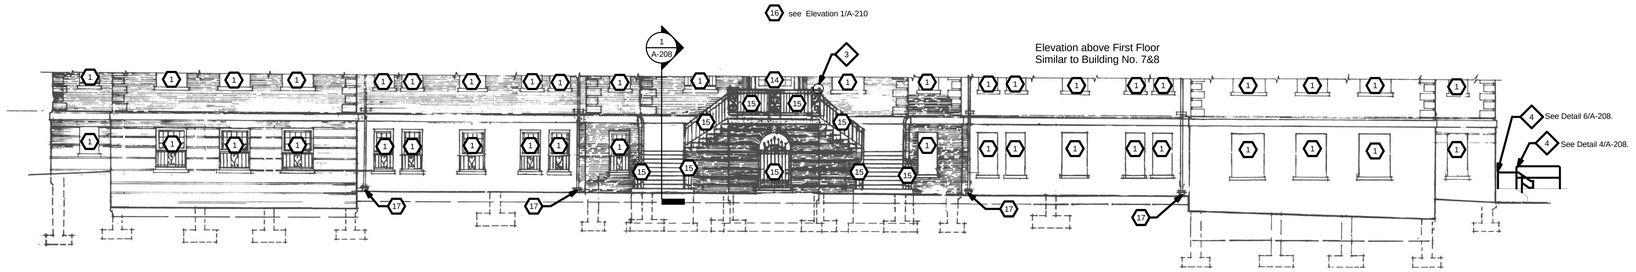

7 Building 6 - North Elevation
1/8" = 1'-0"

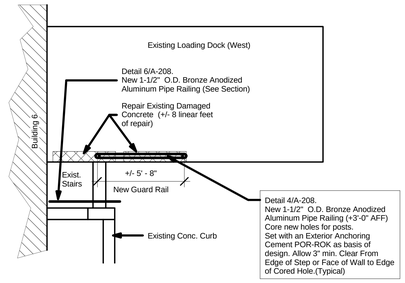

8 Building 6 Loading Dock Plan
1/4" = 1'-0"

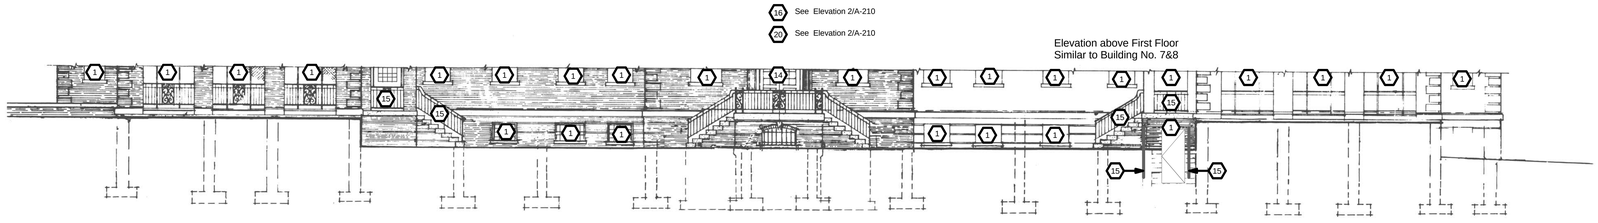

5 Building 6 - South Elevation
1/8" = 1'-0"

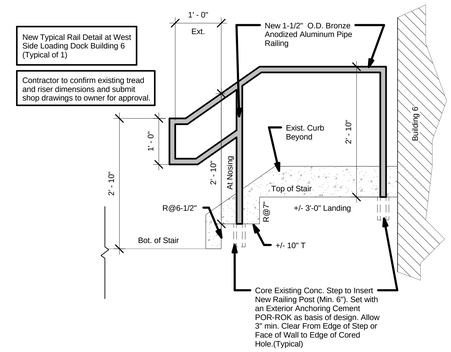

6 Building 6 Loading Dock Steps
3/4" = 1'-0"

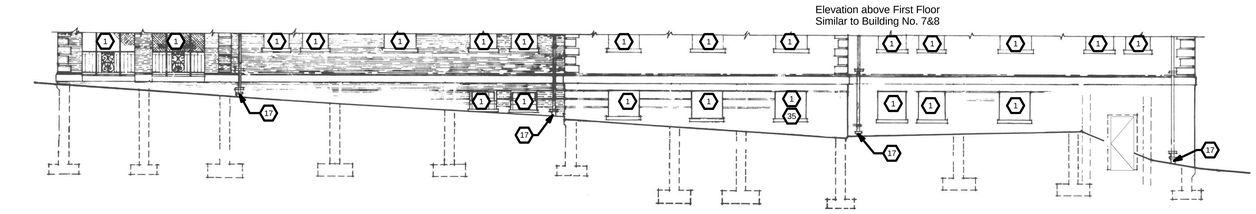

3 Building 6 - East Elevation
1/8" = 1'-0"

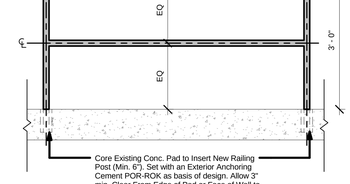

4 Building 6 Loading Dock Guard Rail
3/4" = 1'-0"

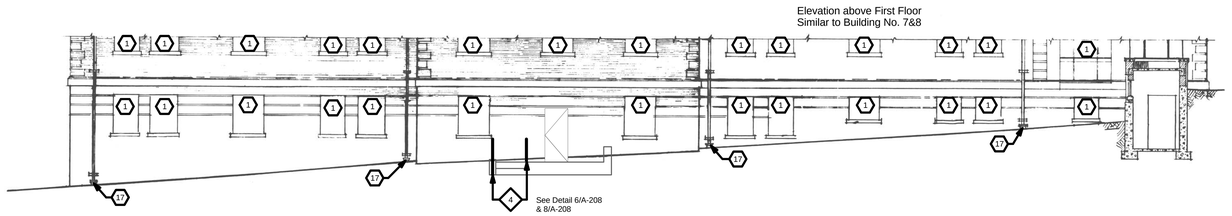

2 Building 6 - West Elevation
1/8" = 1'-0"

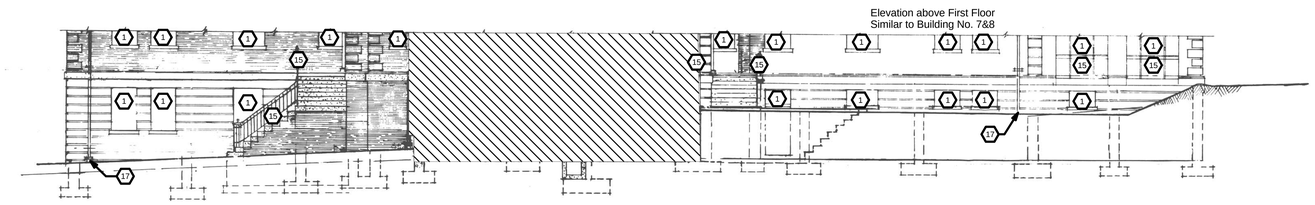

1 Building 6 - Section
1/8" = 1'-0"

Revisions:	Date

Architect/Engineer:

willow design
Architecture

409 Lackawanna Ave., Suite 7C
Scranton, PA 18503
v:(570)330-9032 f:(570)330-9017
www.willowdesign.biz

Service Disabled Veteran Owned Small Business

Seal:

Drawing Title: **Building 6 - Elevations**	Project Title: **Exterior Painting**			Date: **May 14, 2012**
Scale: **As Noted**	Building Number: 6	Checked: Checker	Drawn: Author	Project No.: **542-13-106**
Issued For: **FINAL BIDDING ISSUE**	Location: **1400 Blackhorse Hill Rd. Coatesville, PA 19320**			Drawing No.: **A-208**

Department of Veterans Affairs

5/15/2012 11:00:47 AM