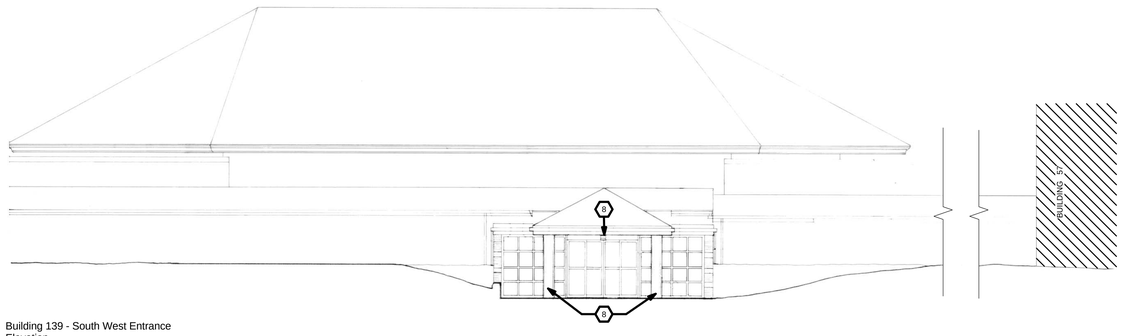

15 Building 139 - South West Entrance Elevation
1/8" = 1'-0"

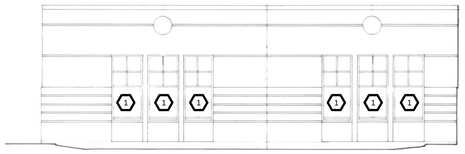

6 Building 139 - North Dining Hall Elevation
1/8" = 1'-0"

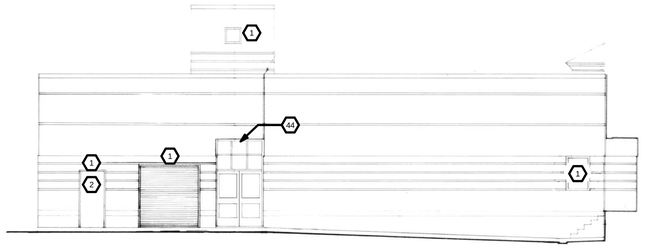

18 Building 139 - West Service Court Elevation
1/8" = 1'-0"

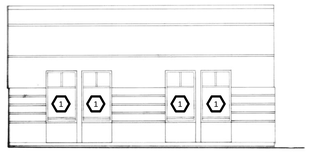

13 Building 139 - South East Administration Elevation
1/8" = 1'-0"

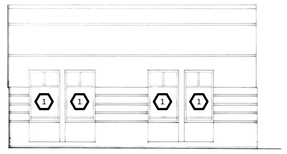

12 Building 139 - South East Admin Court Elevation
1/8" = 1'-0"

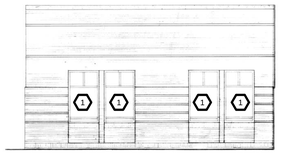

9 Building 139 - North West Admin Court Elevation
1/8" = 1'-0"

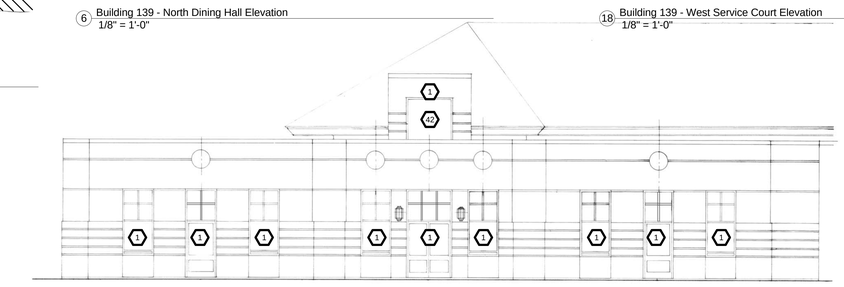

1 Building 139 - East Dining Terrace Elevation
1/8" = 1'-0"

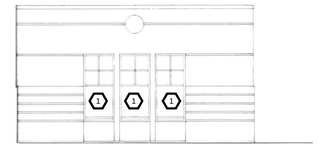

16 Building 139 - South Terrace Court Elevation
1/8" = 1'-0"

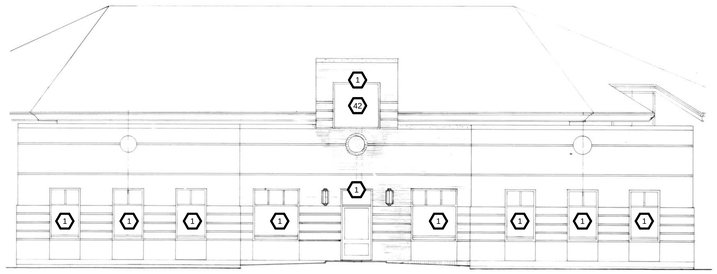

7 Building 139 - North East Administration Elevation
1/8" = 1'-0"

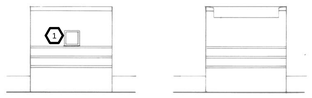

5 Building 139 - Monitor Elevations
1/8" = 1'-0"

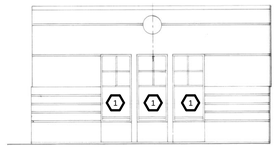

4 Building 139 - North Terrace Court Elevation
1/8" = 1'-0"

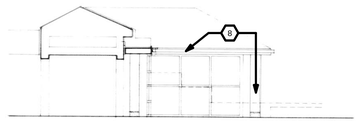

11 Building 139 - North West Elevation
1/8" = 1'-0"

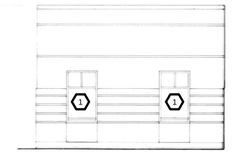

10 Building 139 - North West Administration Elevation
1/8" = 1'-0"

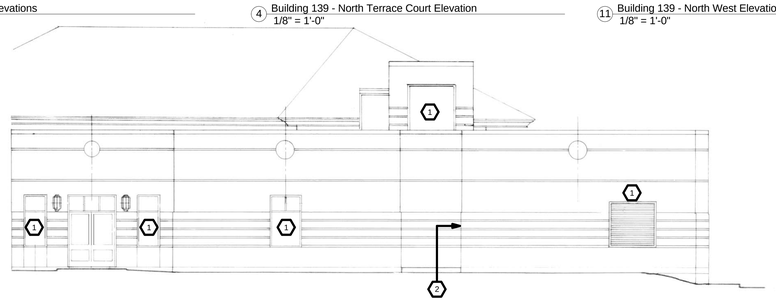

2 Building 139 - North Elevation
1/8" = 1'-0"

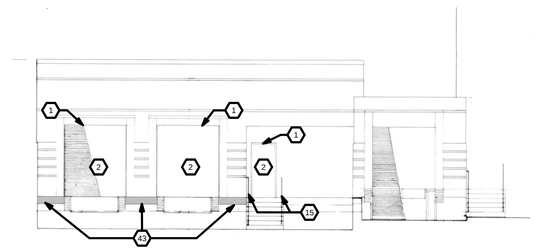

3 Building 139 - North Service Court Elevation
1/8" = 1'-0"

8 Building 100 - Front Elevation
1/32" = 1'-0"

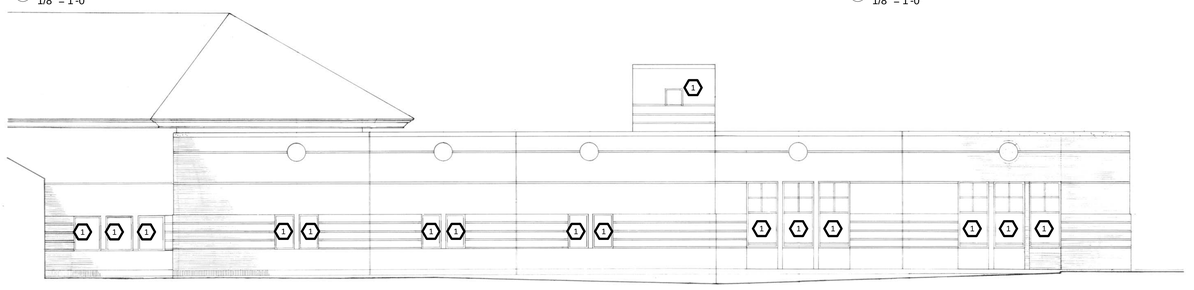

14 Building 139 - South Elevation
1/8" = 1'-0"

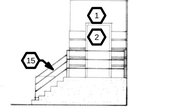

17 Building 139 - West Elevation at BLDG. 58
1/8" = 1'-0"

Revisions:	Date

Architect/Engineer:

willow design Architecture

409 Lackawanna Ave., Suite 7C
Scranton, PA 18503
v:(570)330-9032 f:(570)330-9017
www.willowdesign.biz

Service Disabled Veteran Owned Small Business

Seal:

REGISTERED ARCHITECT PENNSYLVANIA CLIFFORD OCOZALEN

Drawing Title: **Building 100 & 139 - Elevations**

Project Title: **Exterior Painting**

Date: May 14, 2012

Project No.: 542-13-106

Scale: As Noted

Building Number: 100 & 139

Checked: Checker

Drawn: Author

Drawing No.: A-240

Issued For: **FINAL BIDDING ISSUE**

Location: 1400 Blackhorse Hill Rd. Coatesville, PA 19320

Department of Veterans Affairs

5/15/2012 11:06:40 AM