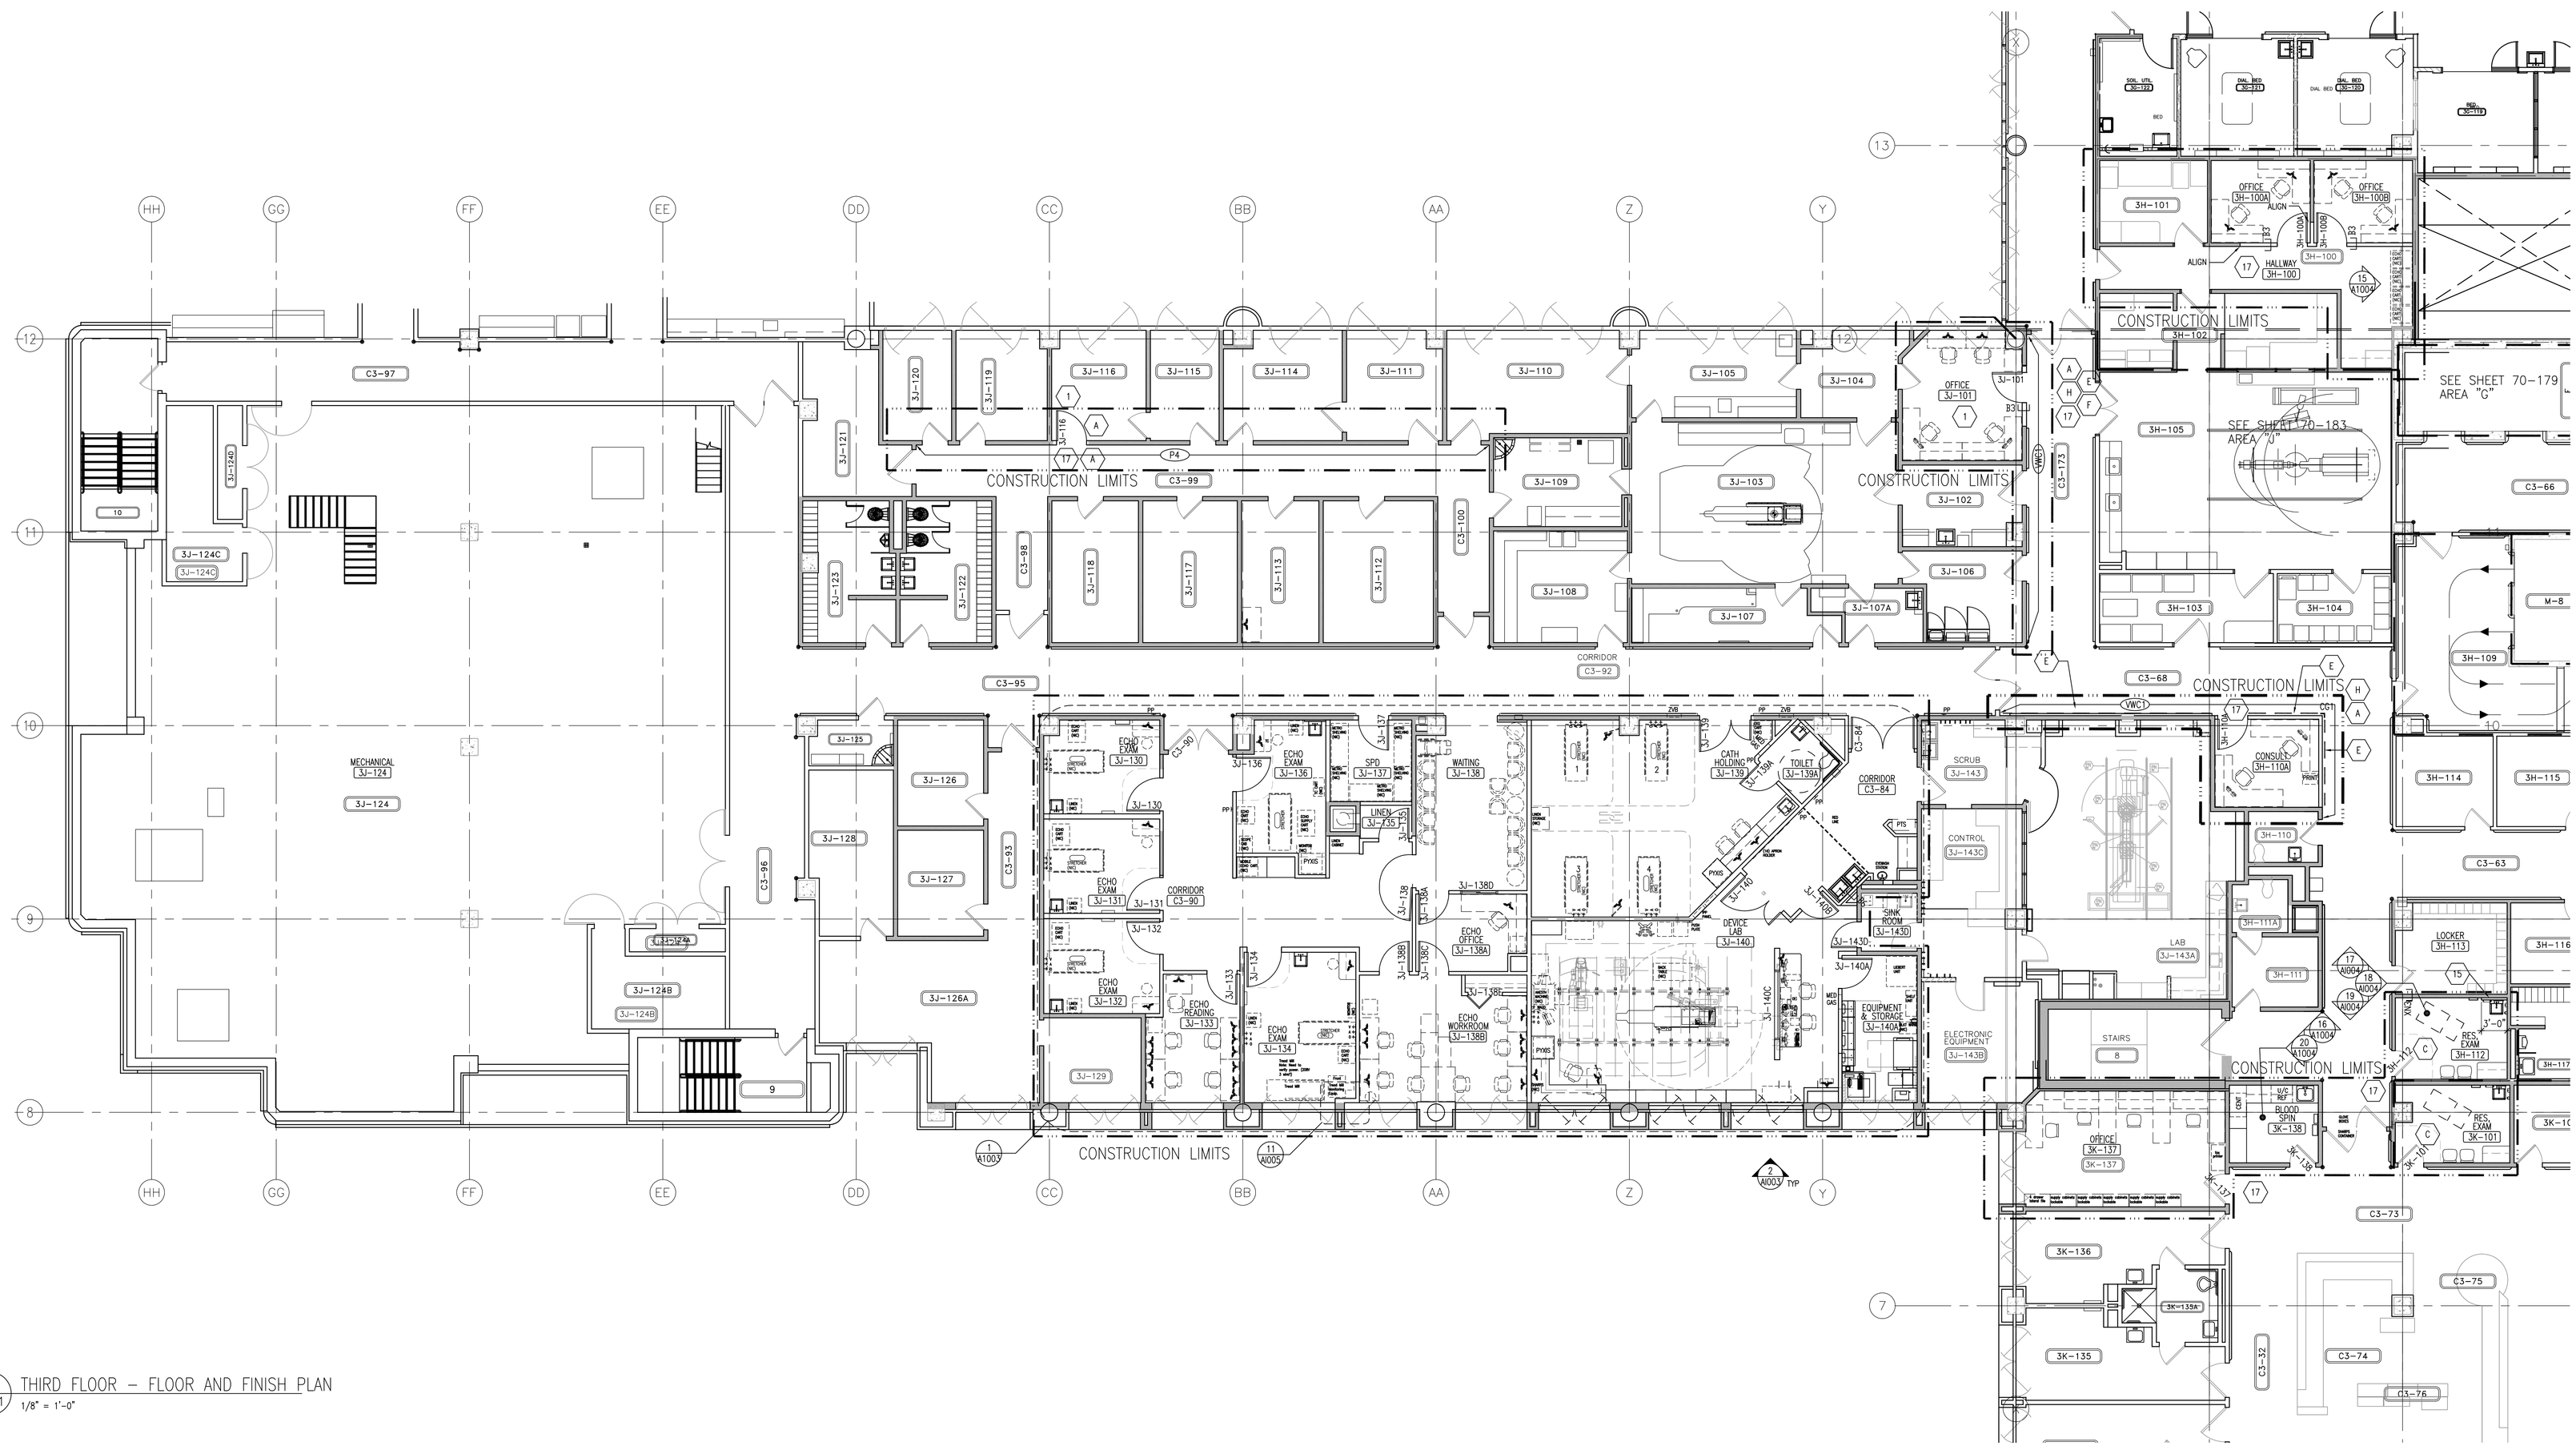

1 A1001 THIRD FLOOR – FLOOR AND FINISH PLAN
1/8" = 1'-0"

FLOOR PLAN GENERAL NOTES

GN-FL

1. EXISTING WALLS TO RECEIVE SCHEDULED FINISHES SHALL HAVE EXISTING FINISHES REMOVED AND SURFACES PREPARED TO RECEIVE FINISH.
2. ALL FLOOR FINISHES SHALL CHANGE AT CENTERLINE OF DOOR, UNLESS NOTED OTHERWISE.
3. CONTRACTOR IS RESPONSIBLE FOR MAKING SMOOTH, FLAT TRANSITIONS BETWEEN DIFFERENT FLOORING MATERIALS.
4. CONTRACTOR TO PATCH AND REPAIR ANY SURFACES DAMAGED BY CONSTRUCTION, SEAL ALL PENETRATIONS SIMILAR TO ADJACENT.
5. INTEGRAL BASE TO BE 4" HIGH.
6. ALL HM FRAMES AFFECTED BY CONSTRUCTION TO RECEIVE P-5.
7. CONTRACTOR IS RESPONSIBLE FOR MAKING SMOOTH, FLAT TRANSITIONS OF DIFFERENT FLOORING MATERIALS. SEE FINISH SCHEDULE FOR APPROPRIATE TRANSITIONS.
8. ALL DOOR AND WINDOW FRAMES WITHIN CONSTRUCTION LIMITS TO BE P-5, UNLESS NOTED OTHERWISE.
9. FLOORING MATERIAL CHANGES TO OCCUR AT CENTERLINE OF DOORWAY, U.N.O.

FLOOR PLAN KEYED NOTES

KN-FL

1. INSTALL HM FRAME AND DOOR. PATCH AND PREP WALL SURFACES FOR SCHEDULED FINISHES.
2. SEE ROOM 3J-130B FOR TYPICAL ELEVATIONS OF ECHO EXAM ROOMS.
3. EXISTING LINEN CHUTE TO REMAIN. PROTECT DURING CONSTRUCTION.
4. INSTALL LOW ENERGY OPERATOR AND PUSH PLATES BOTH SIDES OF EXISTING PAIR OF DOORS.
5. INSTALL LOW ENERGY OPERATOR AND PUSH PLATES BOTH SIDES OF PAIR OF DOORS.
6. INSTALL RELOCATED FIRE EXTINGUISHER CABINET.
7. REINSTALL RELOCATED PNEUMATIC TUBE STATION. EXTEND PIPING AS REQUIRED FROM EXISTING STATION LOCATION. REPROGRAM TO MAINTAIN EXISTING TUBE STATION ADDRESS.
8. PROVIDE STRUCTURAL STEEL SUPPORT ABOVE CEILING FOR CEILING MOUNTED C-ARM GANTRY SUPPORT SYSTEM AND BOOMS/OR LIGHT SUPPORTS. SUPPORT TO MOUNT TO STRUCTURE ABOVE, AND PROJECT DOWN THROUGH INTERSTITIAL SPACE. PROVIDE FIRESTOPPING AND/OR 2-HOUR ENCLOSURE AT PENETRATIONS INTO INTERSTITIAL FLOOR.
9. PROVIDE 1/16" LEAD TO 7'-0" AFF AT FULL PERIMETER OF EP LAB, INCLUDING WALLS BEHIND CONTROL AREA. INSTALL LEAD OVER PORTION OF EXISTING WEST WALL.
10. INSTALL LOW ENERGY OPERATOR AND PUSH PLATES BOTH SIDES OF PAIR OF 1/16" LEAD-LINED DOORS WITH VISION GLAZING.
11. CUT HANDRAIL AND CRASHRAIL FOR SCHEDULED OPENINGS. PATCH-IN MATCHING SECTIONS. TERMINATE 3" FROM DOOR FRAMES.
12. INSTALL DUAL TV MONITOR BRACKET, SUPPORT SYSTEM AND MONITORS TO STRUCTURE ABOVE. SEE DETAIL 13/A1005.
13. CONTRACTOR TO MOUNT OWNER PROVIDED MONITOR AND BRACKET. SEE 13/A1005 FOR TYP CLG MOUNTED SUPPORT DETAIL.
14. PROVIDE 4" X 48" PLAM COAT HOOK STRIP WITH COAT HOOKS AT 6" O.C.
15. PROVIDE SOUND INSULATION AND CLOSE WALL ON LOCKER ROOM SIDE. EXTEND FURRING 4" ABOVE FINISHED CEILING.
16. SEE SHEET 1238-S1001 FOR STRUCTURAL FRAMING PLANS AND DETAILS FOR THIS ROOM.
17. CONTRACTOR TO PROVIDE REQUIRED SIGNAGE. SEE 2/A1005 AND 10/A1005 FOR ADDITIONAL INFORMATION.,
18. INFILL EXISTING FIN TUBE RECESS WITH ⅝" GPBD AND 2 ½" METAL STUDS.
19. CONTRACTOR TO PROVIDE REQUIRED SIGNAGE. SEE SIGNAGE STANDARDS NOTES ON SHEET A1005 FOR ADDITIONAL INFORMATION.
20. ISO-CENTER: 6' CORE AND ISO-CENTER ARE CRITICAL AND ALL WALL LAYOUTS SHOULD BE BASED ON THESE LOCATIONS. ISO-CENTER AND 6' CORE LOCATIONS NEED TO BE APPROVED BY THE VA COR PRIOR TO FINAL ROOM LAYOUT.
21. REINSTALL RELOCATED FIRE VALVE CABINET – SEE MECHANICAL
22. INSTALL TRANSACTION WINDOW – CR LAURENCE MODEL D1041 "DAISY" WITH D6 OVERHEAD TRACK – OR EQUAL

FINISH PLAN KEYED NOTES

KN-FN

- A PATCH TO MATCH EXISTING FINISHES AS REQUIRED BY CONSTRUCTION.
- B HR1 – TO BE INSTALLED AT LOCATIONS INDICATED ON PLAN. TOP OF RAIL TO BE AT 34" AFF. SEE 4/A1005.
- C CT2 TO BE INSTALLED BEHIND HAND WASH SINK. SEE ELEVATION 14/A1004 FOR TYPICAL HEIGHT AND WIDTH OF TILE.
- D PWC1 TO BE INSTALLED TO 3'-6" AFF WITH CR1 INSTALLED AS TOP CAP. SEE PLAN FOR EXTENTS.
- E HR1 – INSTALL TO MATCH EXISTING RAIL HEIGHT, PROVIDE END CAPS – HOLD RAIL 3" FROM DOOR FRAMES AND CORNER GUARDS. SEE 4/A1005.
- F PATCH TO MATCH EXISTING HR DUE TO CONSTRUCTION WITH SALVAGED HR FROM CORRIDOR C3-68.
- G CT2 TO BE INSTALLED ON ALL WALLS TO 4'-6" AFF WITH ACCENT BAND OF CT3 AT 4'-0" AFF BULLNOSE PIECE OF CT2 TO BE INSTALLED ABOVE CT3. P-1 ABOVE TILE TO CEILING.
- H EXISTING FLOOR IS DISCONTINUED. FLOOR TO BE PATCHED AS REQUIRED WITH SV-1.
- J SEE DETAIL 5/A1005 FOR CORNER GUARD INSTALLATION.
- K SEE DETAIL 6/A1005 FOR SLANT BASE DETAIL

100% CONTRACT ISSUE
FULLY SPRINKLERED

REVISIONS	DATE

GENERAL NOTES:

GENERAL CONTRACTOR AND/OR ALL SUBCONTRACTORS SHALL FIELD VERIFY ALL DIMENSIONS SHOWN ON THESE PLANS AND SHALL BE RESPONSIBLE FOR VARIATIONS BETWEEN PLAN DIMENSIONS AND ACTUAL FIELD DIMENSIONS. WHERE VARIATIONS ARE FOUND TO OCCUR, THE CONTRACTOR SHALL NOTIFY THE PROJECT ENGINEER IN WRITING PRIOR TO PROCEEDING WITH CONSTRUCTION; NO ADJUSTMENT TO THE WORK WILL BE MADE WITHOUT THE PRIOR APPROVAL OF THE PROJECT ENGINEER.

GENERAL CONTRACTOR SHALL BE RESPONSIBLE FOR GENERAL DEMOLITION INCLUDING REMOVAL OF WALLS, PARTITIONS, DOORS & CEILING & FLOORS, ANY AND ALL CUTTING OF CONCRETE FLOORS, WALLS OR STRUCTURE SHALL BE THE GENERAL CONTRACTOR'S RESPONSIBILITY. CORE DRILLING THROUGH CONCRETE WALLS, FLOORS OR STRUCTURE FOR PIPING OR CONDUIT SHALL BE THE RESPONSIBILITY OF THE SUBCONTRACTOR BY TRADE; FIRESTOPPING OF THESE OPENING SHALL BE DONE BY THE RESPECTIVE SUBCONTRACTOR. REMOVAL OF DEBRIS RESULTING FROM DEMOLITION, CUTTING, AND/OR DRILLING IS THE RESPONSIBILITY OF THE GENERAL CONTRACTOR. PATCHING AND REPAIR OF CONCRETE WALLS, FLOOR, OR STRUCTURE SHALL BE THE RESPONSIBILITY OF THE GENERAL CONTRACTOR; THIS WILL BE ACCOMPLISHED UPON COMPLETION OF THE INSTALLATION OF ANY AND ALL UTILITIES INSTALLED BY THE VARIOUS SUBCONTRACTORS.

BWBR
Lawson Commons
380 Saint Peter Street,
Suite 600
Saint Paul, MN 55102-1996
651-222-3701

TRUE NORTH
PLAN NORTH

I HEREBY CERTIFY THAT THIS PLAN, SPECIFICATION OR REPORT WAS PREPARED BY ME OR UNDER MY DIRECT SUPERVISION AND THAT I AM A DULY REGISTERED ARCHITECT UNDER THE LAWS OF THE STATE OF MINNESOTA
REGISTRATION NUMBER: 20095

Drawing Scale	1" = 1'-0"
Plot Scale	12" = 1'-0"

Drawing Title: THIRD FLOOR ARCHITECTURAL FLOOR PLAN
Approved: Division Chief
Approved: Service Director

Project Title: SITE PREP FOR EP LAB
Location: V.A. MEDICAL CENTER, ONE VETERANS DRIVE, MINNEAPOLIS, MN. 55417
Date: 08-28-2012 | Checked: KF | Drawn: VWW

Project No.
VA Proj # 618-12-111
EWBR Proj # 3.20111400.00
Building Number: 70
DRAWING NO.: 1238-A1001
Dwg. 6 Of 49

Office of Facilities Management
Department of Veterans Affairs