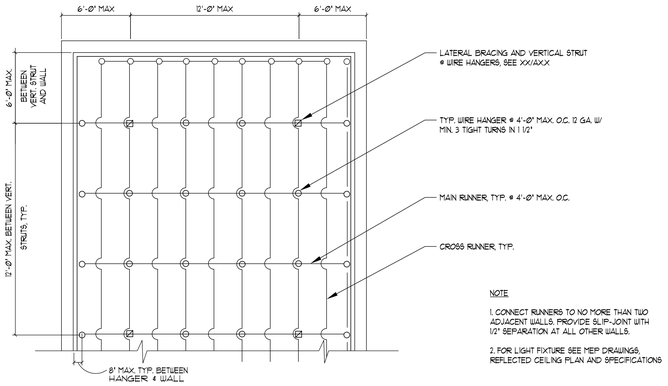

NOTE

1. CONNECT RUNNERS TO NO MORE THAN TWO ADJACENT WALLS. PROVIDE SLIP-JOINT WITH 1/2" SEPARATION AT ALL OTHER WALLS.

2. FOR LIGHT FIXTURE SEE MEP DRAWINGS, REFLECTED CEILING PLAN AND SPECIFICATIONS

11 TYPICAL LAY-IN CEILING ASSEMBLY
SCALE: NOT TO SCALE

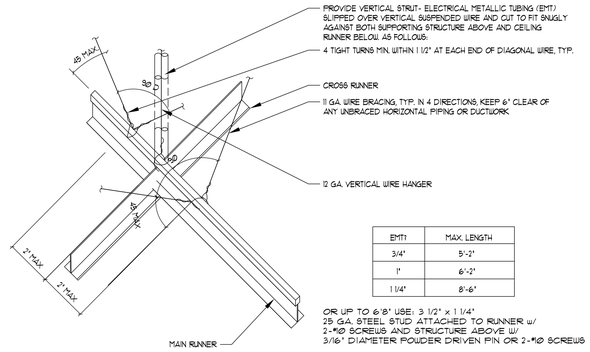

EMT	MAX. LENGTH
3/4"	5'-2"
1"	6'-2"
1 1/4"	8'-6"

OR UP TO 6'8" USE: 3 1/2" x 1 1/4" 25 GA. STEEL STUD ATTACHED TO RUNNER w/ 2-#10 SCREWS AND STRUCTURE ABOVE W/ 3/16" DIAMETER POWDER DRIVEN PIN OR 2-#10 SCREWS

10 SUSPENDED ACOUSTICAL CEILING LATERAL BRACING
SCALE: NOT TO SCALE

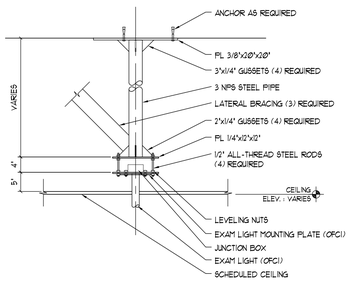

13 EXAM LIGHT SUPPORT DETAIL
SCALE: 3/4" = 1'-0"

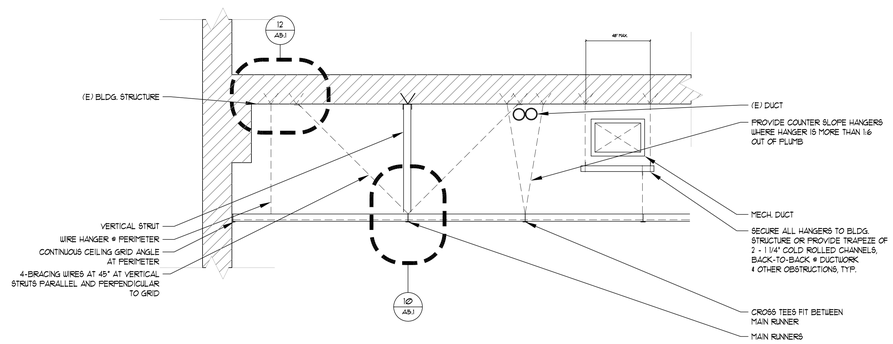

09 SUSPENDED ACOUSTICAL CEILING LATERAL BRACING - CROSS SECTION
SCALE: NOT TO SCALE

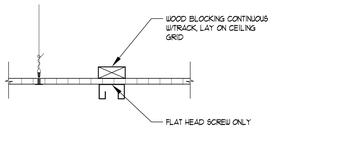

05 CURTAIN TRACK
SCALE: 1 1/2"=1'-0"

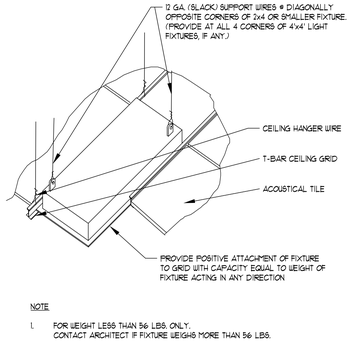

NOTE

1. FOR WEIGHT LESS THAN 56 LBS. ONLY. CONTACT ARCHITECT IF FIXTURE WEIGHS MORE THAN 56 LBS.

06 2X4 CEILING GRID LIGHT
SCALE: N.T.S.

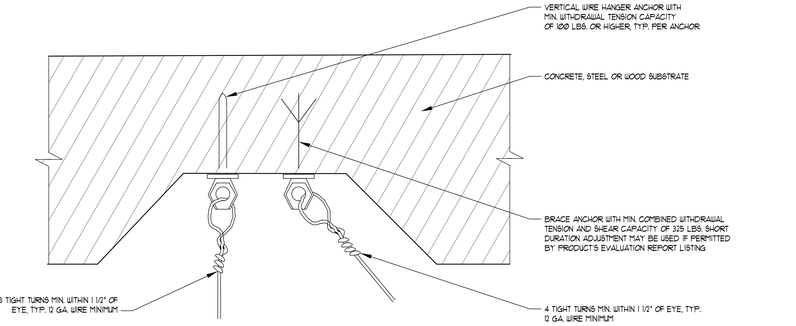

07 BULKHEAD ALONG CURTAIN WALL TO SUSPENDED ACOUSTICAL CEILING
SCALE: 1 1/2" = 1'-0"

08 BULKHEAD ALONG CURTAIN WALL TO GYPSUM BOARD CEILING
SCALE: 1 1/2" = 1'-0"

12 SUSPENDED ACOUSTICAL CEILING HANGER ATTACHMENT
SCALE: NOT TO SCALE

Scale: AS NOTED

Revisions:	Date

CONSULTANTS:

The Estopinal Group
Architecture Engineering Interiors
820 Jordan Street, Suite 507 tel. 318.424.3700
Shreveport, LA 71101 fax 318.424.3764

R. WAYNE ESTOPINAL No. 19873 REGISTERED ARCHITECT

PROJECT MANAGERS AND ENGINEERS:

TNF A VETERAN OWNED COMPANY
3 EXECUTIVE COURT, UNIT 4
SOUTH BARRINGTON, IL 60010

Drawing Title: REFLECTED CEILING DETAILS

Approved: Project Director

Project Title: RENOVATE ED & PRIMARY CARE
Phase 1 & 2

Location: SHREVEPORT VAMC
510 EAST STONER AVE

Date: 01/09/13 | Checked: JAH | Drawn: CSH

Project Number: 667-10-100

Building Number: IN, IE

Drawing Number: A5.1
Dwg. 18 of 112

Office of Construction and Facilities Management
Department of Veterans Affairs

VA FORM 08-6231

I:\ACTIVE SHREVEPORT PROJECTS\VASH\VASH015\CD\ARCH\A-VASH015-A0501-Reflected Ceiling Plan - 1E.dwg 1-09-13 02:27:21 PM jatarris