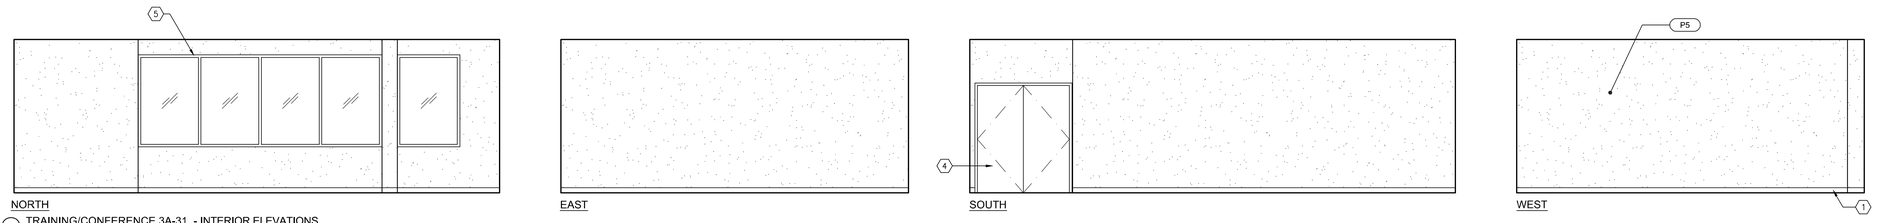

1 TRAINING/CONFERENCE 3A-31 - INTERIOR ELEVATIONS
1/4" = 1'-0"

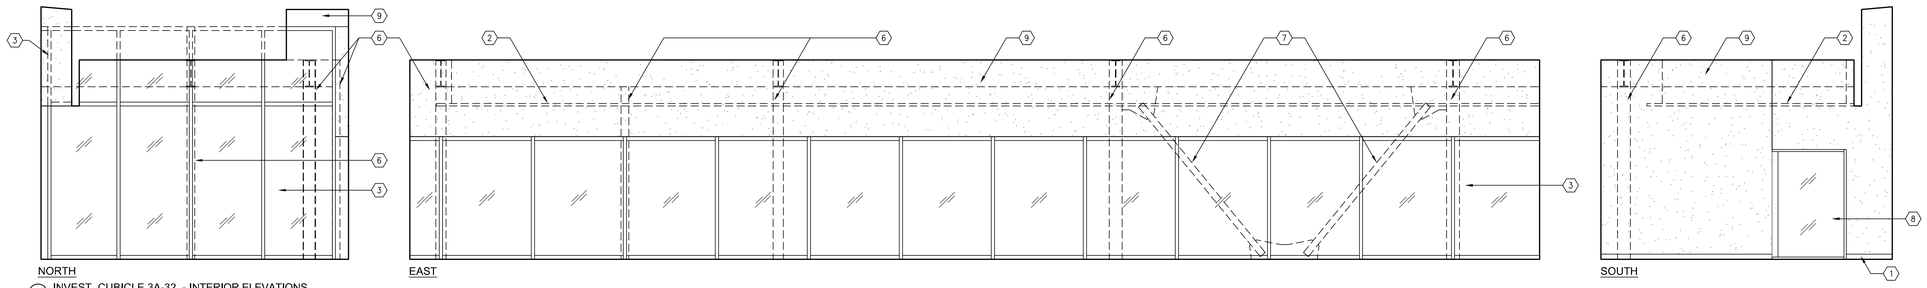

2 INVEST. CUBICLE 3A-32 - INTERIOR ELEVATIONS
1/4" = 1'-0"

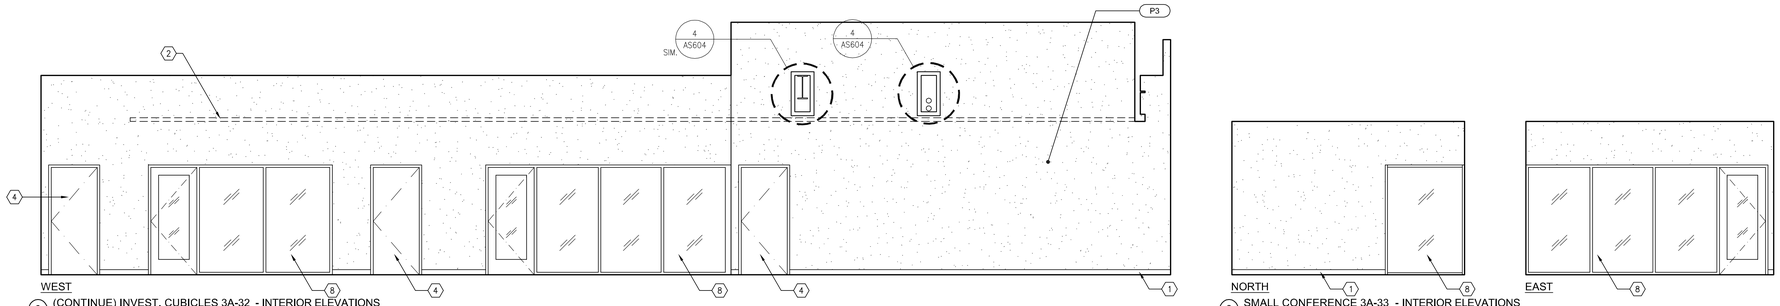

2 (CONTINUE) INVEST. CUBICLES 3A-32 - INTERIOR ELEVATIONS
1/4" = 1'-0"

3 SMALL CONFERENCE 3A-33 - INTERIOR ELEVATIONS
1/4" = 1'-0"

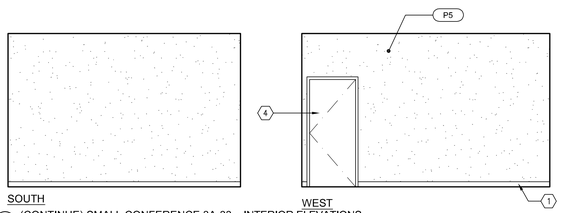

3 (CONTINUE) SMALL CONFERENCE 3A-33 - INTERIOR ELEVATIONS
1/4" = 1'-0"

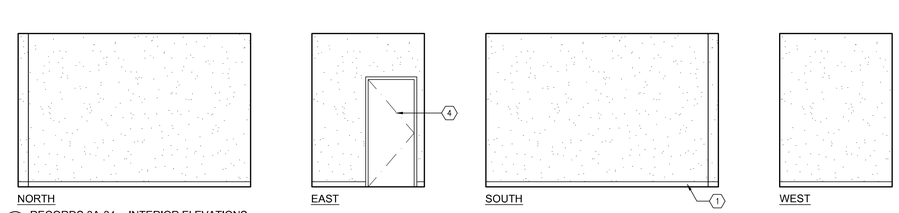

4 RECORDS 3A-34 - INTERIOR ELEVATIONS
1/4" = 1'-0"

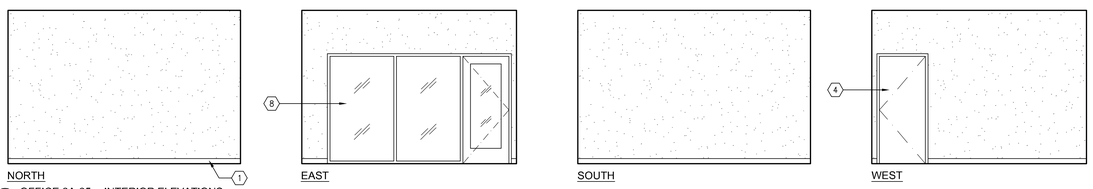

5 OFFICE 3A-35 - INTERIOR ELEVATIONS
1/4" = 1'-0"

LEGEND

NEW GYPSUM WALLBOARD. FINISH TO MATCH EXISTING WALL TEXTURE. REFER TO FINISH SCHEDULE AND FLOOR PLAN FOR ADDITIONAL INFO.

(E) GYPSUM WALLBOARD TO REMAIN. REFINISH TO MATCH EXISTING WALL TEXTURE AFTER (E) WALLCOVERING IS REMOVED. REFER TO FINISH SCHEDULE AND FLOOR PLAN FOR ADDITIONAL INFO.

(E) GYPSUM WALLBOARD TO REMAIN. REFER TO FINISH SCHEDULE AND FLOOR PLAN FOR ADDITIONAL INFO.

P1 — INDICATES FINISH COLOR. REFER TO SCHEDULE FOR FINISHES (09 06 00) FINISH TYPE AND COLOR.

INTERIOR ELEVATION - REMODEL KEYNOTES

1. NEW RUBBER BASE, TYP. REFER TO FINISH SCHEDULE. (MATCH EXISTING WHERE OCCURS), U.N.O.
2. NEW SUSPENDED ACT CEILING, TYP. REFER TO CEILING PLAN FOR TYPE.
3. NEW ALUMINUM CURTAIN WALL SYSTEM AND GLAZING
4. NEW DOOR AND FRAME. SEE FLOOR PLAN AND DOOR SCHEDULE FOR TYPE, TYP.
5. NEW ALUMINUM WINDOW AND GLAZING. SEE FLOOR PLAN FOR WINDOW TYPE.
6. STEEL COLUMN, AESS, PAINT. REFER TO STRUCTURAL DRAWINGS.
7. BRACE FRAME, AESS, PAINT. REFER TO STRUCTURAL DRAWINGS.
8. NEW ALUMINUM STOREFRONT SYSTEM. SEE FLOOR PLAN FOR WINDOW TYPE.
9. STEEL BEAM, AESS, PAINT, REFER TO STRUCT. DRAWINGS.

Revisions	Date

CONSULTANTS:

LICENSED ARCHITECT — JEFFREY C. SMITH — No. C-24897 — REN. 07-31-13 — STATE OF CALIFORNIA

ARCHITECT/ENGINEERS:

HMC Architects
1827 E. Fir Avenue, Studio 103 / Fresno, CA 93720
T 559 322 2444 / www.hmcarchitects.com

Drawing Title: THIRD FLOOR INTERIOR ELEVATIONS

Approved: Project Director

Project Title: BUILDING 24 SEISMIC CORRECTION AND ADDITION

Location: VAMC FRESNO, CA

Date: March 12, 2013 | Checked: BB | Drawn: CLO

Project Number: 570-215

Building Number: 24

Drawing Number: AS806

Dwg. 82 of 180

Office of Construction and Facilities Management

Department of Veterans Affairs

VA FORM 08-6231