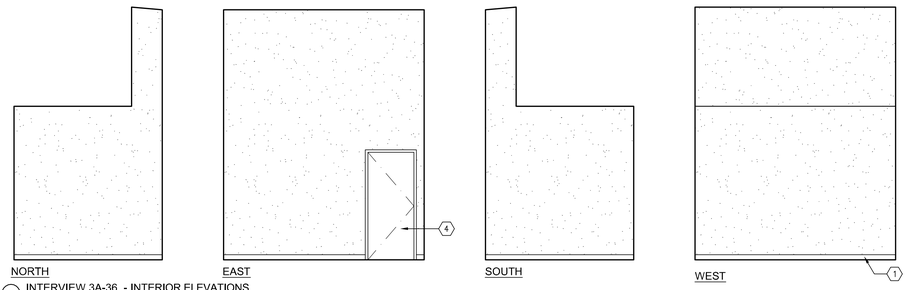

1 INTERVIEW 3A-36 - INTERIOR ELEVATIONS
1/4" = 1'-0"

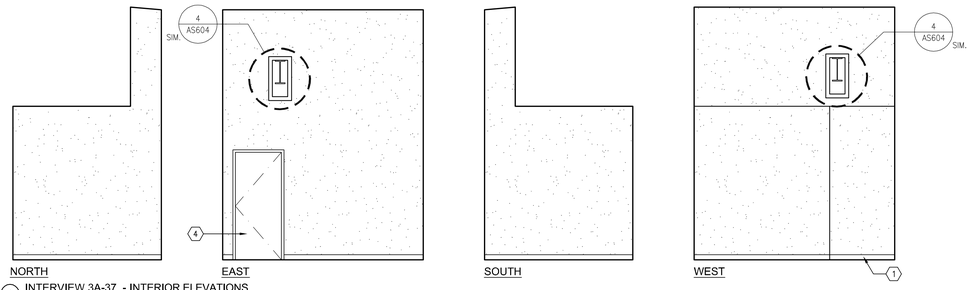

2 INTERVIEW 3A-37 - INTERIOR ELEVATIONS
1/4" = 1'-0"

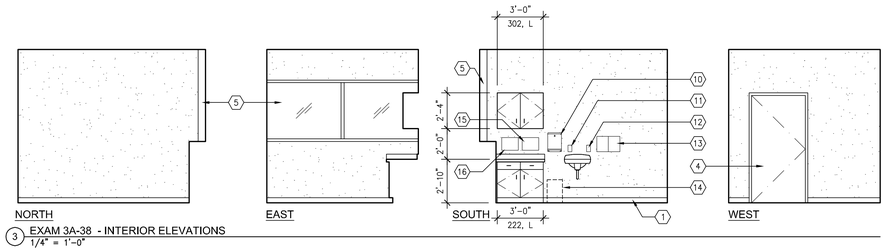

3 EXAM 3A-38 - INTERIOR ELEVATIONS
1/4" = 1'-0"

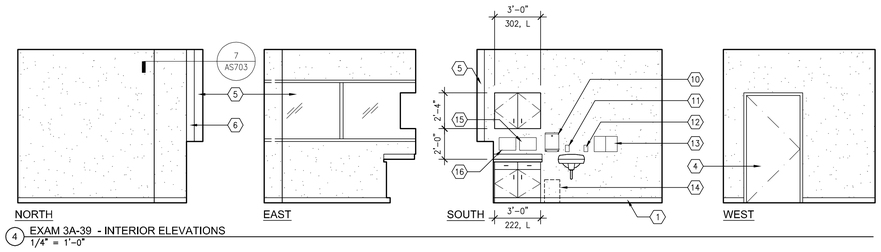

4 EXAM 3A-39 - INTERIOR ELEVATIONS
1/4" = 1'-0"

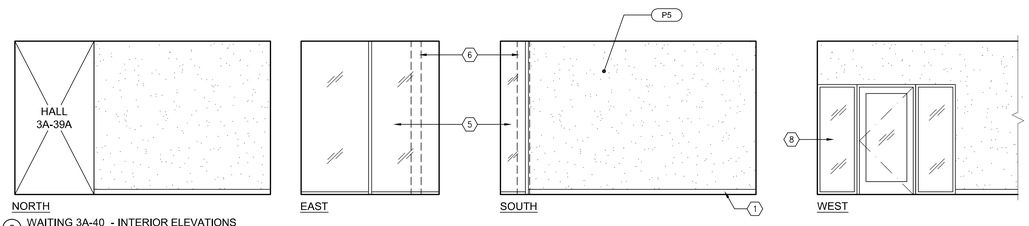

5 WAITING 3A-40 - INTERIOR ELEVATIONS
1/4" = 1'-0"

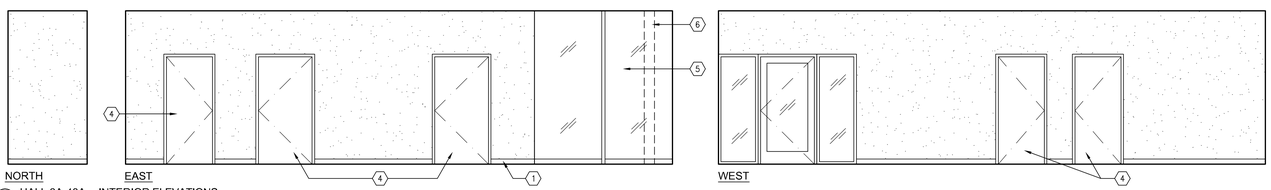

6 HALL 3A-40A - INTERIOR ELEVATIONS
1/4" = 1'-0"

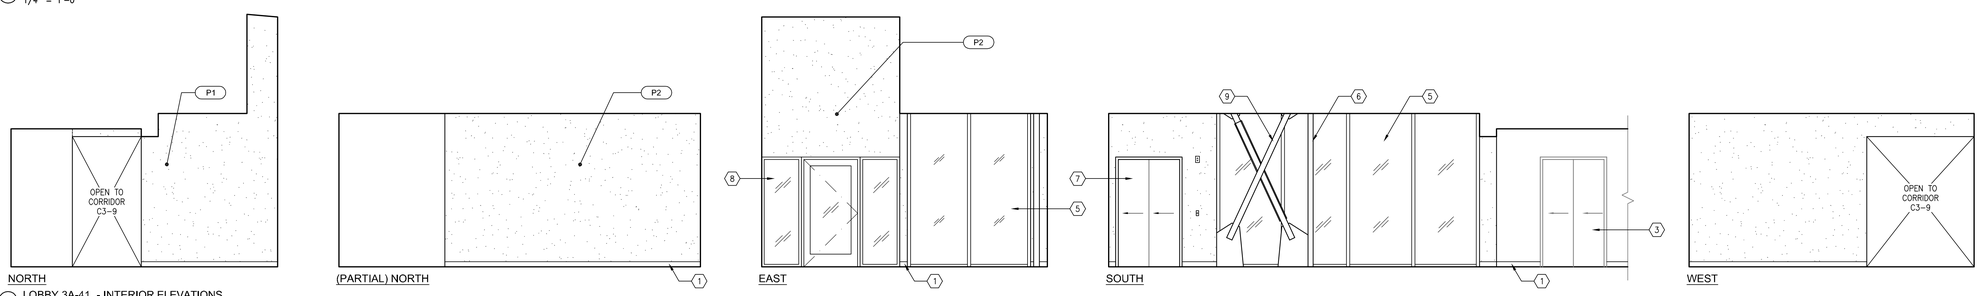

7 LOBBY 3A-41 - INTERIOR ELEVATIONS
1/4" = 1'-0"

CASEWORK NOTES

1. INSULATE HOT WATER & DRAIN PIPES AT SINKS. THERE SHALL BE NO SHARP OR ABRASIVE OBJECTS OR SURFACES UNDER LAVATORIES OR SINKS.
2. PROVIDE PLASTIC LAMINATE FINISH AT ALL EXPOSED CASEWORK SURFACES INCLUDING, BUT NOT LIMITED TO: END PANELS, KNEE SPACES, NICHES & CUBBIES.
3. CASEWORK DESIGN SERIES (CDS): (REFER TO THE ARCHITECTURAL WOODWORK STANDARDS EDITION 1, 2009)

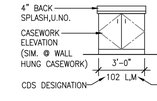

MODIFICATION NOTATIONS:

M1 – PROVIDE ADJUSTABLE SHELVES
M2 – MODIFY AS SHOWN ON PLANS/ELEVATIONS.
L – LOCKS REQUIRED.

MODIFICATION TO STYLE ONLY

LEGEND

NEW GYPSUM WALLBOARD. FINISH TO MATCH EXISTING WALL TEXTURE. REFER TO FINISH SCHEDULE AND FLOOR PLAN FOR ADDITIONAL INFO.

(E) GYPSUM WALLBOARD TO REMAIN. REFINISH TO MATCH EXISTING WALL TEXTURE AFTER (E) WALLCOVERING IS REMOVED. REFER TO FINISH SCHEDULE AND FLOOR PLAN FOR ADDITIONAL INFO.

(E) GYPSUM WALLBOARD TO REMAIN. REFER TO FINISH SCHEDULE AND FLOOR PLAN FOR ADDITIONAL INFO.

P1 INDICATES FINISH COLOR. REFER TO SCHEDULE FOR FINISHES (09 06 00) FINISH TYPE AND COLOR.

INTERIOR ELEVATION - REMODEL KEYNOTES

1. NEW RUBBER BASE, TYP. REFER TO FINISH SCHEDULE. (MATCH EXISTING WHERE OCCURS), U.N.O.
2. NEW SUSPENDED ACT CEILING, TYP. REFER TO CEILING PLAN FOR TYPE.
3. (E) ELEVATOR DOOR.
4. NEW DOOR AND FRAME. SEE FLOOR PLAN AND DOOR SCHEDULE FOR TYPE, TYP.
5. NEW ALUMINUM CURTAIN WALL SYSTEM AND GLAZING
6. STEEL COLUMN, AESS, PAINT. REFER TO STRUCTURAL DRAWINGS.
7. NEW ELEVATOR DOOR
8. NEW ALUMINUM STOREFRONT SYSTEM. SEE FLOOR PLAN FOR WINDOW TYPE.
9. BRACE FRAME, AESS, PAINT. REFER TO STRUCTURAL DRAWINGS.
10. PAPER TOWEL DISPENSER. REFER TO SPEC SECTION 10 28 00.
11. SOAP DISPENSER. REFER TO SPEC SECTION 10 28 00.
12. HAND SANITIZER DISPENSER, REFER TO SPEC. SECTION 10 80 00.
13. LITERATURE RACK, REFER TO SPEC. SECTION 10 80 00.
14. WASTE RECEPTACLE (N.I.C.)
15. SHARPS CONTAINER, REFER TO SPEC. SECTION 10 80 00.
16. GLOVE DISPENSER, REFER TO SPEC. SECTION 10 80 00.

Revisions:	Date

CONSULTANTS:

LICENSED ARCHITECT GREGORY M. SMITH NO. C-21897 REN. 07-31-15 STATE OF CALIFORNIA

ARCHITECT/ENGINEERS:

HMC Architects
1827 E. Fir Avenue, Studio 103 / Fresno, CA 93720
T 559 322 2444 / www.hmcarchitects.com

Drawing Title: THIRD FLOOR INTERIOR ELEVATIONS

Approved Project Director:

Project Title: BUILDING 24 SEISMIC CORRECTION AND ADDITION

Location: VAMC FRESNO, CA

Date: March 12, 2013 | Checked: BB | Drawn: CLO

Project Number: 570-215

Building Number: 24

Drawing Number: AS807

Dwg. 83 of 180

Office of Construction and Facilities Management

Department of Veterans Affairs

VA FORM 08-6231