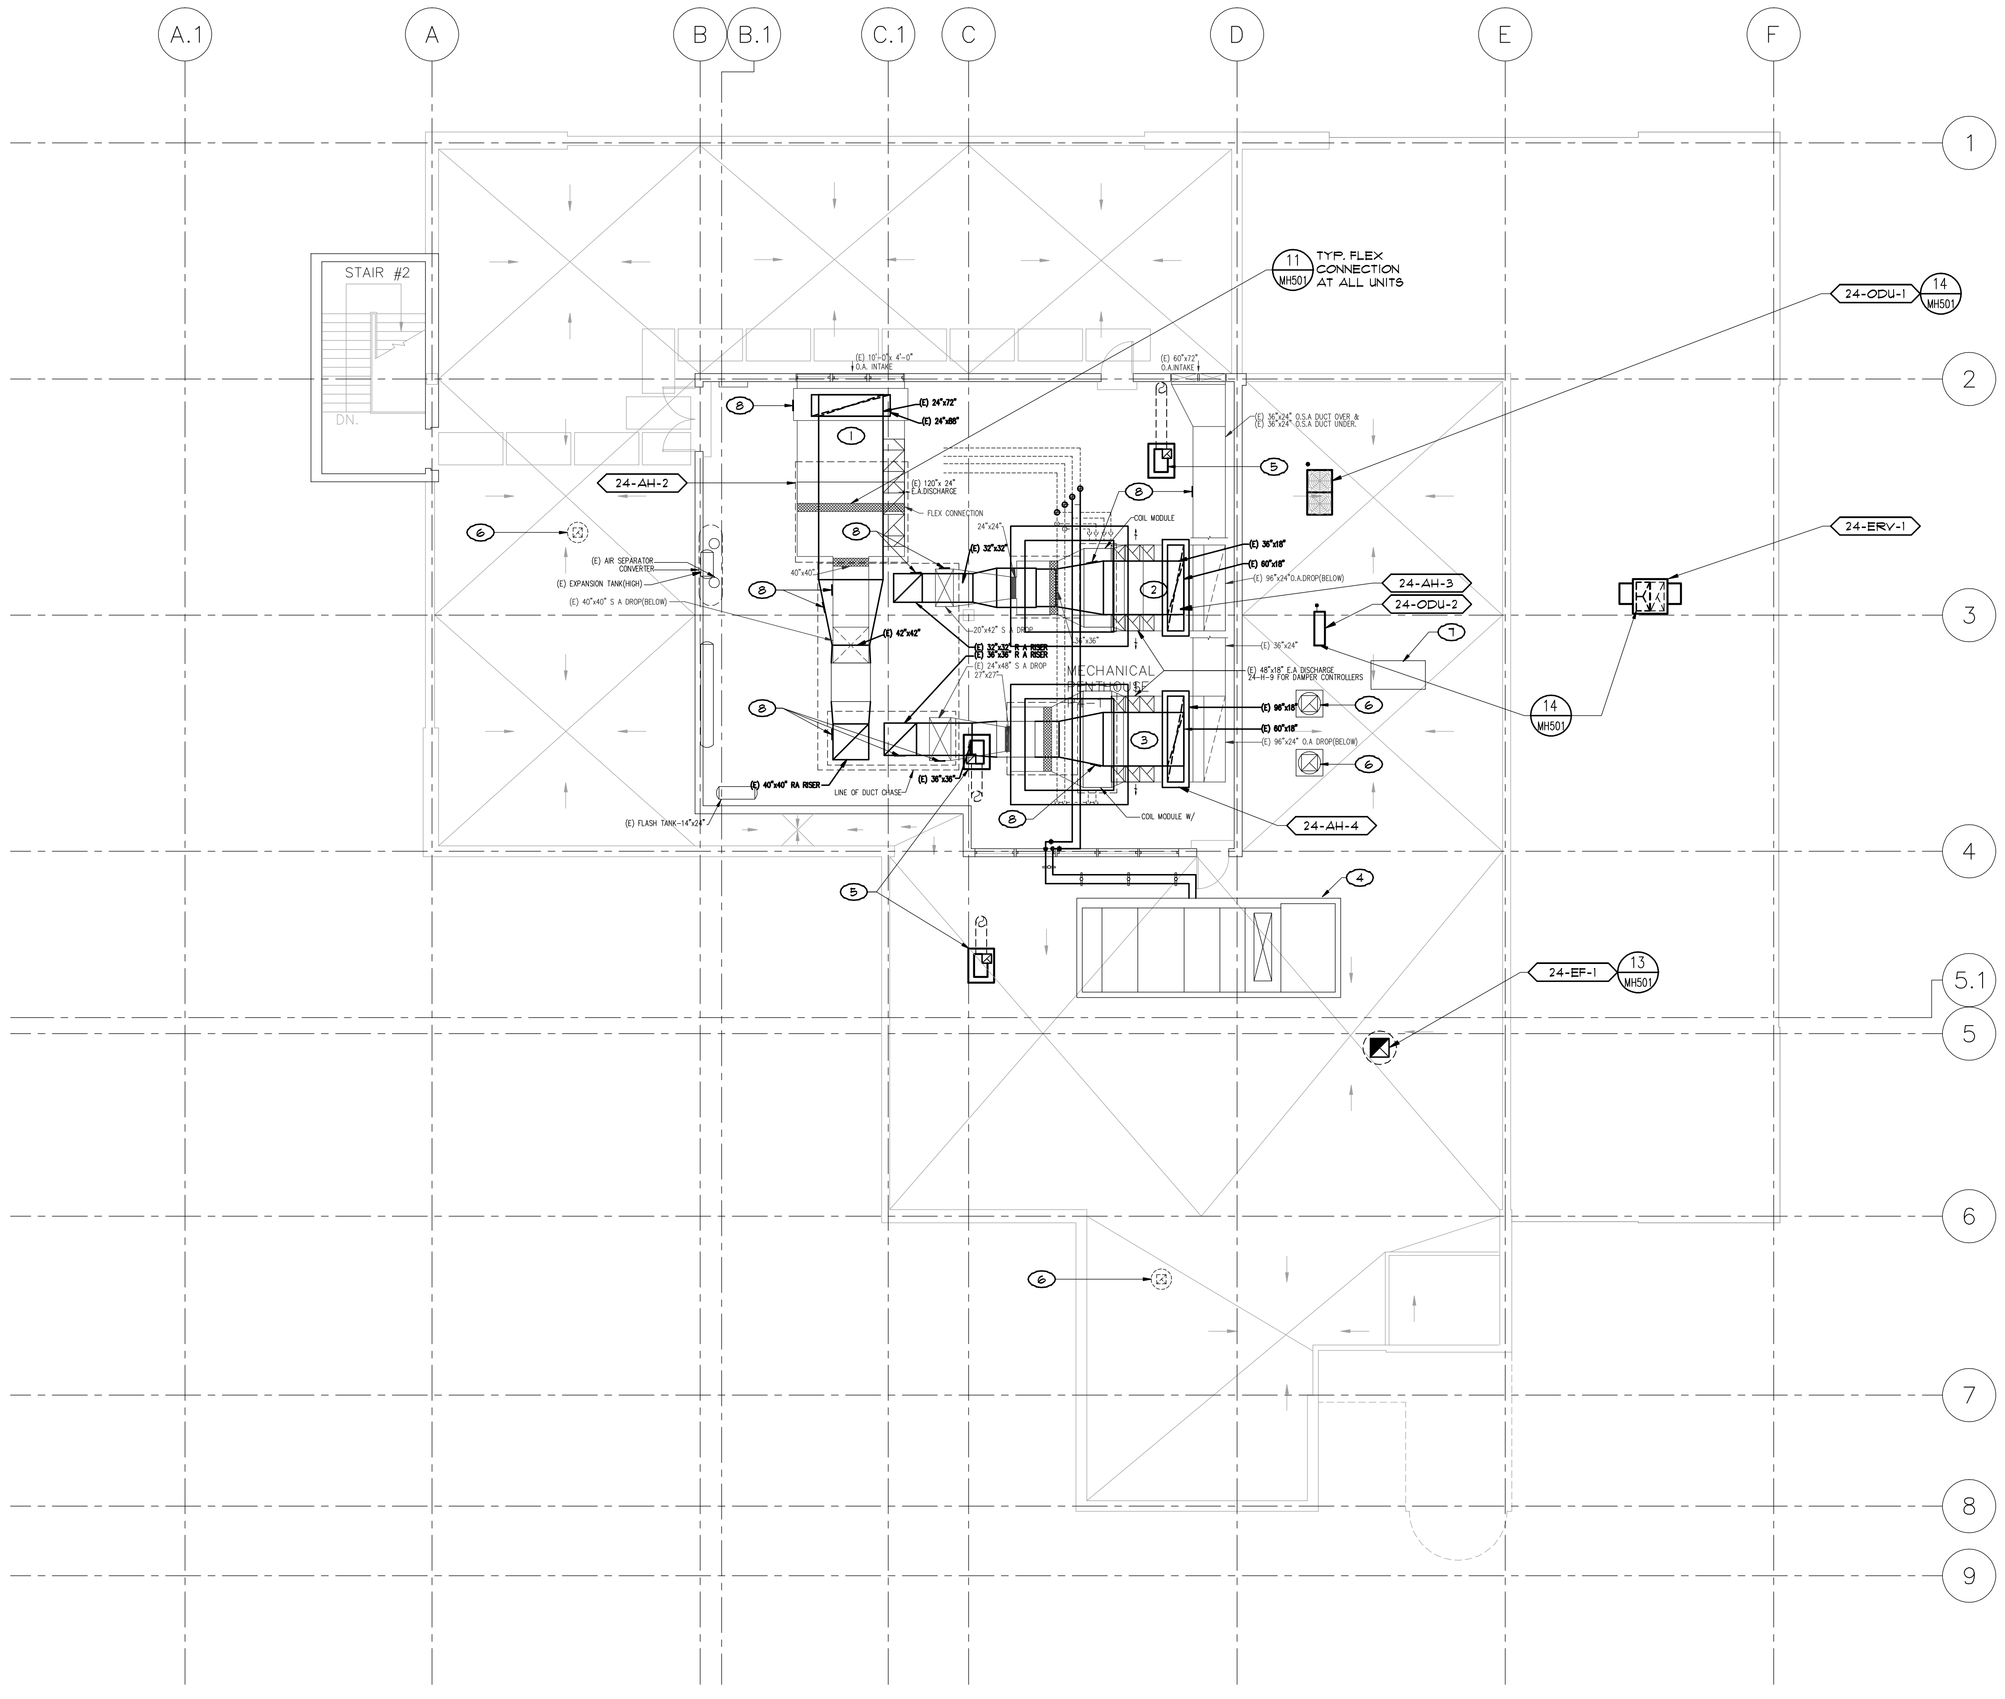

KEY NOTES

1. (E) AH-2 TO REMAIN, REPLACE INDIVIDUAL SUPPLY FAN MOTOR, RETURN FAN MOTOR WITH ALL ASSOCIATED BELTS AND SHEAVES. REPLACE ALL CONTROLS WITH NEW DIGITAL CONTROLS. CLEAN COILS, DRAIN PANS AND VACUUM OUT INSIDE OF EACH SECTION OF UNIT. ADD SEISMIC BRACING TO MAIN DUCTWORK AND COIL PIPING.
2. (E) AH-3 TO REMAIN, REPLACE INDIVIDUAL SUPPLY FAN MOTOR, RETURN FAN MOTOR WITH ALL ASSOCIATED BELTS AND SHEAVES. REPLACE ALL CONTROLS WITH NEW DIGITAL CONTROLS. CLEAN COILS, DRAIN PANS AND VACUUM OUT INSIDE OF EACH SECTION OF UNIT. ADD SEISMIC BRACING TO MAIN DUCTWORK AND COIL PIPING.
3. (E) AH-4 TO REMAIN, REPLACE INDIVIDUAL SUPPLY FAN MOTOR, RETURN FAN MOTOR WITH ALL ASSOCIATED BELTS AND SHEAVES. REPLACE ALL CONTROLS WITH NEW DIGITAL CONTROLS. CLEAN COILS, DRAIN PANS AND VACUUM OUT INSIDE OF EACH SECTION OF UNIT. ADD SEISMIC BRACING TO MAIN DUCTWORK AND COIL PIPING.
4. (E) AH TO REMAIN.
5. (E) FUME HOOD UTILITY TYPE EXHAUST FAN ON ROOF TO REMAIN. REPLACE (3) 12 GAUGE GUIDE WIRES TO STRUCTURE TO SUPPORT 1'-0" HIGH DUCT OUTLET STACK.
6. (E) ROOFTOP EXHAUST FAN TO REMAIN.
7. (E) TRANSFORMER TO REMAIN.
8. PROVIDE GASKETED REMOVABLE ACCESS PANEL ON SIDE OF (E) DUCT TO REMAIN AND CLEAN DUCT PER SPEC. SECT. 23 31 00, PARAGRAPH 3.6.

EQUIPMENT NOTE

REFER TO SHEETS MH600 AND MH601 FOR EQUIPMENT SCHEDULES.

1 PENTHOUSE MECHANICAL REMODEL FLOOR AND ROOF PLAN
SCALE: 1/8" = 1'-0"

Revisions:	Date

CONSULTANTS:

REGISTERED PROFESSIONAL ENGINEER — DARREN W. LENGFORD — NO. 33380 — REN. 6-30-14 — MECHANICAL — STATE OF CALIFORNIA

LP Consulting Engineers, Inc.
895 W. Ashlan Ave, Suite 101 Clovis, CA 93612
p 559-348-2130 f 559-348-2131
www.lpengineers.com
Job #: 10-1686

LICENSED ARCHITECT — RAMIN V. DRIVAR — No. C-31997 — REN. 07-31-15 — STATE OF CALIFORNIA

ARCHITECT/ENGINEERS:

HMC Architects
1827 E. Fir Avenue, Studio 103 / Fresno, CA 93720
T 559 322 2444 / www.hmcarchitects.com

Drawing Title: PENTHOUSE MECHANICAL REMODEL FLOOR AND ROOF PLAN

Approved Project Director:

Project Title: BUILDING 24 SEISMIC CORRECTION AND ADDITION

Location: VAMC FRESNO, CA

Date: March 12, 2013 | Checked: K.K. | Drawn: D.N.

Project Number: 570-215

Building Number: 24

Drawing Number: MH104

Dwg. 140 of 180

Office of Construction and Facilities Management

Department of Veterans Affairs

VA FORM 08-6231