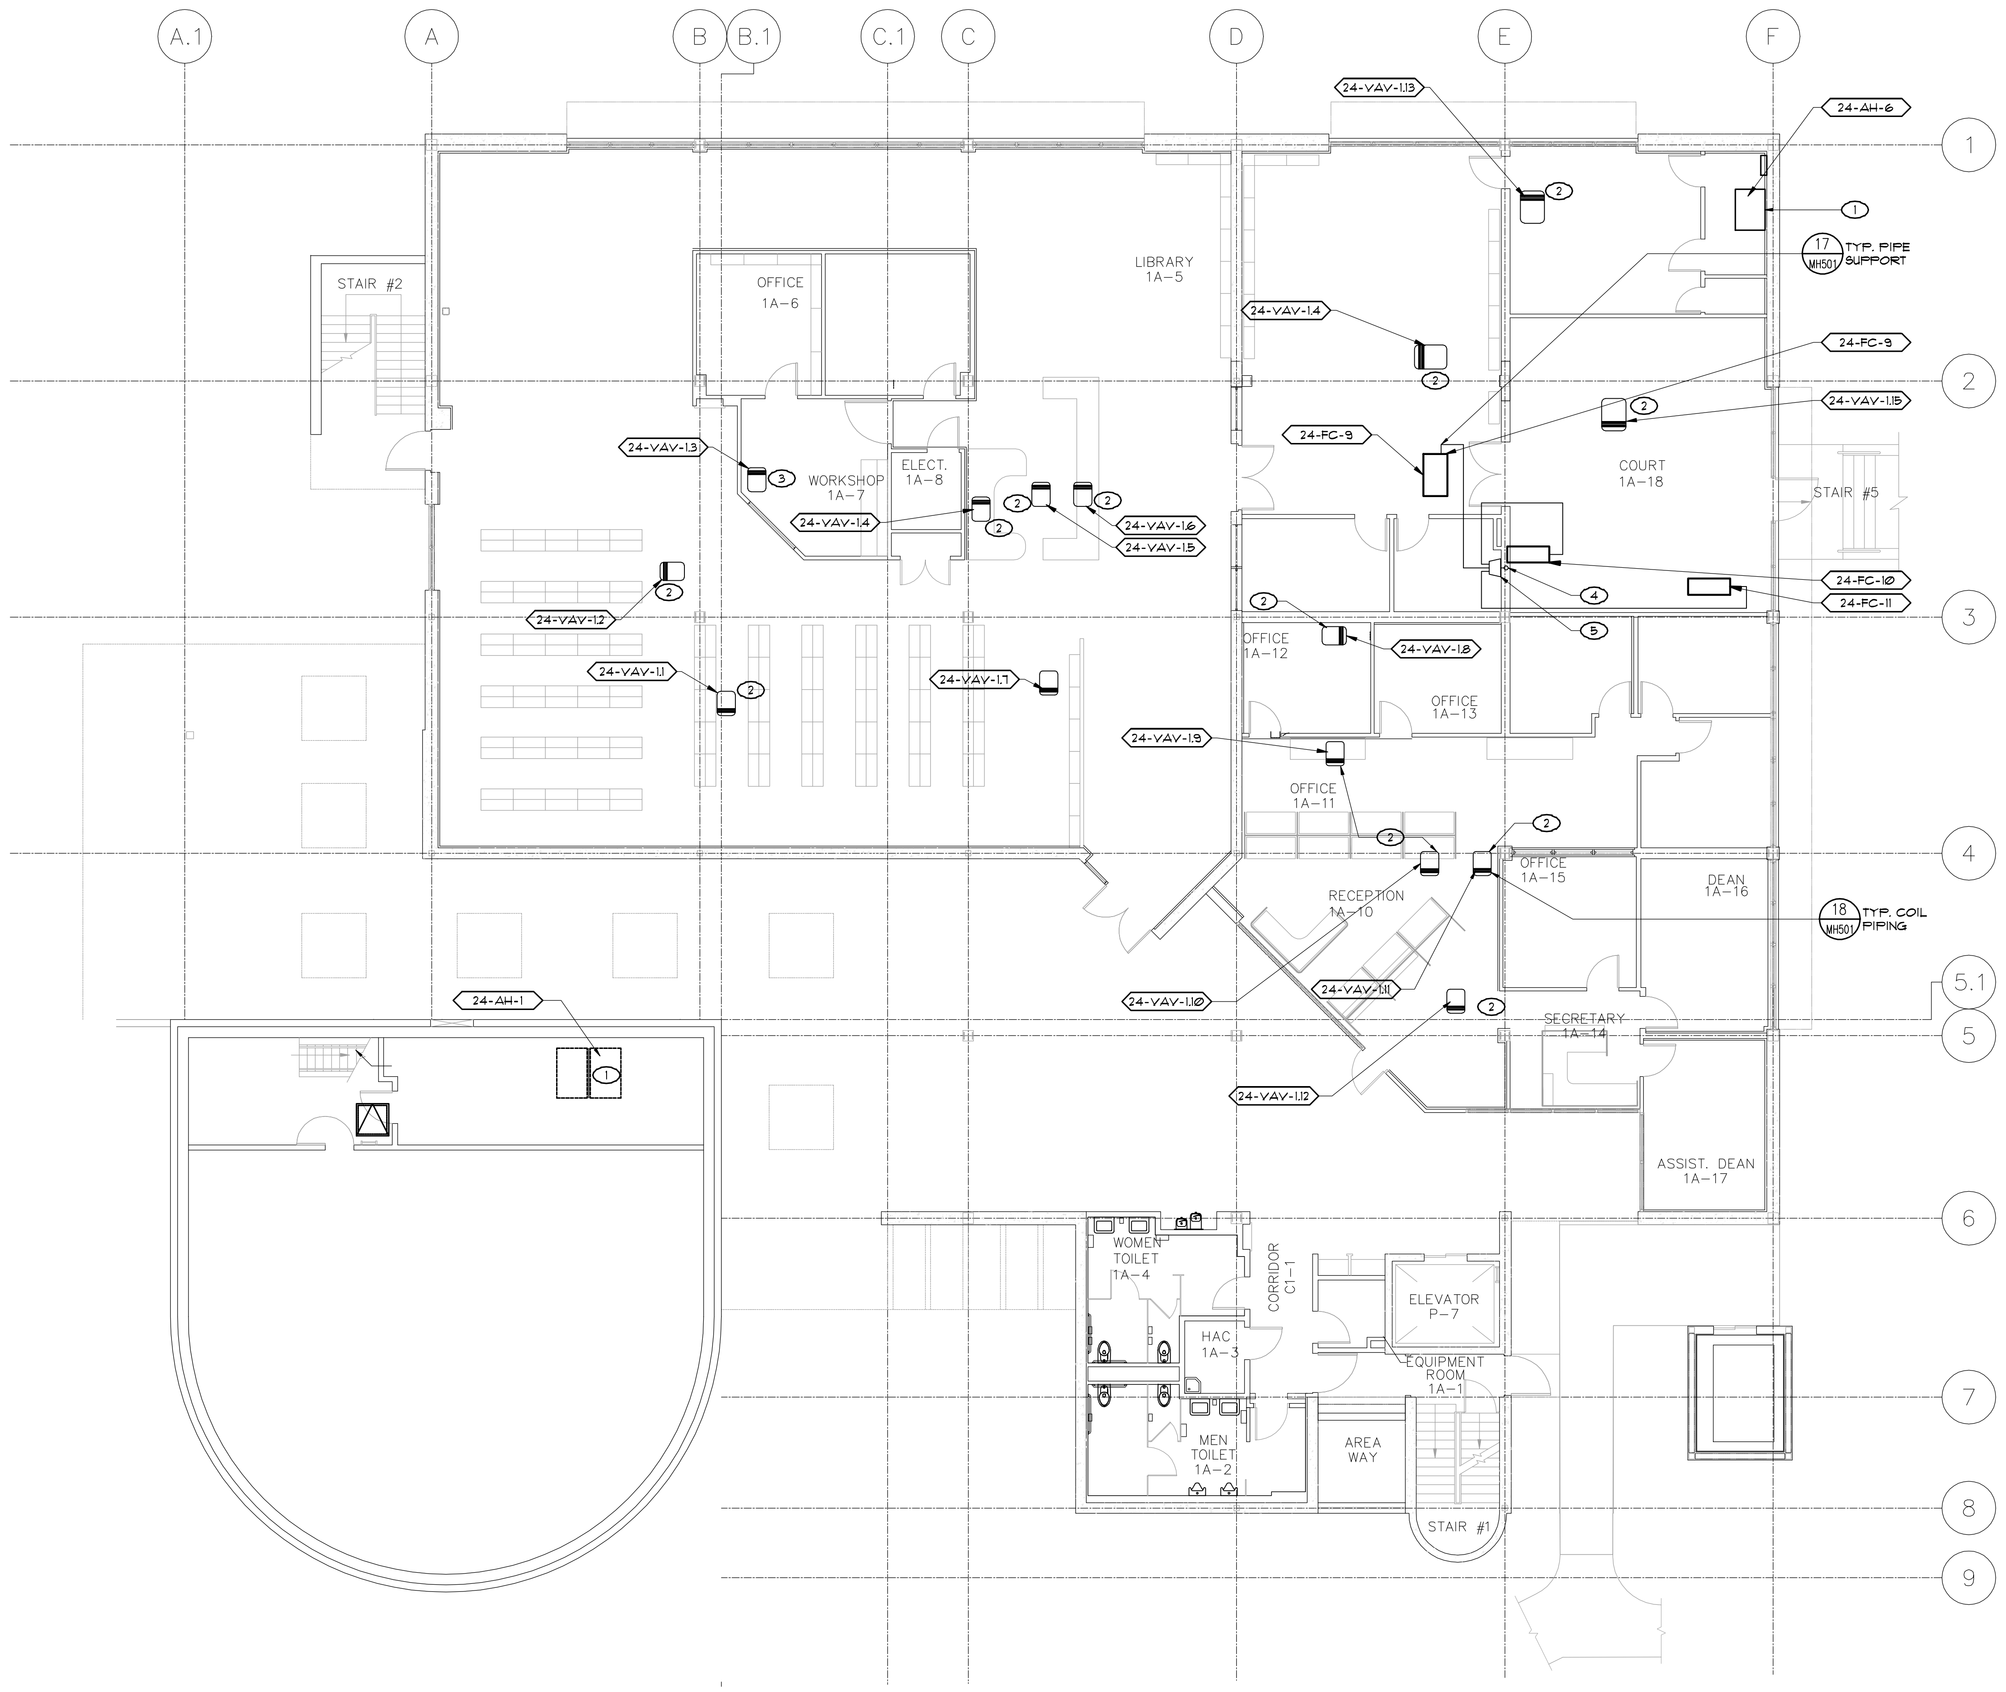

KEY NOTES

1. (E) AH TO REMAIN, REPLACE ALL COIL PIPING VALVES ALONG WITH ALL ASSOCIATED CONTROLS.
2. VAV BOX WITH REHEAT COIL, REPLACE ALL COIL PIPING VALVES ALONG WITH ALL ASSOCIATED CONTROLS.
3. VAV BOX, WITH NO HOT WATER COIL.
4. REFRIGERANT PIPING DROPS FROM SECOND FLOOR, SEE SHEET MP1Ø2 FOR CONTINUATION. EXTEND REFRIGERANT LINES IN ATTIC TO REHEAT BRANCH AND FCS, AS SHOWN, SEE SHEET MH6Ø2 FOR PIPE SIZES ON SCHEMATICS.
5. REFRIGERANT Y-BRANCH FITTINGS IN ATTIC, SEE PIPING SCHEMATIC SHEET MH6Ø2 FOR MODEL.

EQUIPMENT NOTE

REFER TO SHEETS MH6ØØ AND MH6Ø1 FOR EQUIPMENT SCHEDULES.

1 FIRST FLOOR MECHANICAL REMODEL PLAN
SCALE: 1/8" = 1'-0"

Revisions:	Date

CONSULTANTS:

REGISTERED PROFESSIONAL ENGINEER GORDON W. LENDORF NO. 33380 EXP. 6-30-14 MECHANICAL STATE OF CALIFORNIA

LP Consulting Engineers, Inc.
895 W. Ashlan Ave, Suite 101 Clovis, CA 93612
p 559-348-2130 - f 559-348-2131
www.lpengineers.com
Job #: 10-1086

LICENSED ARCHITECT KENNETH GRAHAM NO. C-31897 REN. 07-31-15 STATE OF CALIFORNIA

ARCHITECT/ENGINEERS:

HMC Architects
1827 E. Fir Avenue, Studio 103 / Fresno, CA 93720
T 559 322 2444 / www.hmcarchitects.com

Drawing Title: FIRST FLOOR MECHANICAL REMODEL PIPING PLAN
Approved Project Director:
Project Title: BUILDING 24 SEISMIC CORRECTION AND ADDITION
Location: VAMC FRESNO, CA
Date: March 12, 2013
Checked: K.K.
Drawn: D.N.
Project Number: 570-215
Building Number: 24
Drawing Number: MP101
Dwg. 147 of 180

Office of Construction and Facilities Management
Department of Veterans Affairs

VA FORM 08-6231

Y:\2010\10-1086 VA Bldg 24 Seismic\Construction\10-1086_Dwg_MP101.dwg, 3/28/2013 11:23:42 AM, DWG To PDF.pc3, Dwg Map C-1