INDICATES AREA OF WORK INCLUDED IN DEDUCTIVE ALTERNATE #9

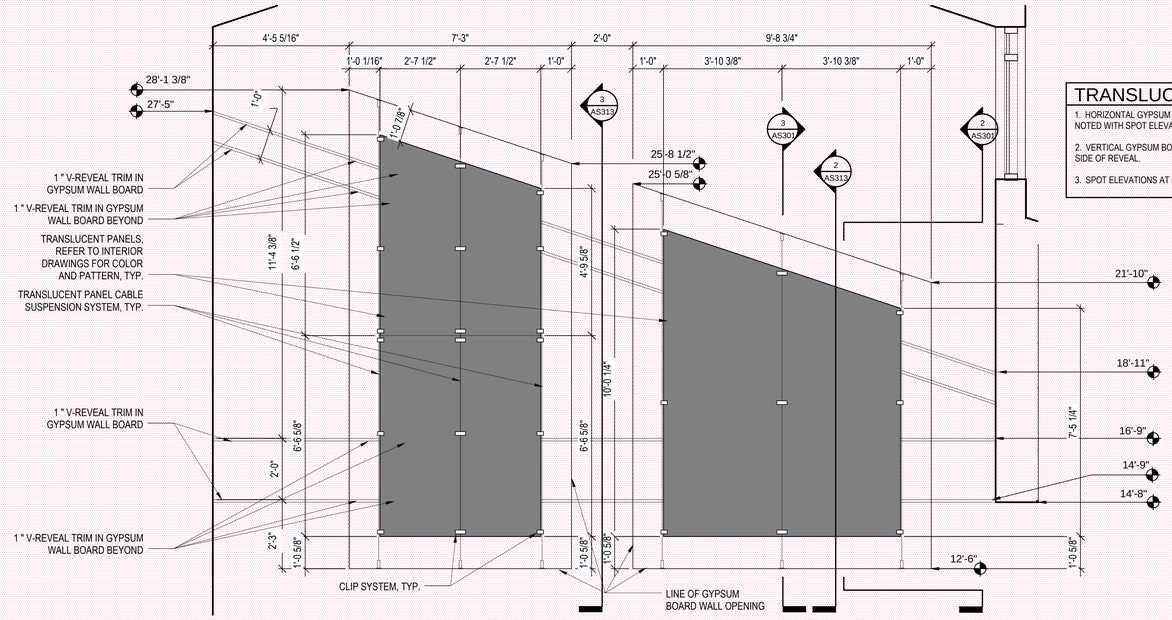

TRANSLUCENT PANEL NOTES

1. HORIZONTAL GYPSUM BOARD REVEALS ARE DIMENSIONED AND NOTED WITH SPOT ELEVATIONS TO TOP OF REVEAL.
2. VERTICAL GYPSUM BOARD REVEALS ARE DIMENSIONED TO LEFT SIDE OF REVEAL.
3. SPOT ELEVATIONS AT BUILDING ARE TO FACE OF GYPSUM BOARD.

1 AS314 TRANSLUCENT WALL PANELS- LOBBY EAST

1/2" = 1'-0"

(PANELS AT LOBBY WEST OPPOSITE)

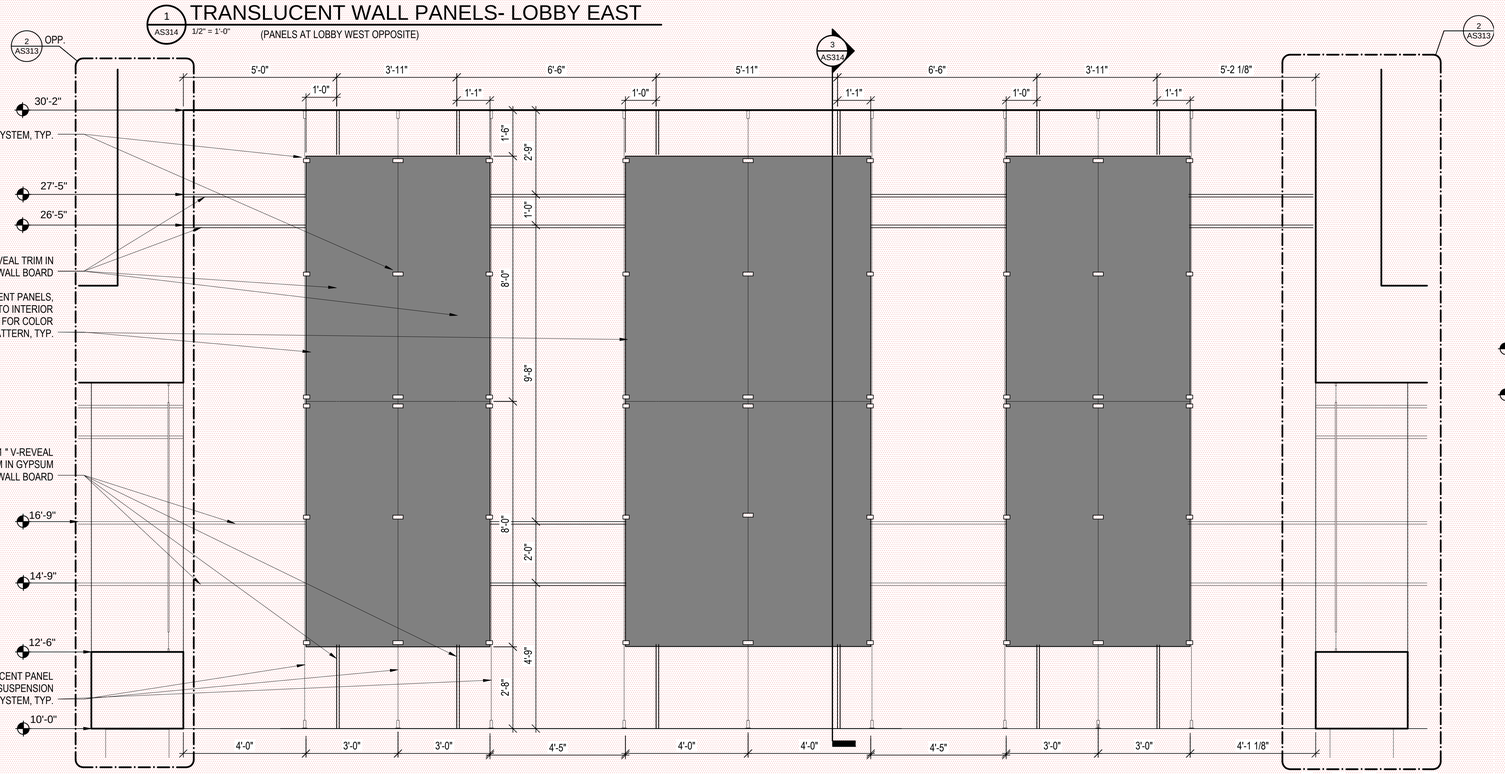

2 AS314 TRANSLUCENT WALL PANELS- LOBBY NORTH

1/2" = 1'-0"

0 1' 2' 4'

SCALE: 1/2" = 1'-0"

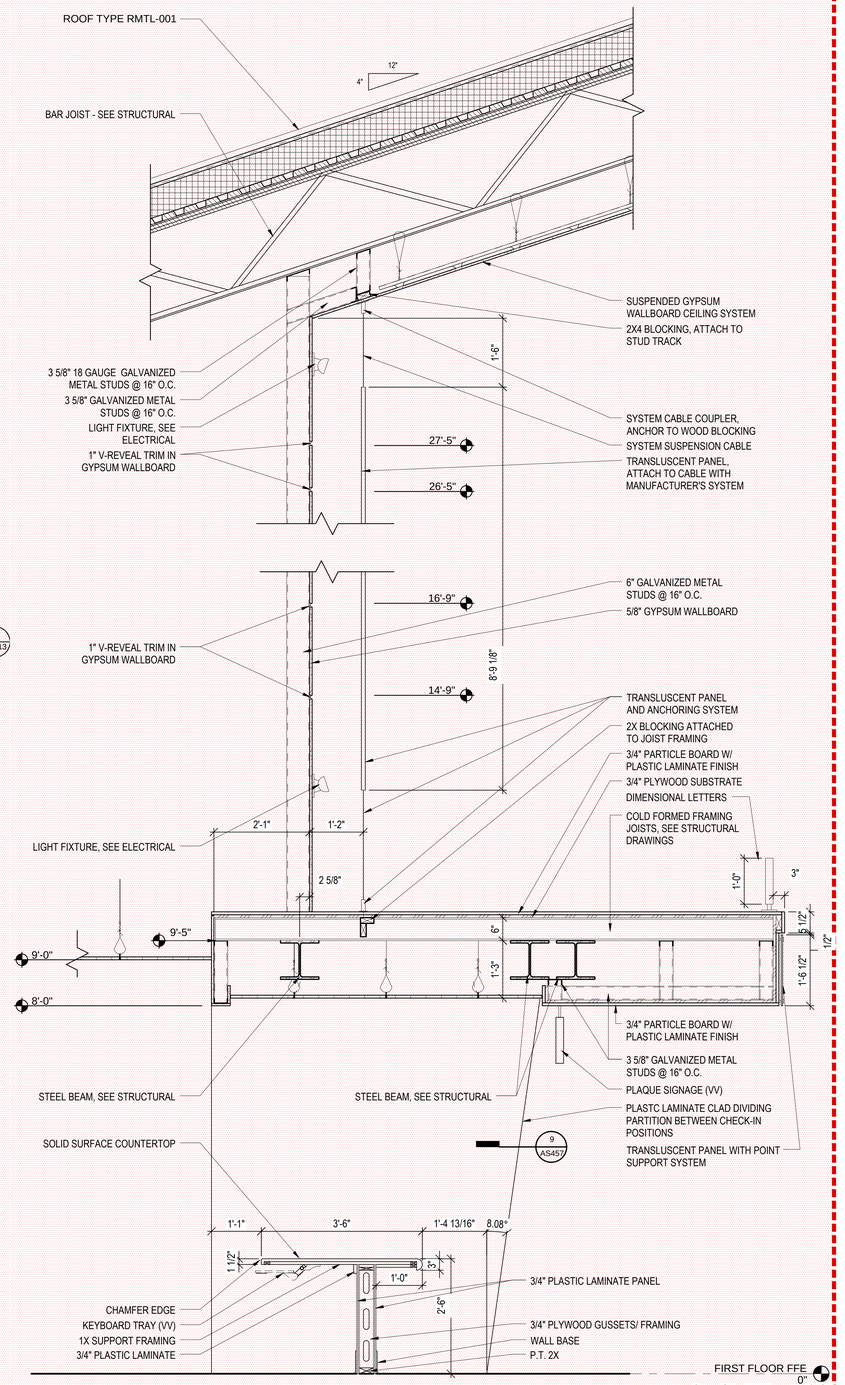

3 AS314 CASEWORK SECTION - MAIN CHECK-IN

3/4" = 1'-0"

0 8" 1'-4" 2'-8"

SCALE: 3/4" = 1'-0"

FINAL SUBMISSION / FULLY SPRINKLERED

Revisions	Date

CONSULTANTS:

CIVIL:
KENNETH HORNE & ASSOCIATES
7201 NORTH 9TH AVENUE, STE. 6
PENSACOLA, FLORIDA 32504
PH: (850) 471-9005
FX: (850) 471-0093

LANDSCAPE ARCHITECT:
CSA GROUP, INC.
6300 PICCADILLY SQUARE DRIVE
MOBILE, ALABAMA 36609
PH: (251) 344-4023
FX: (251) 344-4052

COMM/IDS:
SCHMIDT CONSULTING GROUP, INC.
40 S. PALAFOX PLACE, STE. 300
PENSACOLA, FLORIDA 32502
PH: (850) 438-0050
FX: (850) 432-8631

SURVEYORS:
KCI TECHNOLOGIES, INC.
10401 HIGHLAND MANOR DRIVE, SUITE 120
TAMPA, FLORIDA 33610
PH: (813) 740-2300

STATE OF FLORIDA — ALLEN FORMAN — LICENSE NUMBER AR0060128 — REGISTERED ARCHITECT

ARCHITECT/ENGINEERS:

BES DESIGN/BUILD

BES DESIGN/BUILD, LLC
766 Middle St, Fairhope, AL 36532
Phone: 251.990.5778 Fax: 251.990.3716

Drawing Title: WALL SECTIONS

Approved Project Director:

Project Title: CONSTRUCT VA OUTPATIENT CLINIC, PANAMA CITY

Location: PANAMA CITY, FLORIDA

Date: APRIL 2013 | Checked | Drawn

Project Number: 520-326

Building Number: --

Drawing Number: AS314

Dwg. 23 of 43

Office of Construction and Facilities Management

Department of Veterans Affairs

VA FORM 08-6231

D:_RAC2012\Projects\132711-01_BES_IOPC_walls.rvt
5/16/2012 9:38:25 AM
three inches = one foot
one and one half inches = one foot
one inch = one foot
three quarters inch = one foot
one half inch = one foot
three eighths inch = one foot
one quarter inch = one foot
one eighth inch = one foot