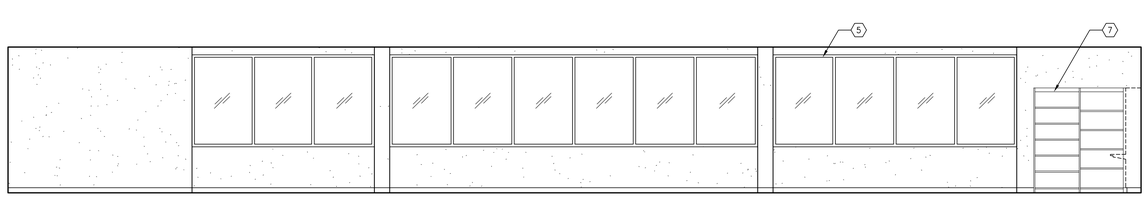

1 LIBRARY 1A-05 - INTERIOR ELEVATIONS
1/4" = 1'-0"

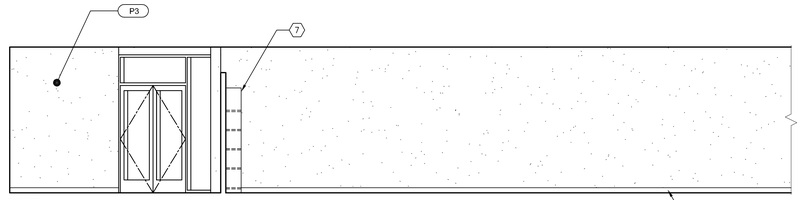

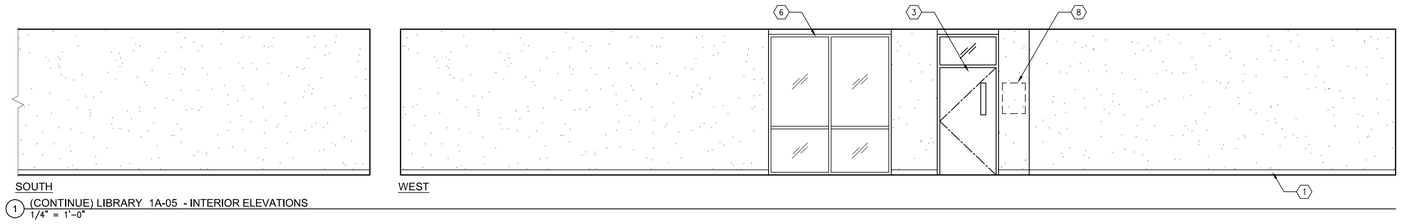

1 (CONTINUE) LIBRARY 1A-05 - INTERIOR ELEVATIONS
1/4" = 1'-0"

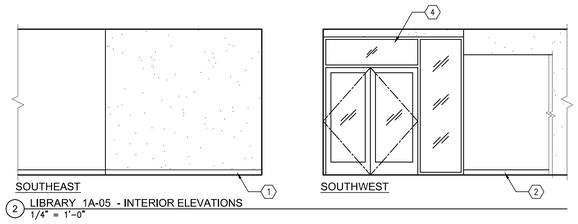

2 LIBRARY 1A-05 - INTERIOR ELEVATIONS
1/4" = 1'-0"

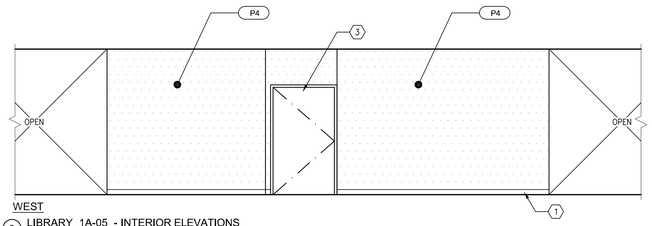

3 LIBRARY 1A-05 - INTERIOR ELEVATIONS
1/4" = 1'-0"

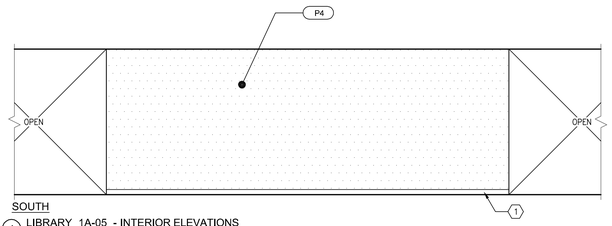

4 LIBRARY 1A-05 - INTERIOR ELEVATIONS
1/4" = 1'-0"

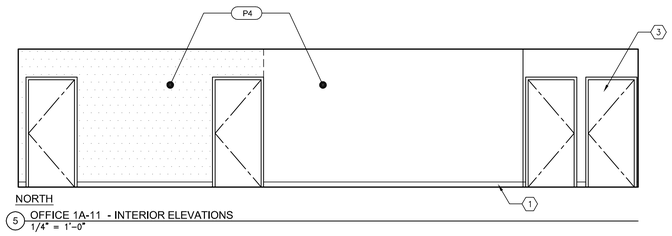

5 OFFICE 1A-11 - INTERIOR ELEVATIONS
1/4" = 1'-0"

SOUTH ELEVATION INSIDE CORNER | SOUTHWEST ELEVATION INSIDE CORNER

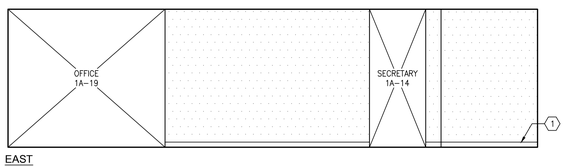

5 (CONTINUE) OFFICE 1A-11 - INTERIOR ELEVATIONS
1/4" = 1'-0"

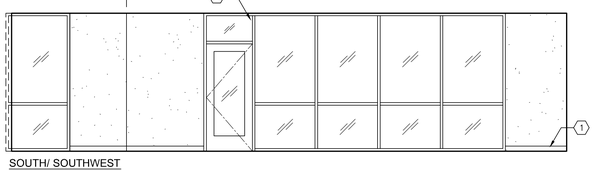

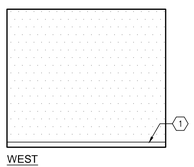

6 OFFICE 1A-12 - INTERIOR ELEVATIONS
1/4" = 1'-0"

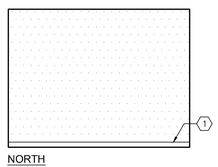

7 OFFICE 1A-13 - INTERIOR ELEVATIONS
1/4" = 1'-0"

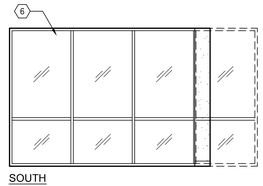

8 SECRETARY 1A-14 - INTERIOR ELEVATIONS
1/4" = 1'-0"

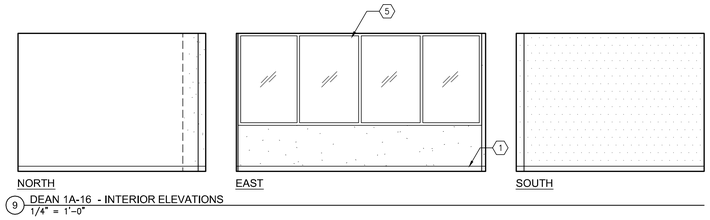

9 DEAN 1A-16 - INTERIOR ELEVATIONS
1/4" = 1'-0"

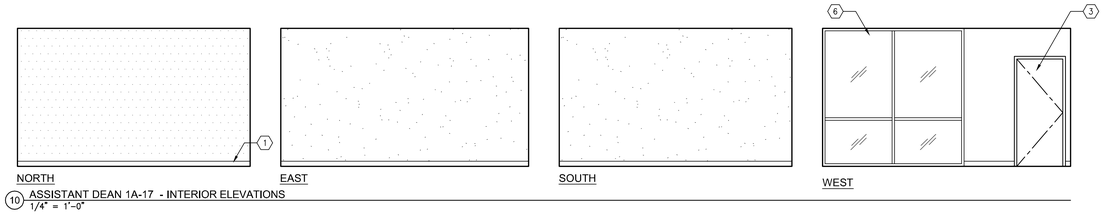

10 ASSISTANT DEAN 1A-17 - INTERIOR ELEVATIONS
1/4" = 1'-0"

LEGEND

NEW GYPSUM WALLBOARD. FINISH TO MATCH EXISTING WALL TEXTURE. REFER TO FINISH SCHEDULE AND FLOOR PLAN FOR ADDITIONAL INFO.

(E) GYPSUM WALLBOARD TO REMAIN. REFINISH TO MATCH EXISTING WALL TEXTURE AFTER (E) WALLCOVERING IS REMOVED. REFER TO FINISH SCHEDULE AND FLOOR PLAN FOR ADDITIONAL INFO.

(E) GYPSUM WALLBOARD TO REMAIN. REFER TO FINISH SCHEDULE AND FLOOR PLAN FOR ADDITIONAL INFO.

P1 INDICATES FINISH COLOR. REFER TO SCHEDULE FOR FINISHES (09 06 00) FINISH TYPE AND COLOR.

INTERIOR ELEVATION - REMODEL KEYNOTES

1. (N) RUBBER BASE, TYP. REFER TO FINISH SCHEDULE. (MATCH EXISTING WHERE OCCURS), U.N.O.
2. (E) BASE TO REMAIN.
3. (E) DOOR AND FRAME TO REMAIN. REFER TO DOOR SCHEDULE FOR PAINTING AND FINISHING.
4. (E) STOREFRONT SYSTEM TO REMAIN.
5. NEW ALUMINUM WINDOW AND GLAZING. SEE FLOOR PLAN FOR WINDOW TYPE.
6. NEW ALUMINUM STOREFRONT SYSTEM AND GLAZING. SEE FLOOR PLAN FOR WINDOW TYPE.
7. REINSTALL (E) BOOKCASE.
8. REINSTALL (E) PLAQUE.

Revisions:	Date

CONSULTANTS:

LICENSED ARCHITECT GREGORY BEN NO. C-21897 07-31-13 STATE OF CALIFORNIA

ARCHITECT/ENGINEERS:

HMC Architects
1827 E. Fir Avenue, Studio 103 / Fresno, CA 93720
T 559 322 2444 / www.hmcarchitects.com

Drawing Title: FIRST FLOOR INTERIOR ELEVATIONS

Approved: Project Director

Project Title: BUILDING 24 SEISMIC CORRECTION AND ADDITION

Location: VAMC FRESNO, CA

Date: March 12, 2013 | Checked: BB | Drawn: CLO

Project Number: 570-215

Building Number: 24

Drawing Number: AS801

Dwg. 68 of 176

Office of Construction and Facilities Management

Department of Veterans Affairs

VA FORM 08-6231