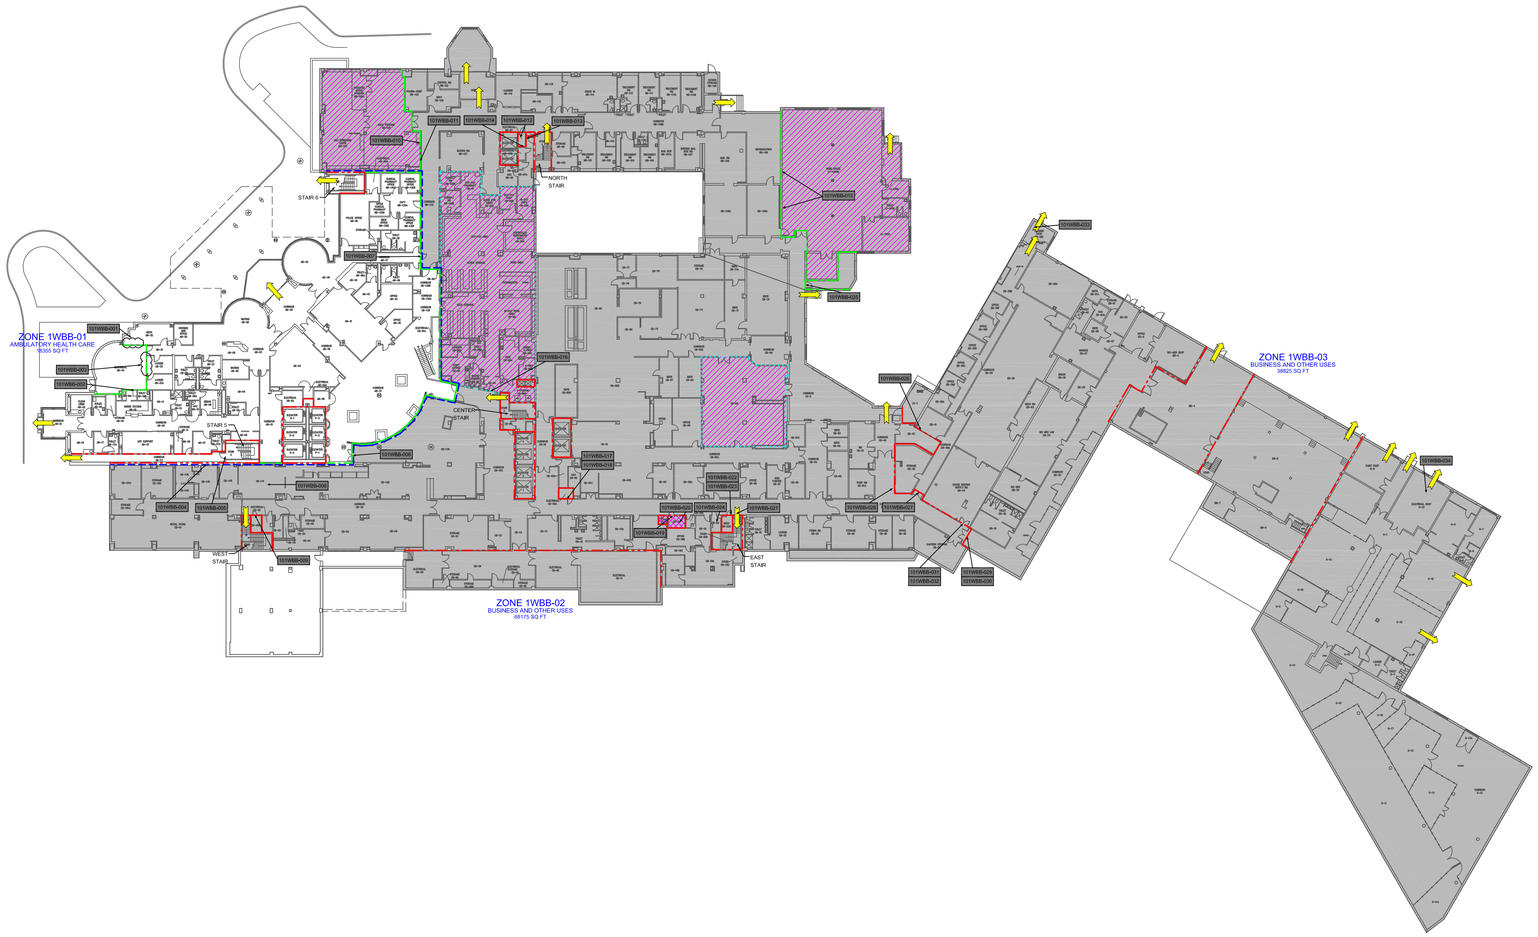

BASEMENT FLOOR - COMPOSITE PLAN

SCALE: 1/32" = 1'-0"

KOFFEL KA ASSOCIATES
Fire Protection ENGINEERS
6522 MEADOWRIDGE ROAD, SUITE 101 ELKRIDGE, MD 21075
410-750-2246 (BALT) 410-750-2588 (FAX)

LIFE SAFETY SYMBOLS

- BUILDING SEPARATION
- 3 HOUR FIRE SEPARATION
- 2 HOUR FIRE SEPARATION
- 1 HOUR FIRE SEPARATION
- 1/2 HOUR FIRE SEPARATION
- SMOKE BARRIER
- SMOKE RESISTIVE CONSTRUCTION
- EXIT
- NOT INCLUDED IN SOC
- CHUTES/ACCESS/DISCHARGE
- HAZARDOUS AREA
- SLEEPING SUITE
- NON-SLEEPING SUITE
- NON-PATIENT SUITE
- 2 HOUR FLOOR/CEILING ABOVE
- 1 HOUR FLOOR/CEILING ABOVE
- XX-XX FINDING NUMBER

REVISIONS

NO	DATE	DESCRIPTION

VA WILKES BARRE HEALTH CARE
1111 East End Boulevard
Wilkes-Barre, PA 18711
PROJECT TITLE

KEY PLAN

J005-01-08	JAN 14, 2011
KA PROJECT NO	SUBMITTAL DATE
AS NOTED	L. PEAKE
DRAWING SCALE	DESIGNED BY
S. GILYEAT	A. KAHLER
REVIEWED BY	DRAWN BY

LIFE SAFETY PLAN
BUILDINGS 1 & 27
BASEMENT FLOOR
COMPOSITE PLAN
SHEET TITLE

LS.1.B.0
DRAWING NUMBER

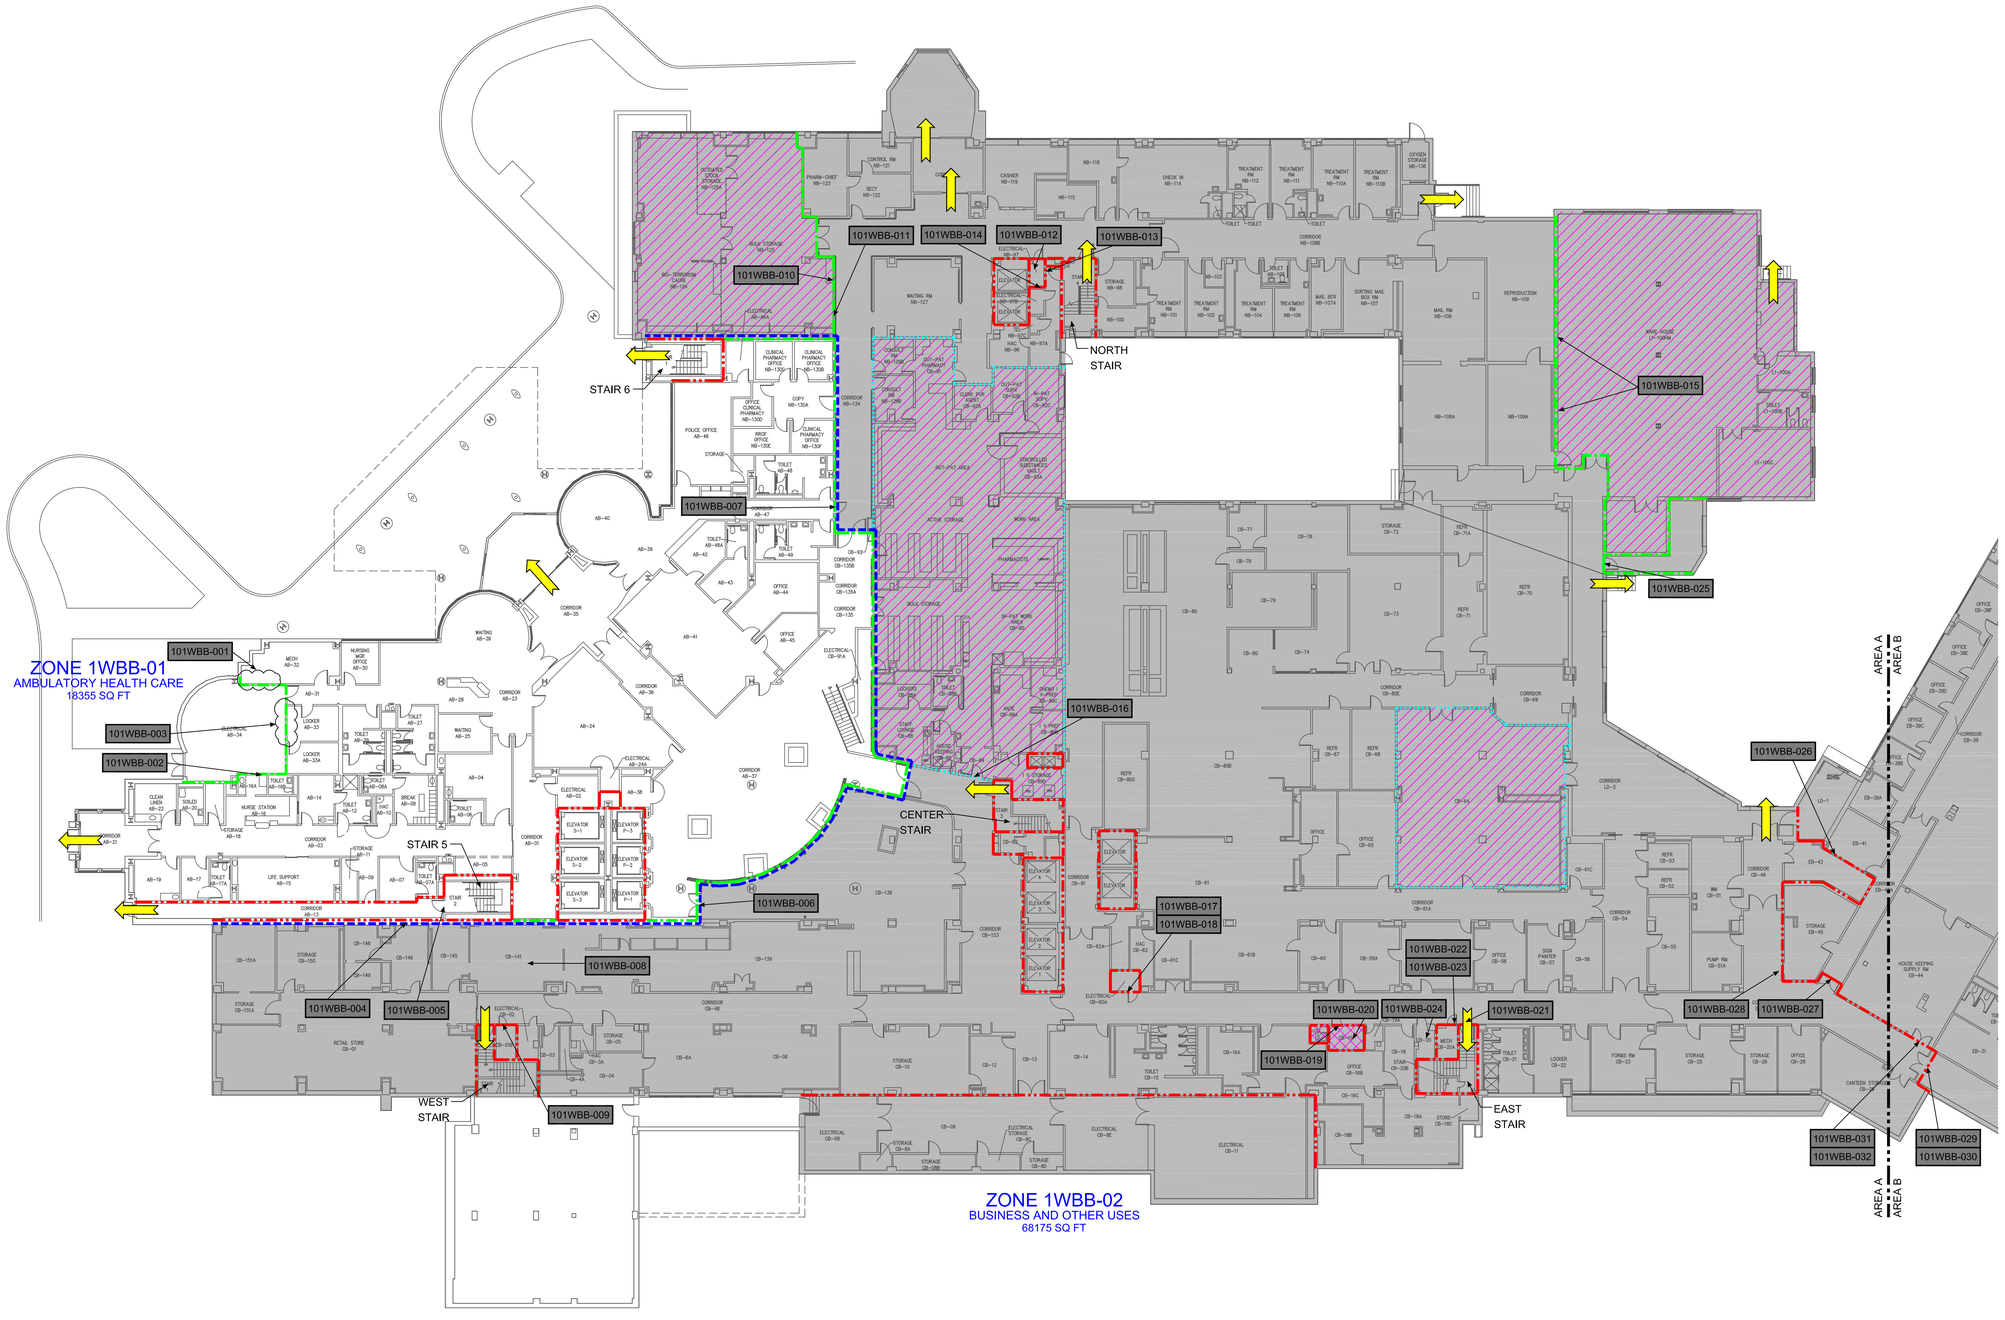

BASEMENT FLOOR - AREA A

SCALE: 1/16" = 1'-0"

KOFFEL ASSOCIATES
Fire Protection ENGINEERS
6522 MEADOWRIDGE ROAD, SUITE 101 ELKRIDGE, MD 21075
410-750-2246 (BALT) 410-750-2588 (FAX)

LIFE SAFETY SYMBOLS

- BUILDING SEPARATION
- 3 HOUR FIRE SEPARATION
- 2 HOUR FIRE SEPARATION
- 1 HOUR FIRE SEPARATION
- 1/2 HOUR FIRE SEPARATION
- SMOKE BARRIER
- SMOKE RESISTIVE CONSTRUCTION
- EXIT
- NOT INCLUDED IN SOC
- CHUTES/ACCESS/DISCHARGE
- HAZARDOUS AREA
- SLEEPING SUITE
- NON-SLEEPING SUITE
- NON-PATIENT SUITE
- 2 HOUR FLOOR/CEILING ABOVE
- 1 HOUR FLOOR/CEILING ABOVE
- XX-XX FINDING NUMBER

REVISIONS

NO	DATE	DESCRIPTION

VA WILKES BARRE HEALTH CARE

1111 East End Boulevard
Wilkes-Barre, PA 18711

PROJECT TITLE

KEY PLAN

J005-01-08	JAN 14, 2011
KA PROJECT NO	SUBMITTAL DATE
AS NOTED	L. PEAKE
DRAWING SCALE	DESIGNED BY
S. GILYEAT	A. KAHLER
REVIEWED BY	DRAWN BY

LIFE SAFETY PLAN
BUILDINGS 1 & 27
BASEMENT FLOOR
AREA A

SHEET TITLE

LS.1.B.1

DRAWING NUMBER

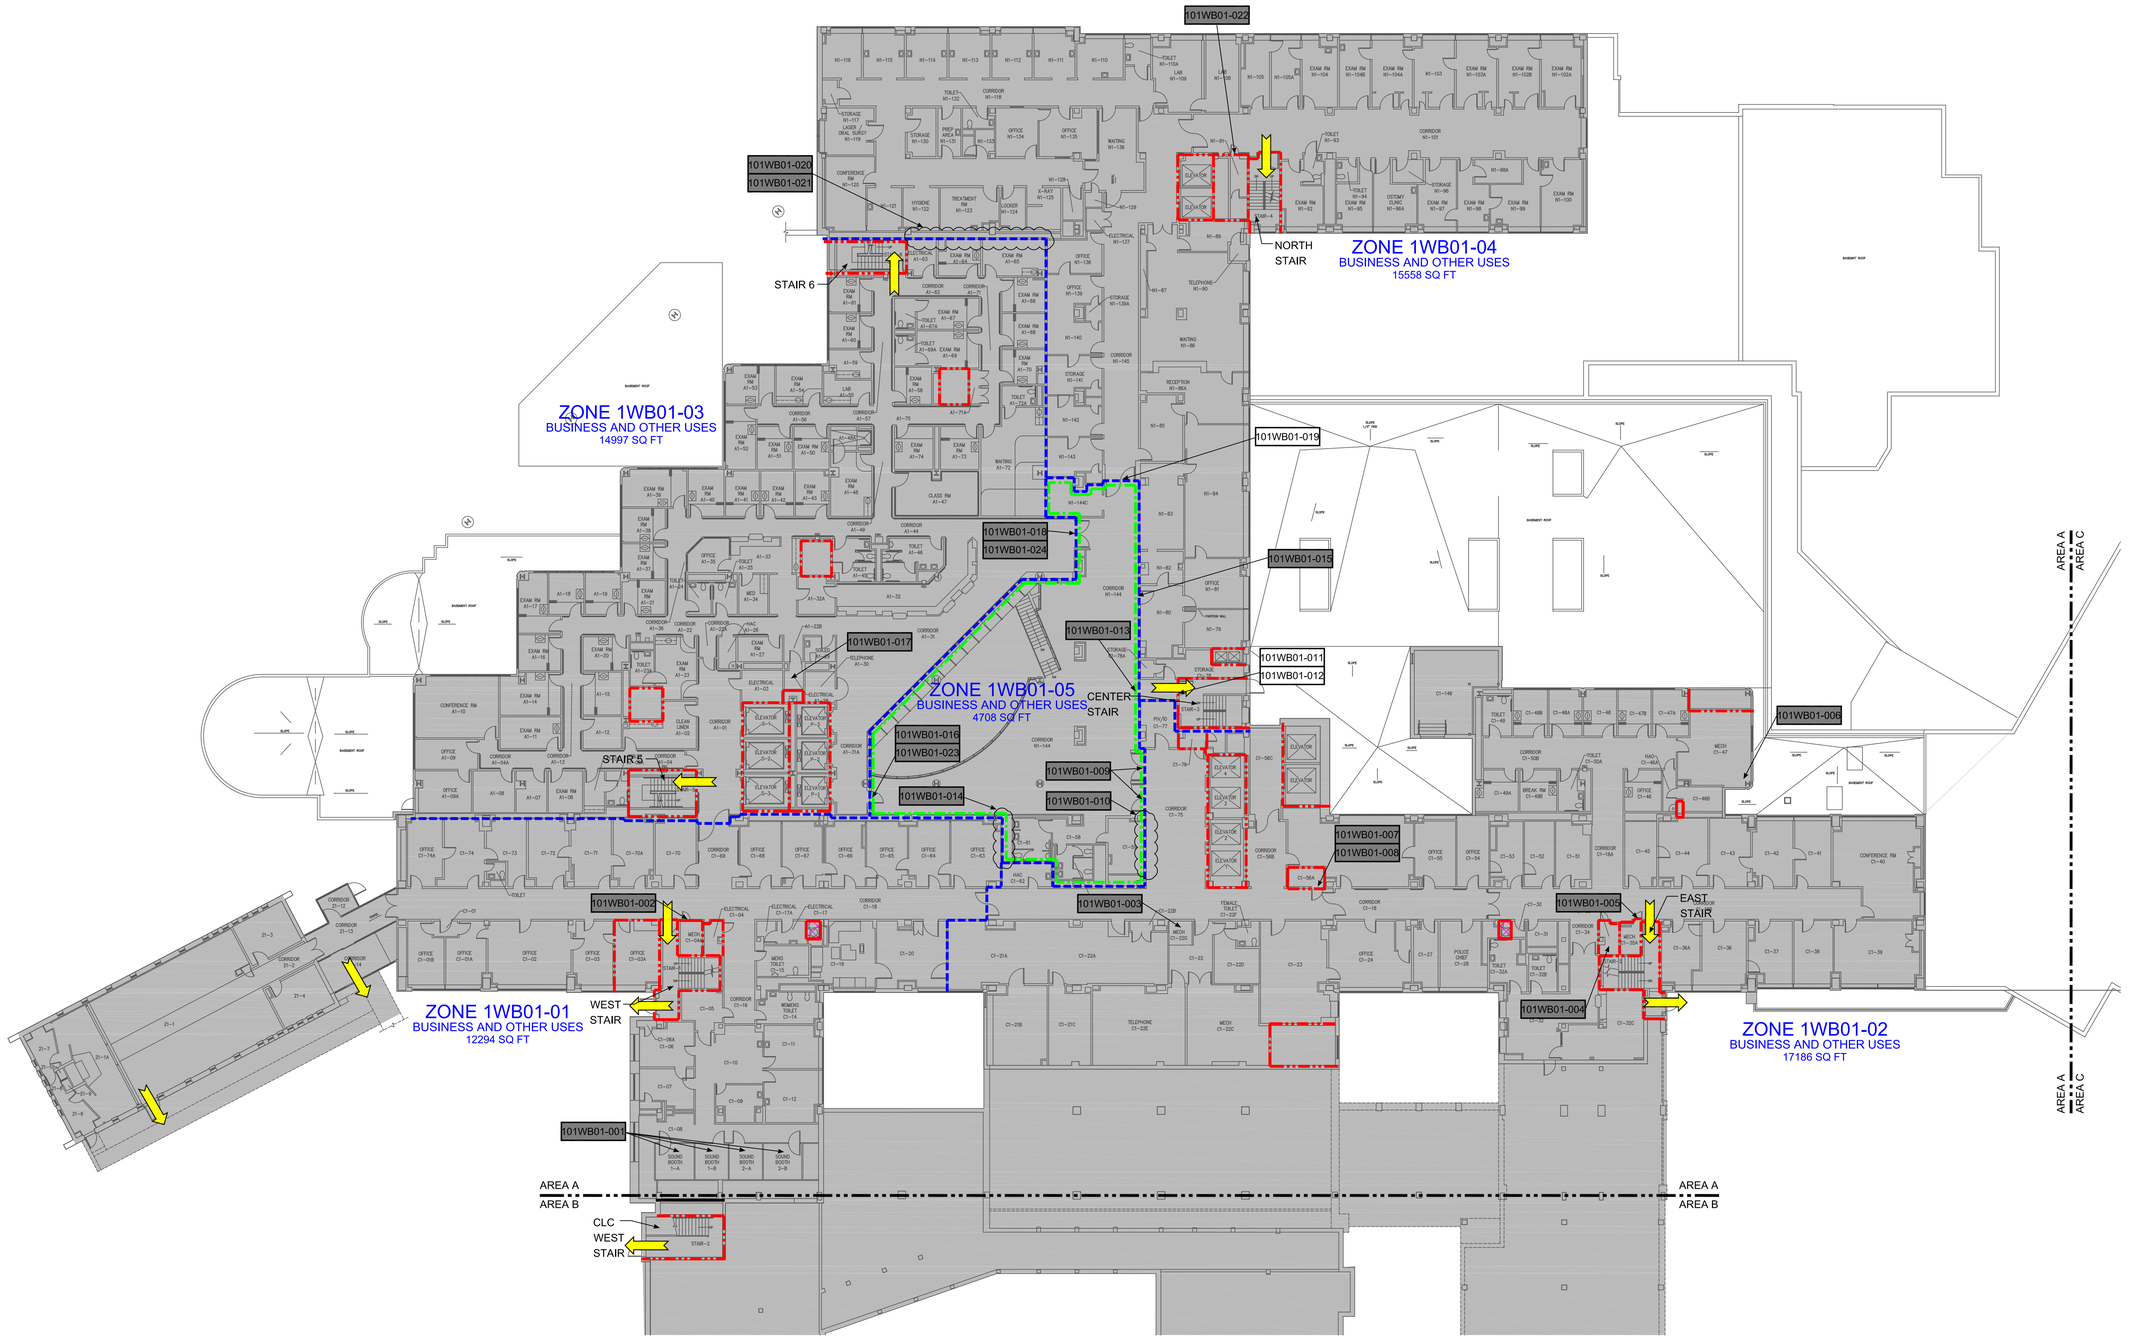

FIRST FLOOR - AREA A

SCALE: 1/16" = 1'-0"

KOFFEL ASSOCIATES
Fire Protection ENGINEERS
6522 MEADOWRIDGE ROAD, SUITE 101 ELKRIDGE, MD 21075
410-750-2246 (BALT) 410-750-2588 (FAX)

LIFE SAFETY SYMBOLS

- BUILDING SEPARATION
- 3 HOUR FIRE SEPARATION
- 2 HOUR FIRE SEPARATION
- 1 HOUR FIRE SEPARATION
- 1/2 HOUR FIRE SEPARATION
- SMOKE BARRIER
- SMOKE RESISTIVE
- CONSTRUCTION
- EXIT
- NOT INCLUDED IN SOC
- CHUTES/ACCESS/DISCHARGE
- HAZARDOUS AREA
- SLEEPING SUITE
- NON-SLEEPING SUITE
- NON-PATIENT SUITE
- 2 HOUR FLOOR/CEILING ABOVE
- 1 HOUR FLOOR/CEILING ABOVE
- XX-XX FINDING NUMBER

REVISIONS

NO	DATE	DESCRIPTION
1	01/21/11	FINAL REPORT REVISIONS

VA WILKES BARRE HEALTH CARE
1111 East End Boulevard
Wilkes-Barre, PA 18711
PROJECT TITLE

KEY PLAN

J005-01-08	JAN 14, 2011
KA PROJECT NO	SUBMITTAL DATE
AS NOTED	L. PEAKE
DRAWING SCALE	DESIGNED BY
S. GILYEAT	A. KAHLER
REVIEWED BY	DRAWN BY

LIFE SAFETY PLAN
BUILDINGS 1 & 27
FIRST FLOOR
AREA A
SHEET TITLE

LS.1.1.1
DRAWING NUMBER