IF THIS SHEET IS NOT 30" x 42"
FULL SIZE, USE GRAPHIC SCALES

one inch = one foot
three-quarter inch = one foot
one-half inch = one foot
three-eighths inch = one foot
one-quarter inch = one foot
one-eighth inch = one foot

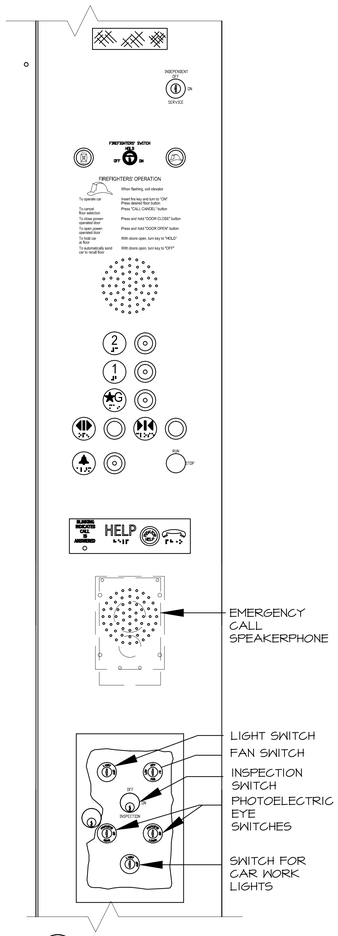

1 CAR MAIN OPERATING PANEL ENLARGED ELEVATION
3" = 1'-0"

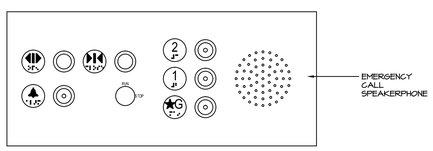

2 CAR AUXILIARY OPERATING PANEL ENLARGED ELEVATION
3" = 1'-0"

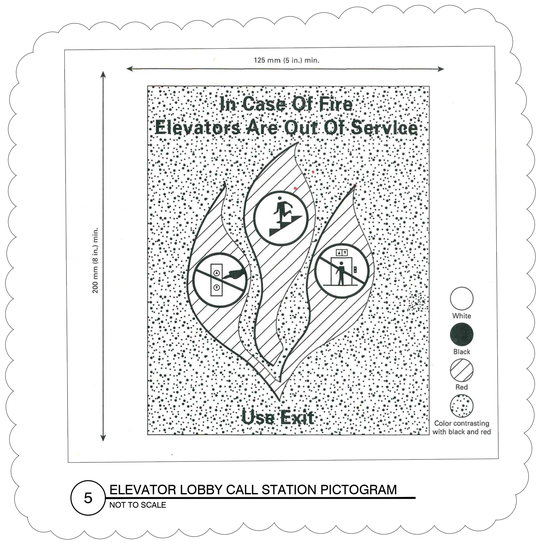

5 ELEVATOR LOBBY CALL STATION PICTOGRAM
NOT TO SCALE

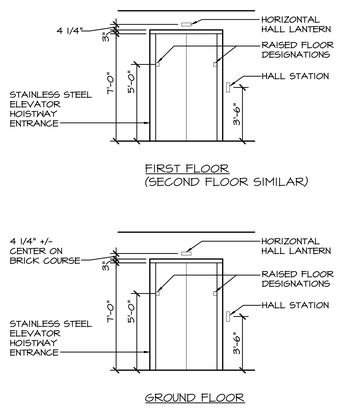

4 HOISTWAY ENTRANCE ELEVATIONS
1/4" = 1'-0"

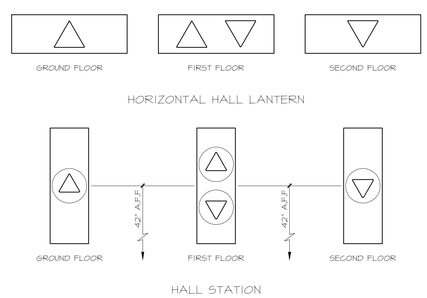

3 ELEVATOR SIGNAL FIXTURE
1 1/2" = 1'-0"

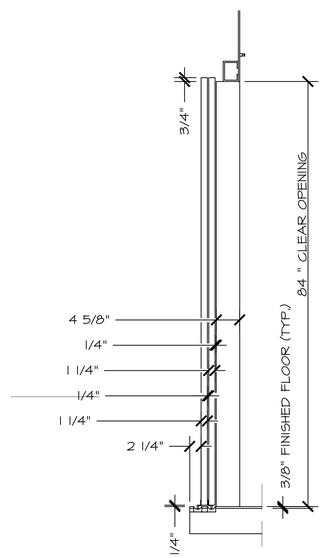

A SECTION
1" = 1'-0"

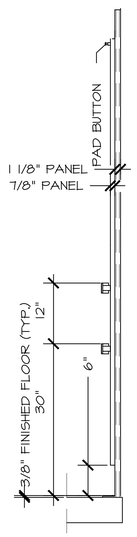

B SECTION
1" = 1'-0"

Revisions	Date

VA FORM 08-6231, DEC 1989

KIA VA148

KENNETH IRVING, ARCHITECT P.C.
42 MEMORIAL PLAZA, SUITE 301, PLEASANTVILLE, N.Y. 10570
PHONE:(914)747-0002 ○ E-MAIL:mandrade@kiarch.com ○ FAX:(914)747-9211

NOTE AND READ CAREFULLY:

The Contractor shall consult and study the requirements of each and every drawing and each specification section of this contract so that he /she may become acquainted with the project as a whole in order to determine how the work of his/hers subcontractor or vendor may affect the work required under this contract.

Written Specifications are part of this contract

Drawing Title
Elevator Operating Panels,
Elevator Signal Fixture,
Hoistway Entrance Elevations,
Cab Sections

Approved: Division Chief

Approved: Service Director

Project Title
PROVIDE HANDICAP ACCESS
BUILDING 10
VANJHCS LYONS CAMPUS
Lyons, NJ. 07939

Building Number: **10** | Checked: **MA** | Drawn: **DW**

Location: **Lyons, New Jersey**

Date: **4/5/2013**

Project No. **561A4-10-102**

DRAWING NO. **AE505**

Dwg.13 OF 24

Office of Facilities
DEPARTMENT OF VETERANS AFFAIRS

U.S. GOVERNMENT PRINTING OFFICE:1983-400-285