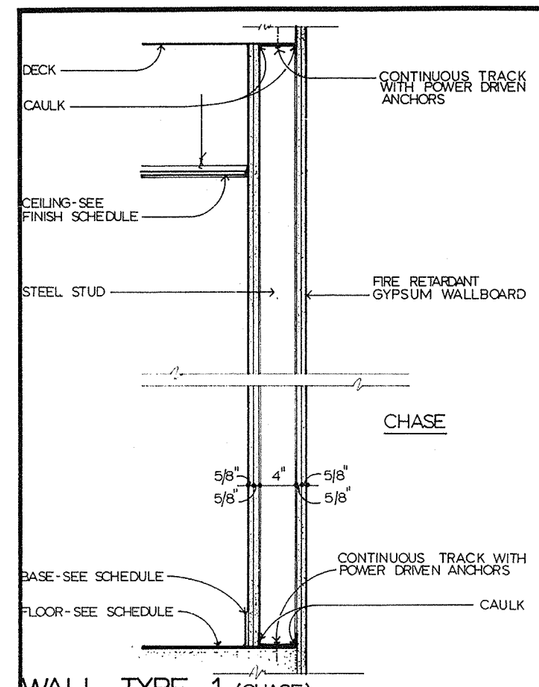

WALL TYPE - 1 (CHASE)

SCALE 1 1/2"=1'-0"

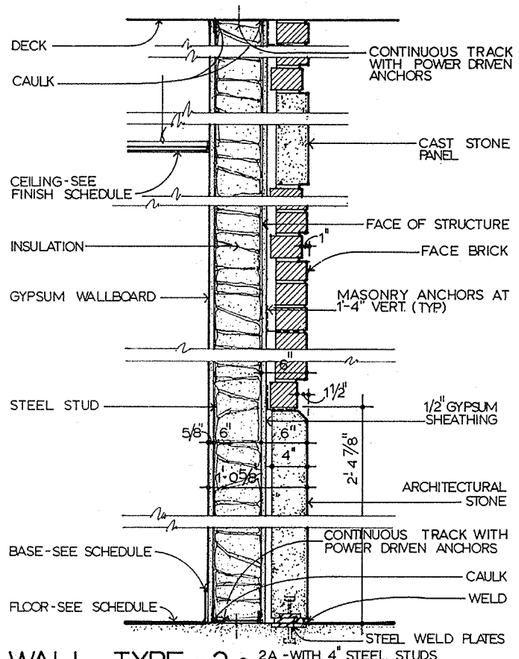

WALL TYPE - 2 & 2A -WITH 4" STEEL STUDS 2B -6" STEEL STUDS/NO ARCH. STONE

SCALE 1 1/2"=1'-0"

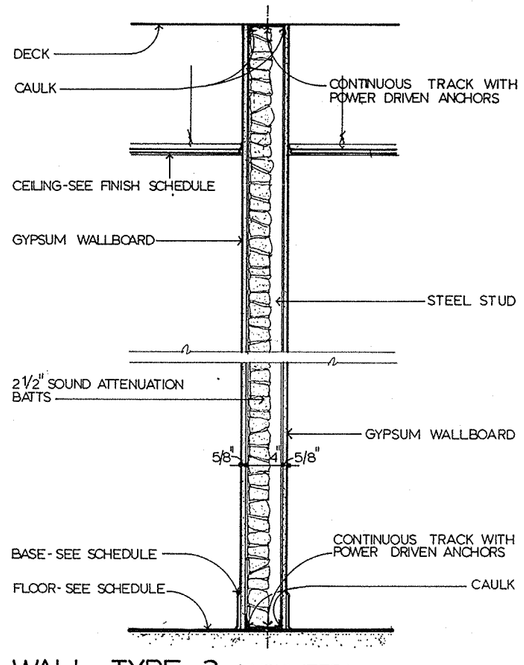

WALL TYPE - 3 (INSULATED)

SCALE 1 1/2"=1'-0"

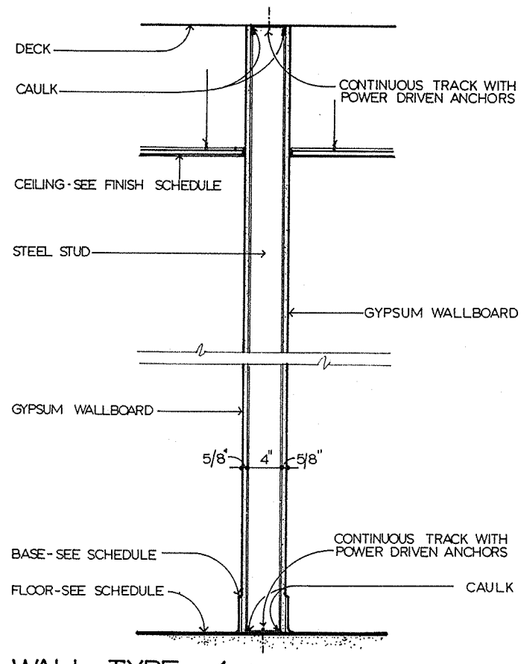

WALL TYPE - 4 (NON INSULATED)

SCALE 1 1/2"=1'-0"

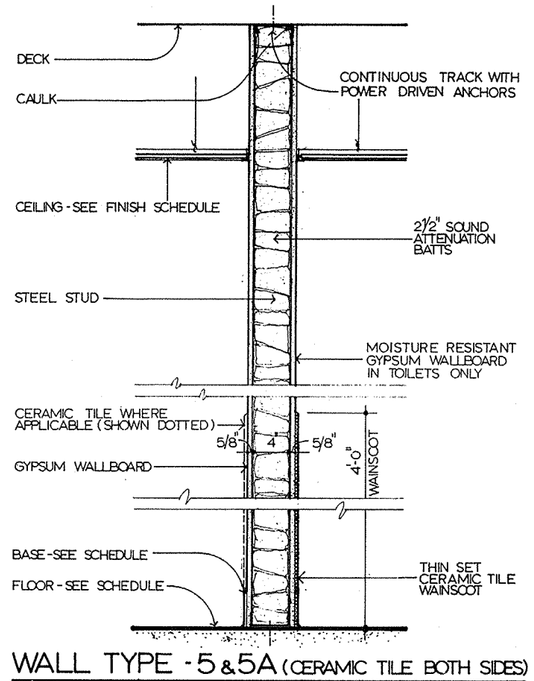

WALL TYPE - 5 & 5A (CERAMIC TILE BOTH SIDES)

SCALE 1 1/2"=1'-0"

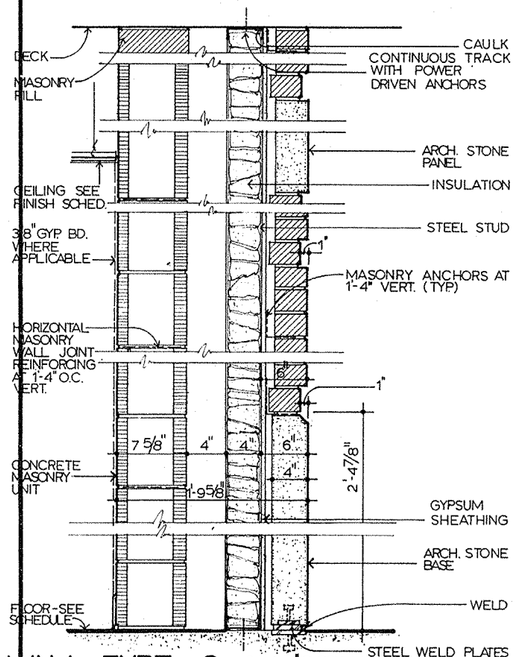

WALL TYPE - 6 & 6A-3/8" GYPSUM WALLBOARD 6B-NO C.M.U. 6C-NO C.M.U./NO ARCH. STONE BASE 6D-NO ARCH. STONE BASE

SCALE 1 1/2"=1'-0"

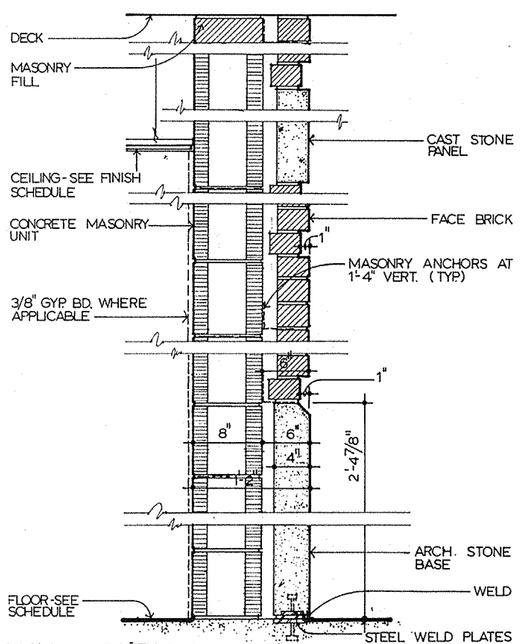

WALL TYPE-7 & 7A-3/8" GYP BD. GLUED & NAILED TO C.M.U. 7B-3/8 GYP BD./NO ARCH. STONE BASE 7C-NO ARCH. STONE BASE

SCALE 1 1/2" 1'-0"

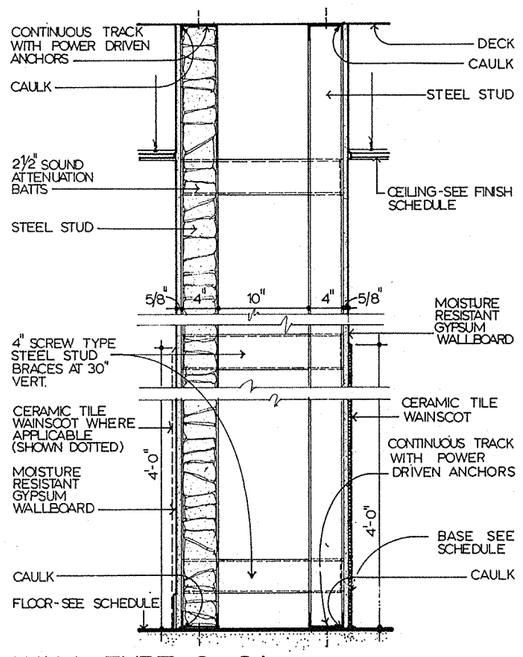

WALL TYPE - 8 & 8A (CER. TILE BOTH SIDES)

SCALE 1 1/2"=1'-0"

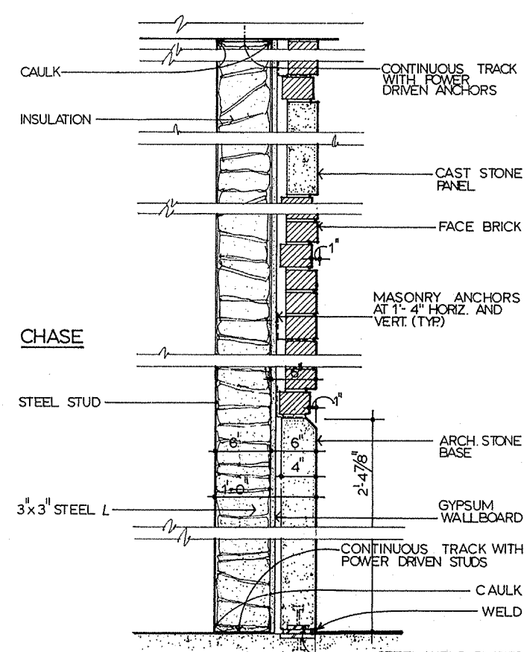

WALL TYPE - 9 & 9A

SCALE 1 1/2"=1'-0"

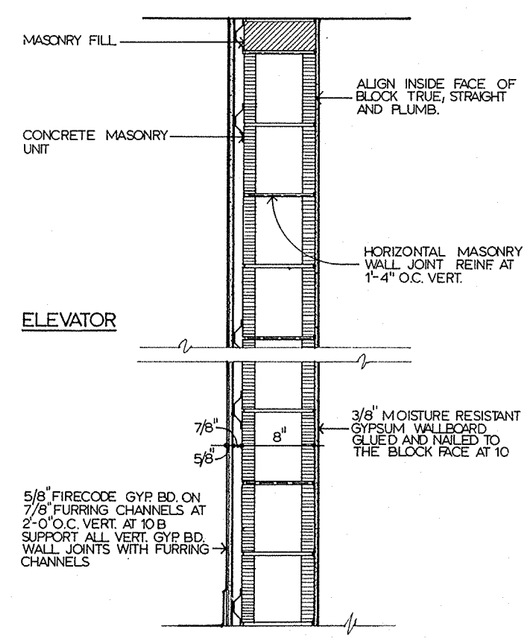

WALL TYPE - 10/10A (NO GYP. BD.)/10B

SCALE 1 1/2"=1-0

Fully Sprinklered

Revisions	Date

2WR
Watson Watson Rutland / Architects Inc.
166 Commerce Street
P.O. Box 4834
Montgomery, Alabama 36104
205)263-6401

STATE OF ALABAMA — WATSON 901 WATSON 1424 RUTLAND 2149 — REGISTERED ARCHITECTS

Drawing Title: Interior Partition Types

Approved: Area Project Manger

Project Title: Relocate Regional Office to Department Owned Grounds

Building Number: 42

Location: VMAC Montgomery, Al.

Checked | Drawn

Date: 27 JANUARY 92

Project No. 322-002

DRAWING NO. 42-10

Dwg. 34 Of 134

Office of Facilities — Department of Veterans Affairs

VA FORM 08-6231A, JAN 1990

G.P.O. 1991:0-281-467