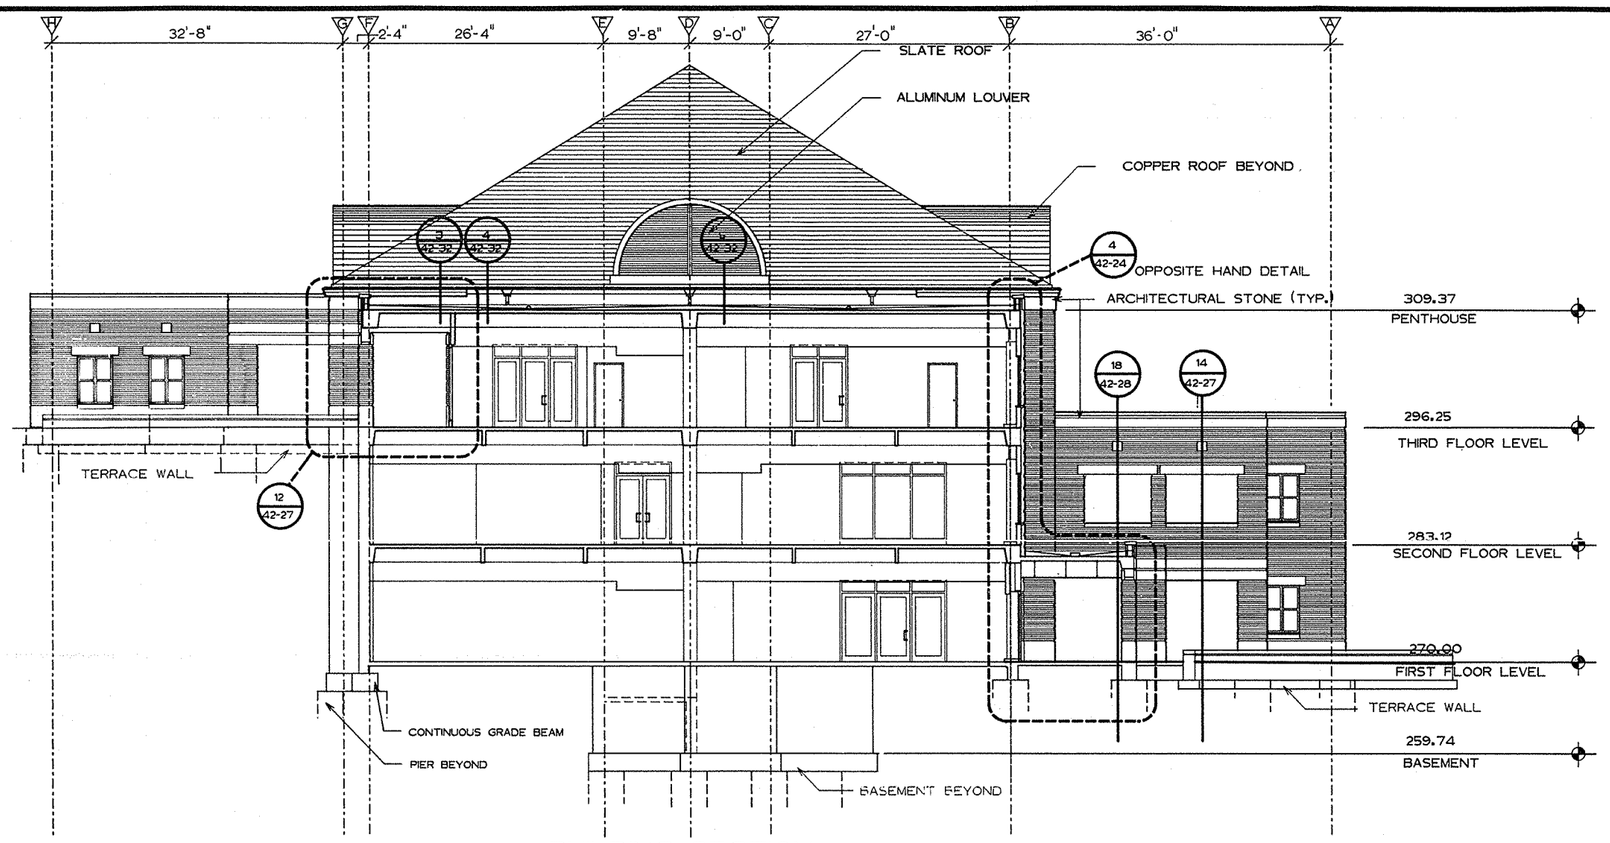

1 42-21 BUILDING SECTION

ONE EIGHTH INCH EQUALS ONE FOOT

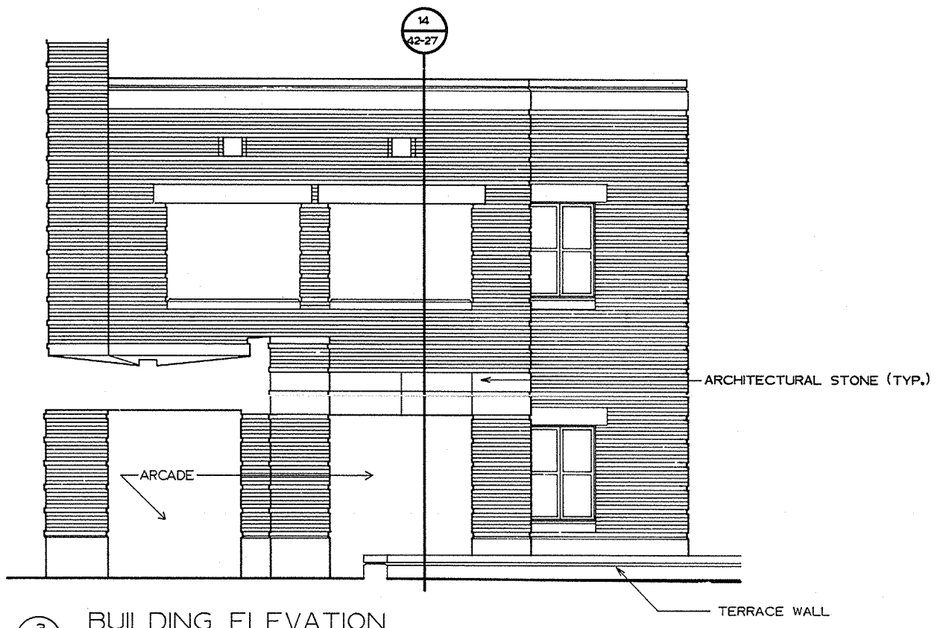

3 42-21 BUILDING ELEVATION

ONE QUARTER INCH EQUALS ONE FOOT

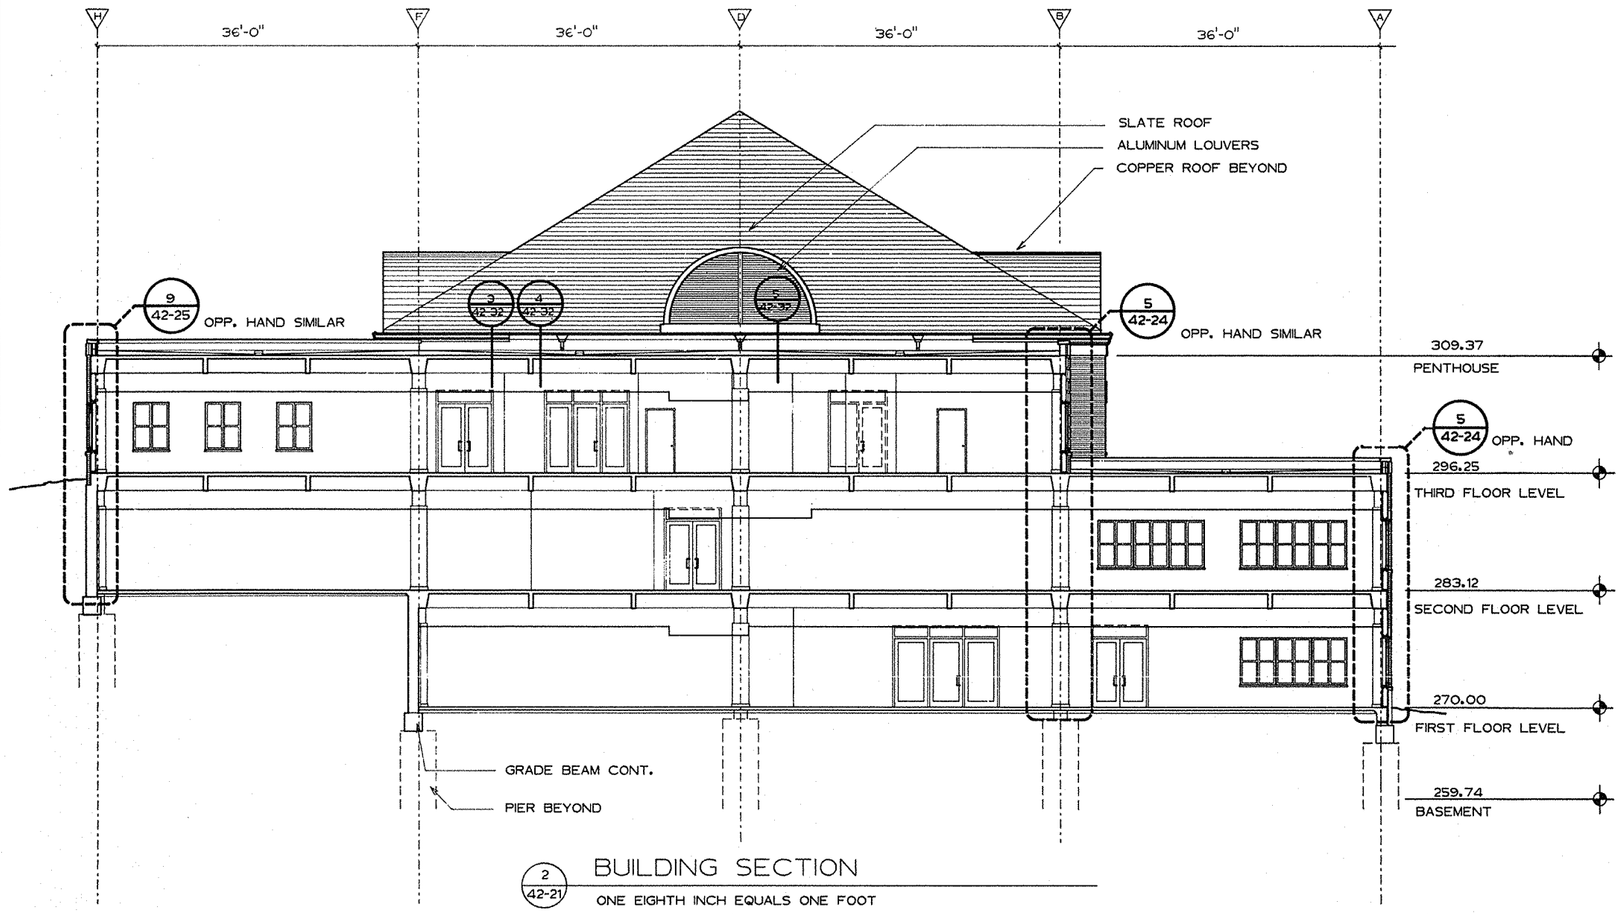

2 42-21 BUILDING SECTION

ONE EIGHTH INCH EQUALS ONE FOOT

Fully Sprinklered

Revisions / Date	

2WR

Watson Watson Rutland / Architects Inc.

166 Commerce Street
P.O. Box 4834
Montgomery, Alabama 36104
205)263-6401

STATE OF ALABAMA — WATSON — WATSON — RUTLAND — REGISTERED ARCHITECTS

Drawing Title	Building Sections
Project Title	Relocate Regional Office to Department Owned Grounds
Date	27 JANUARY 92
Project No.	322-002
Approved: Area Project Manger	
Building Number	42
Checked	
Drawn	
Location	VMAC Montgomery,Al.
DRAWING NO.	42-21
Dwg. 45 Of 134	

Office of Facilities — Department of Veterans Affairs

VA FORM 08-6231A, JAN 1990

☆ U.S. GOVERNMENT PRINTING OFFICE: 1984-440-467