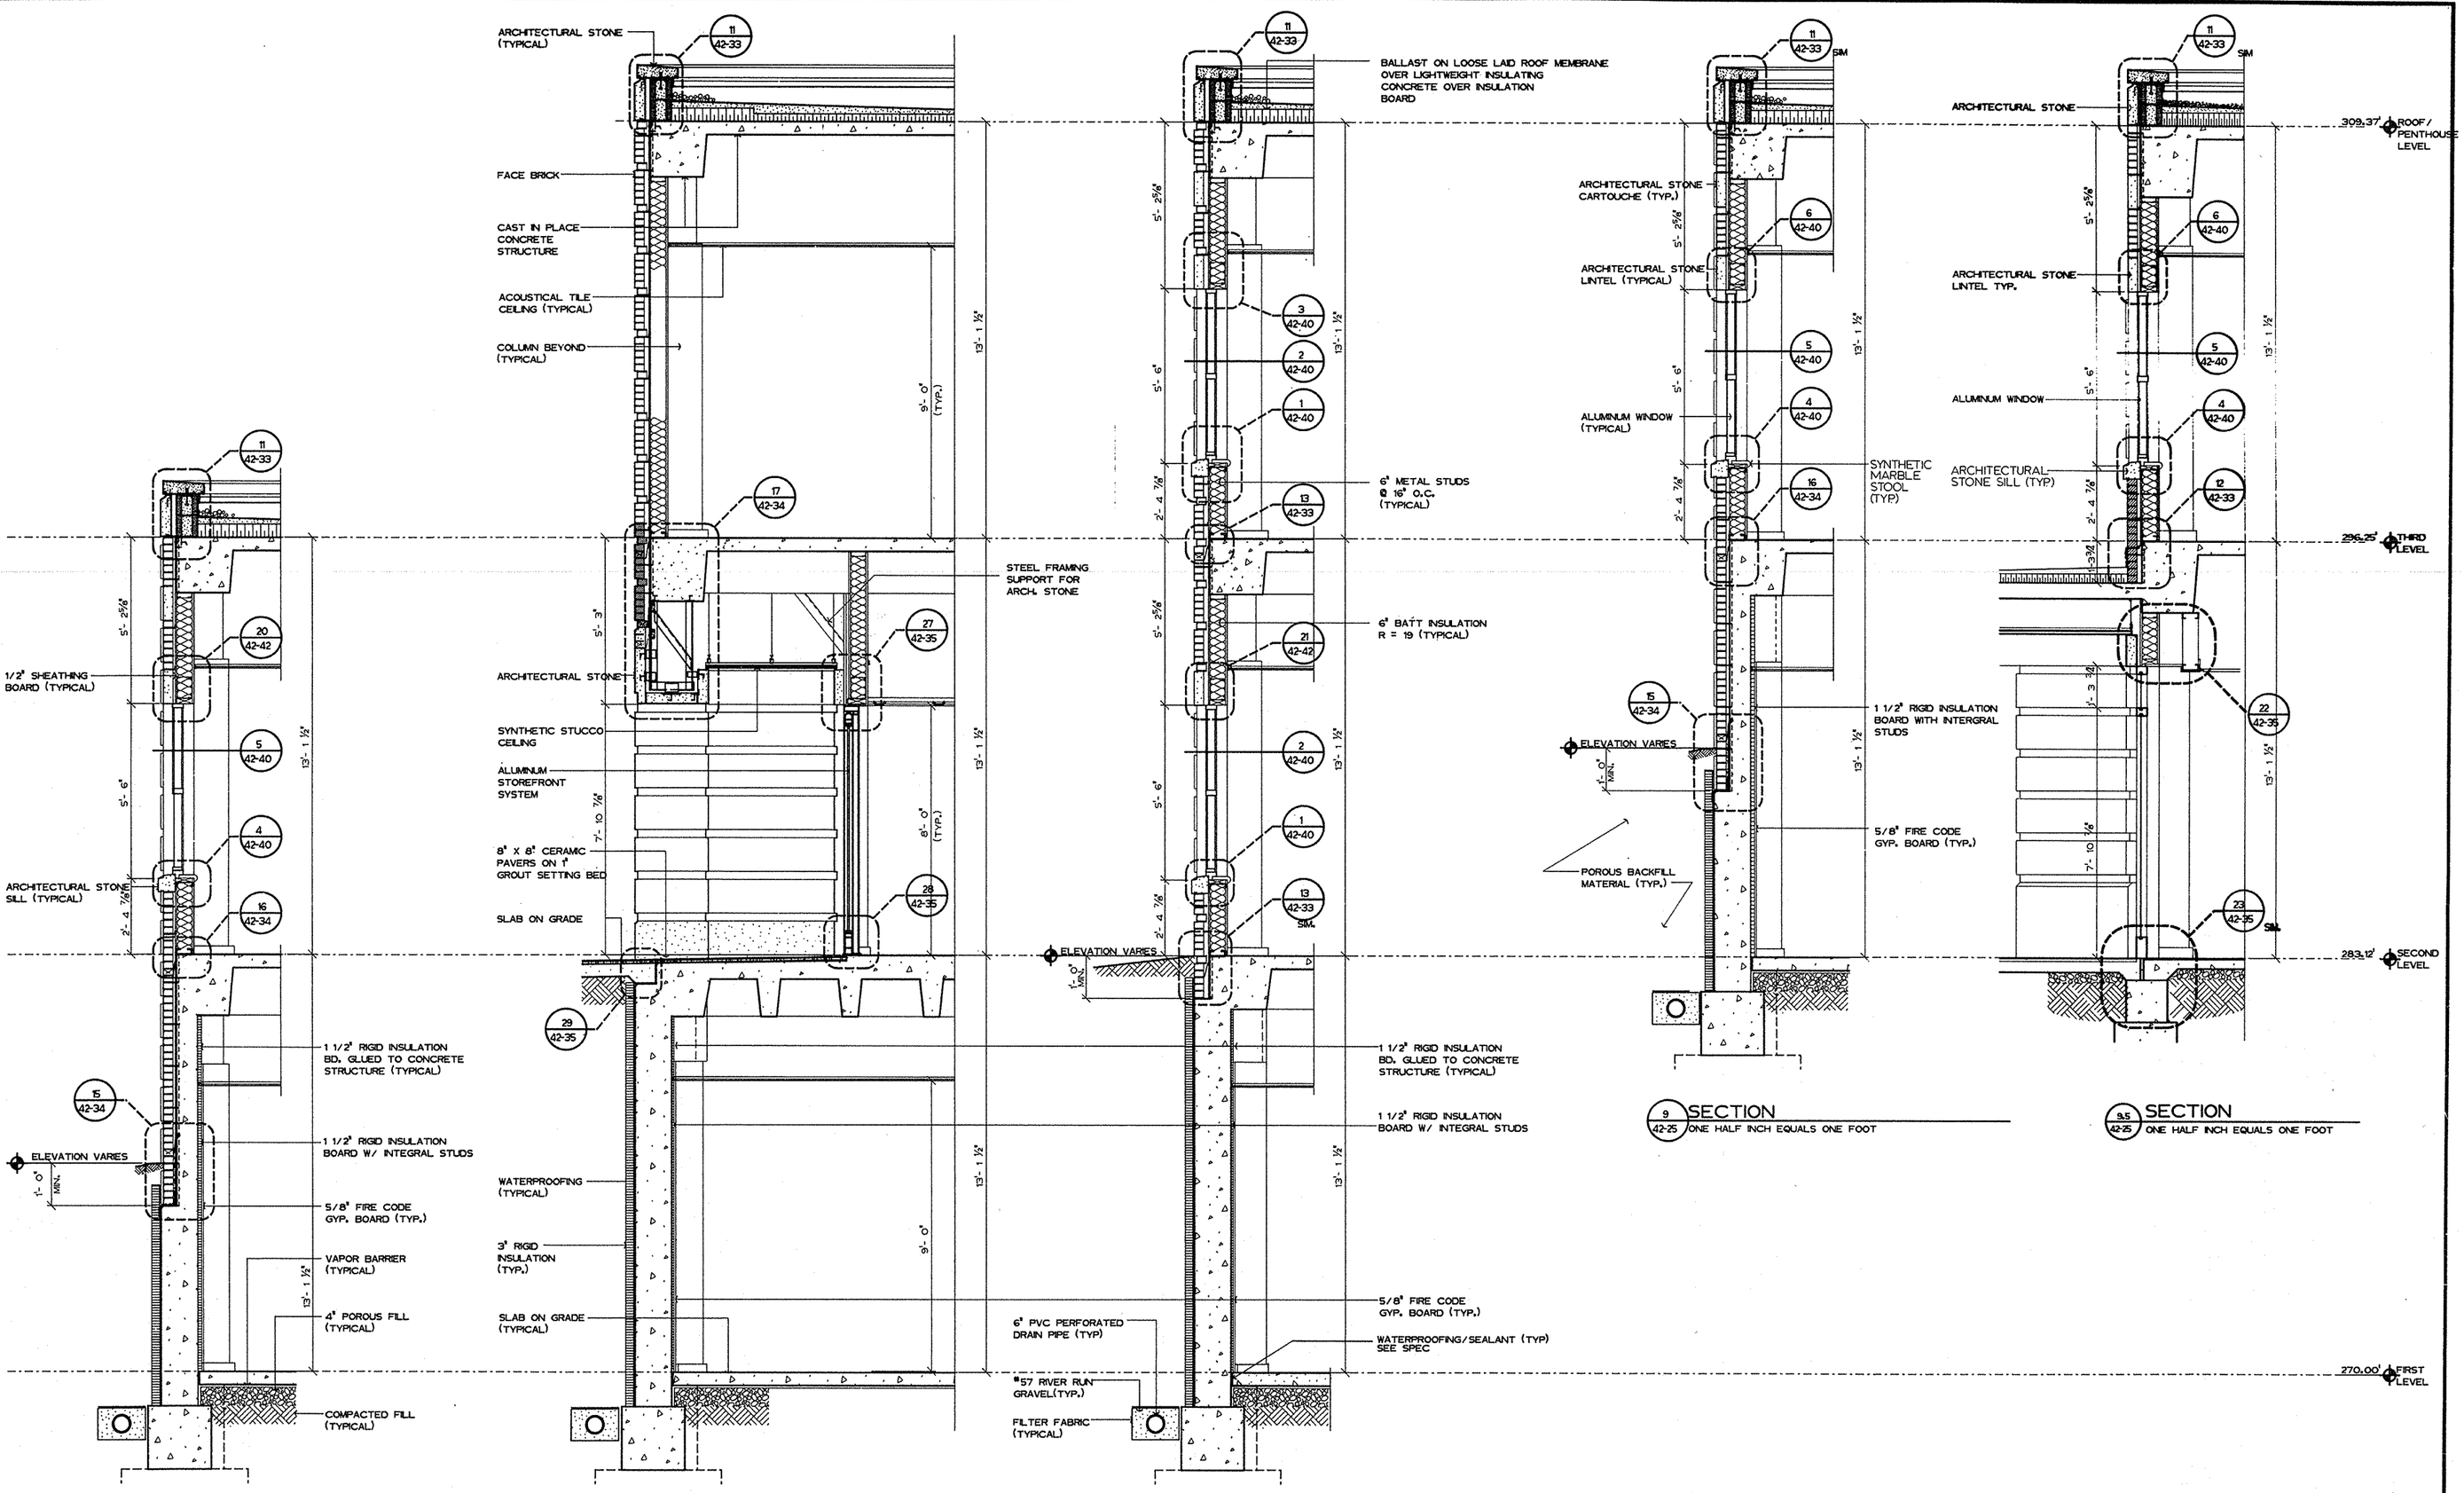

6 42-25 SECTION ONE HALF INCH EQUALS ONE FOOT

7 42-25 SECTION ONE HALF INCH EQUALS ONE FOOT

8 42-25 SECTION ONE HALF INCH EQUALS ONE FOOT

9 42-25 SECTION ONE HALF INCH EQUALS ONE FOOT

9.5 42-25 SECTION ONE HALF INCH EQUALS ONE FOOT

Fully Sprinklered

Revisions	Date

2WR

Watson Watson Rutland / Architects Inc.

166 Commerce Street
P.O. Box 4834
Montgomery, Alabama 36104
205)263-6401

STATE OF ALABAMA WATSON 503 WATSON 1828 RUTLAND 2149 REGISTERED ARCHITECTS

Drawing Title: Wall Sections

Approved: Area Project Manger

Project Title: Relocate Regional Office to Department Owned Grounds

Building Number: 42 | Checked | Drawn

Location: VMAC Montgomery,Al.

Date: 27 JANUARY 92

Project No. 322-002

DRAWING NO. 42-25

Dwg. 49 Of 134

Office of Facilities

Department of Veterans Affairs

VA FORM 08-6231A, JAN 1990