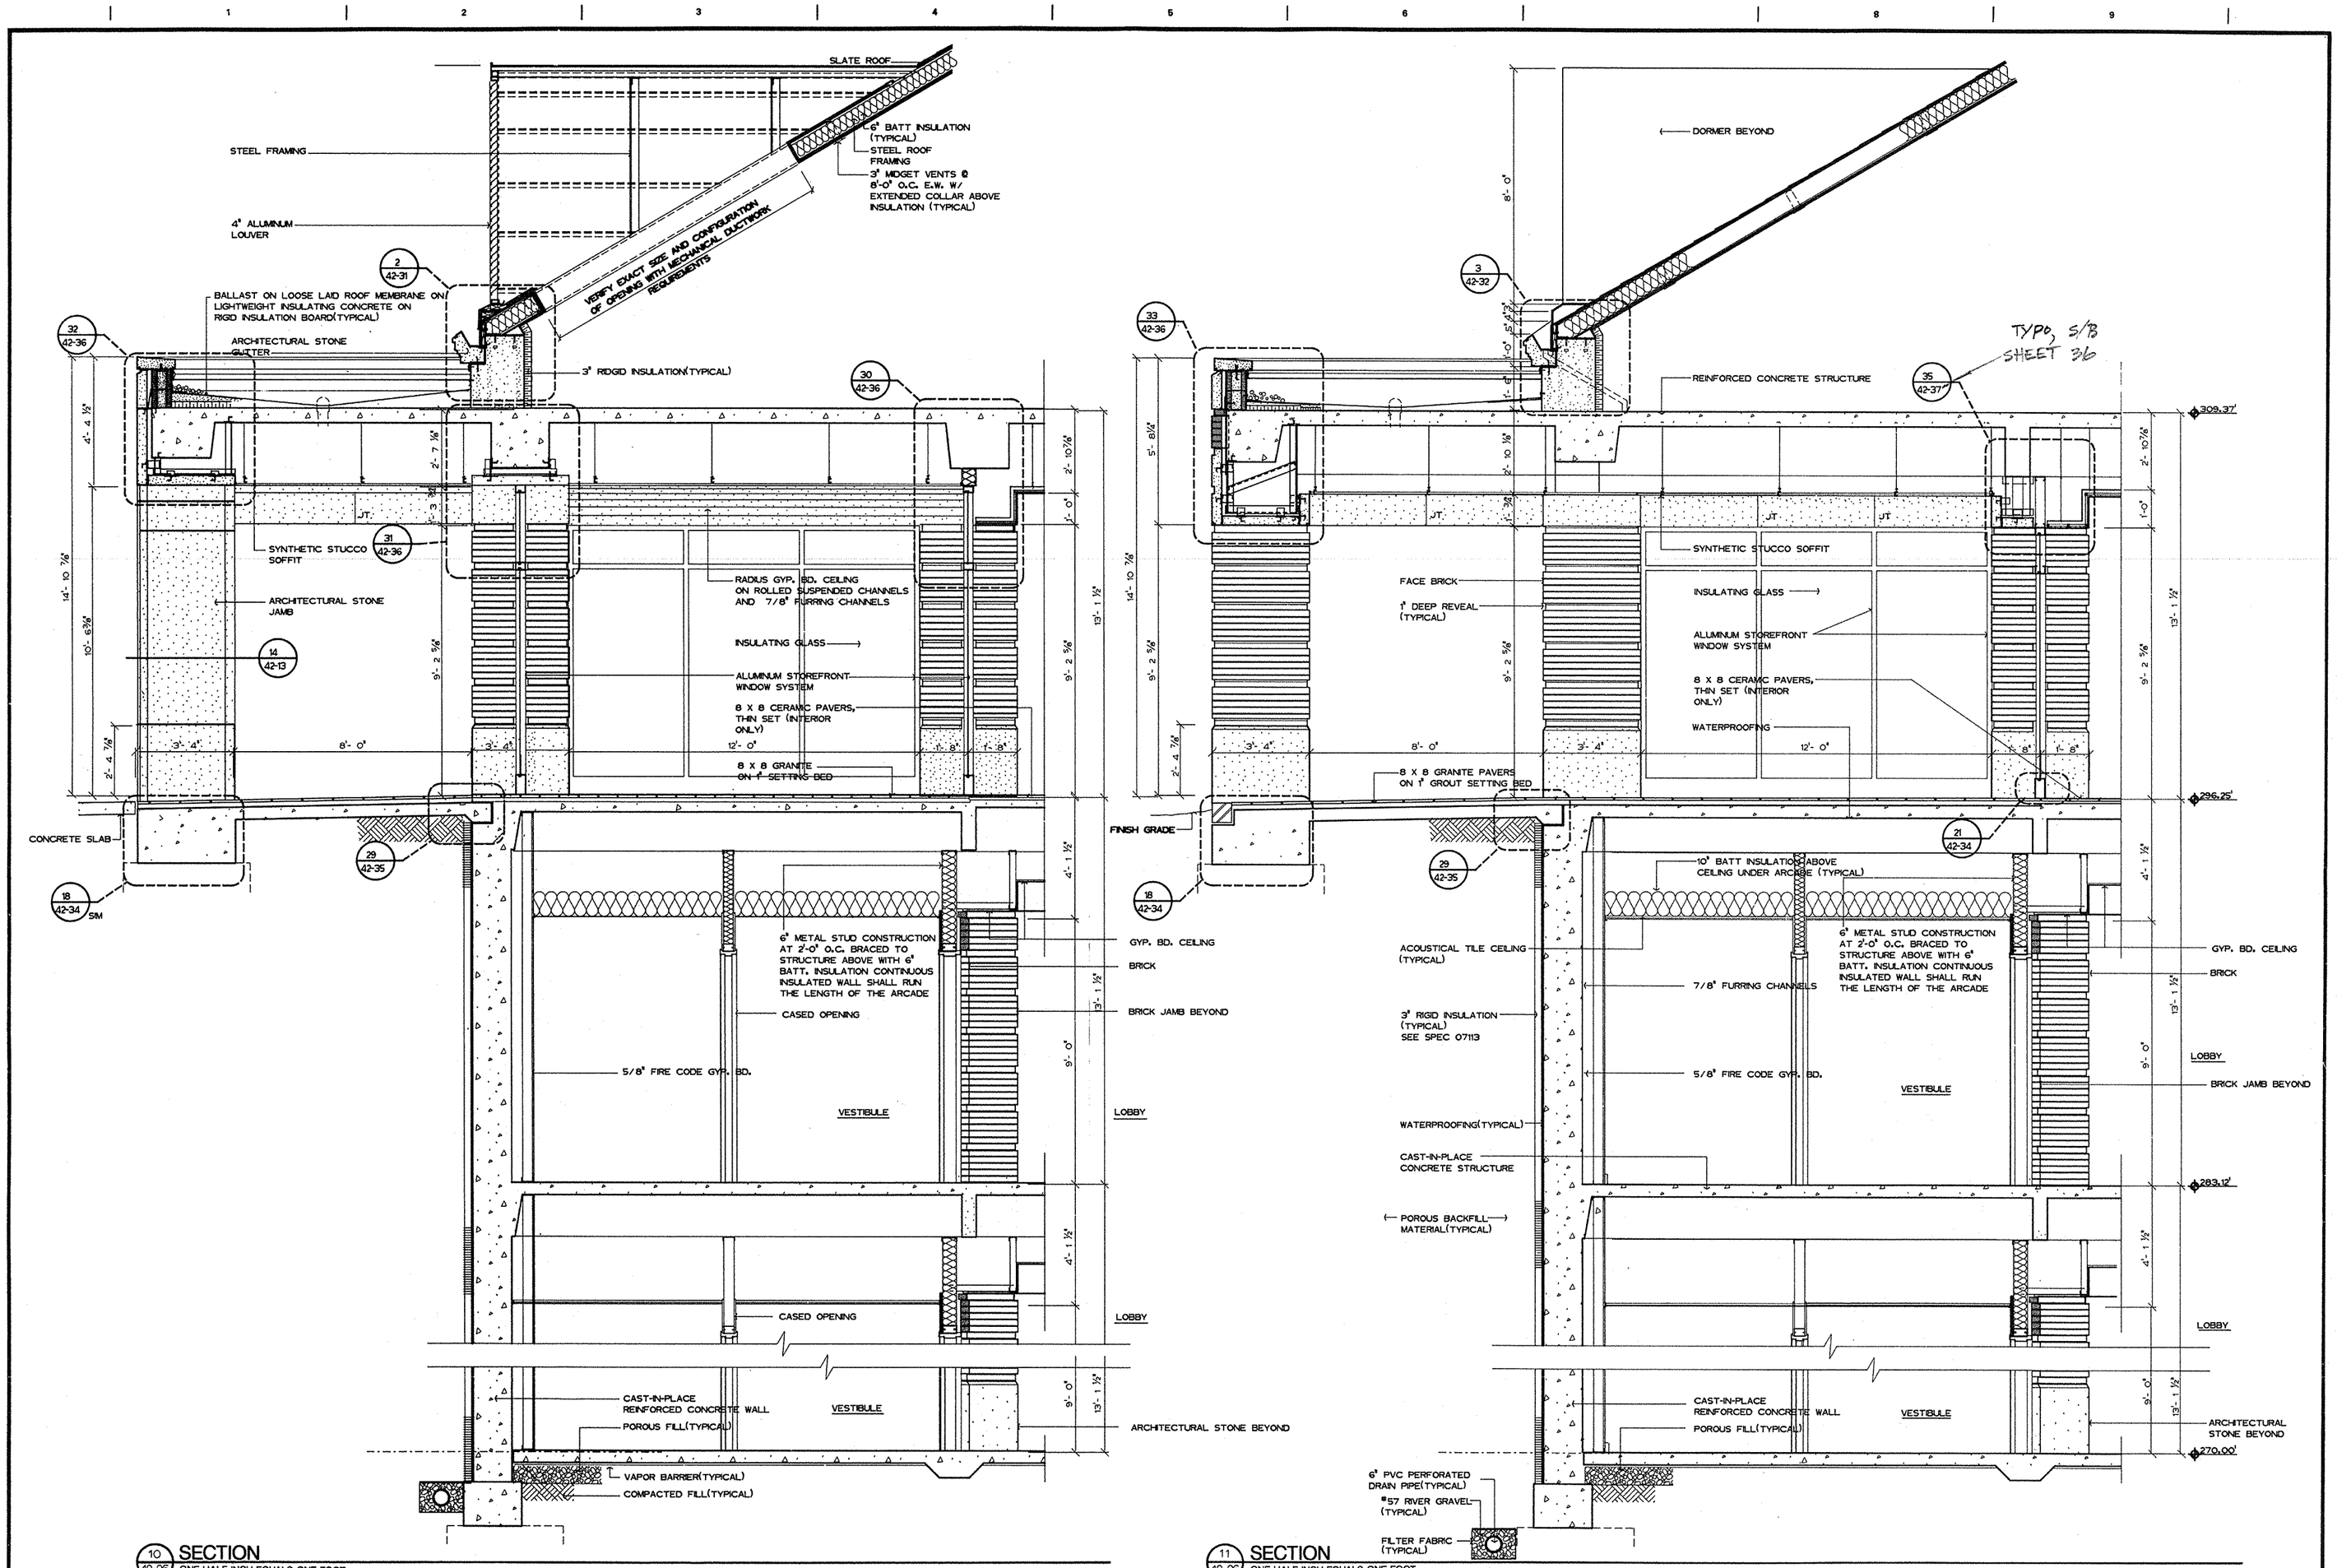

10 / 42-26 **SECTION**
ONE HALF INCH EQUALS ONE FOOT

11 / 42-26 **SECTION**
ONE HALF INCH EQUALS ONE FOOT

Fully Sprinklered

Revisions	Date

2WR
Watson Watson Rutland / Architects Inc.
166 Commerce Street
P.O. Box 4834
Montgomery, Alabama 36104
205)263-6401

STATE OF ALABAMA — WATSON 503 — WATSON 1621 — RUTLAND 2149 — REGISTERED ARCHITECTS

Drawing Title: Wall Sections

Approved: Area Project Manger

Project Title: Relocate Regional Office to Department Owned Grounds

Building Number: 42

Checked

Drawn

Location: VMAC Montgomery,Al.

Date: 27 JANUARY 92

Project No. 322-002

DRAWING NO. 42-26

Dwg. 50 of 134

Office of Facilities

Department of Veterans Affairs

VA FORM 08-6231A, JAN 1990

G.P.O. 1991:(7)(8)(1) PRINTING OFFICE: 1994-440-467