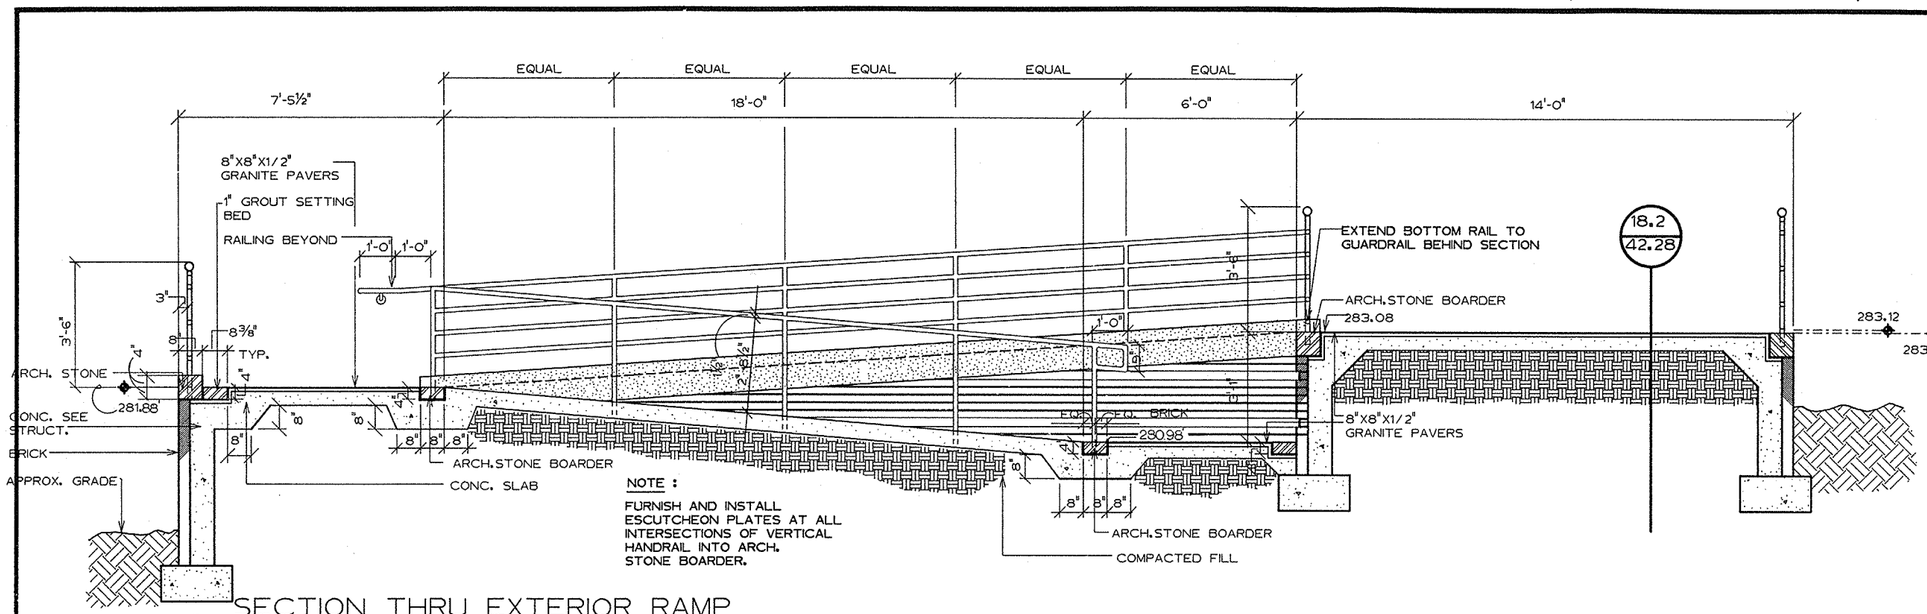

SECTION THRU EXTERIOR RAMP AT SOUTH ENTRANCE

18.1 / 42-28 ONE HALF INCH EQUALS ONE FOOT

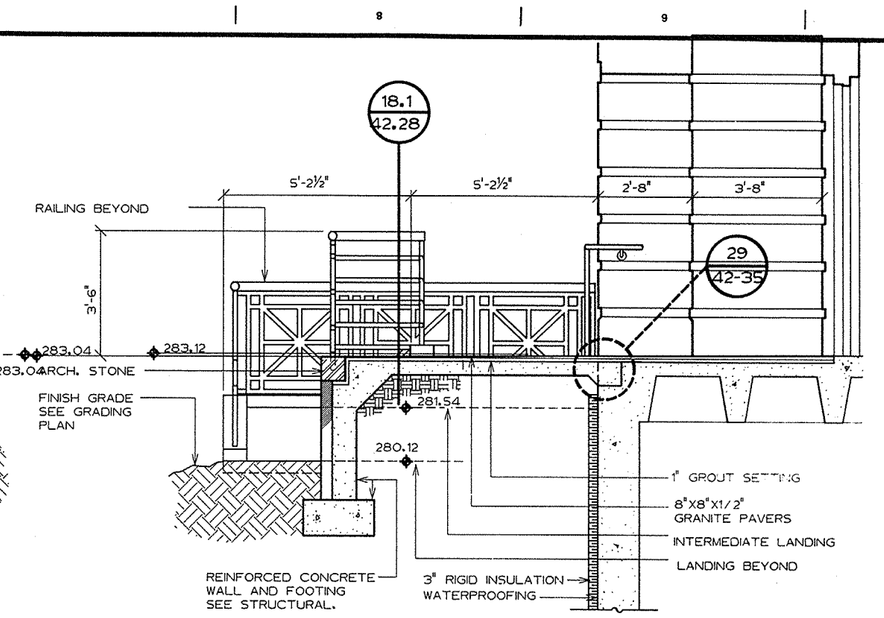

CROSS SECTION THRU EXT. RAMP AT SOUTH ENTRANCE

18.2 / 42-28 ONE HALF INCH EQUALS ONE FOOT

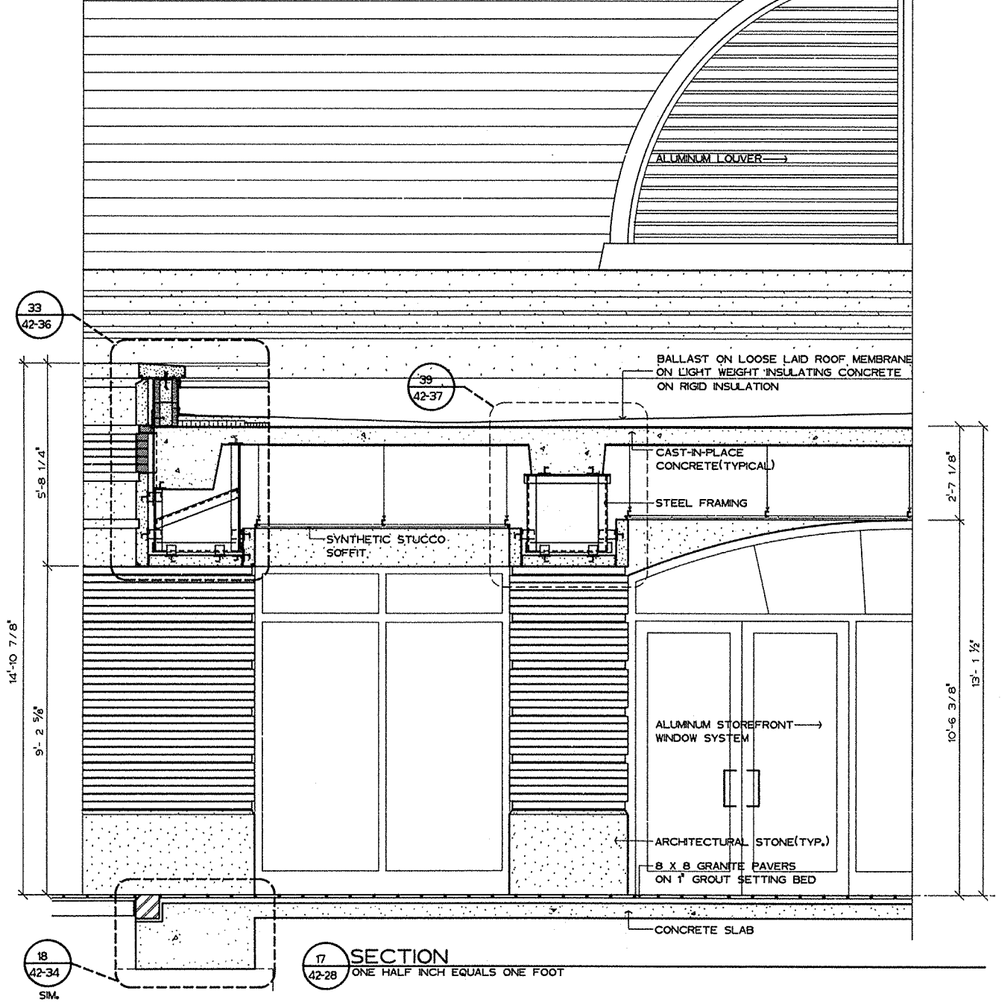

17 / 42-28 SECTION
ONE HALF INCH EQUALS ONE FOOT

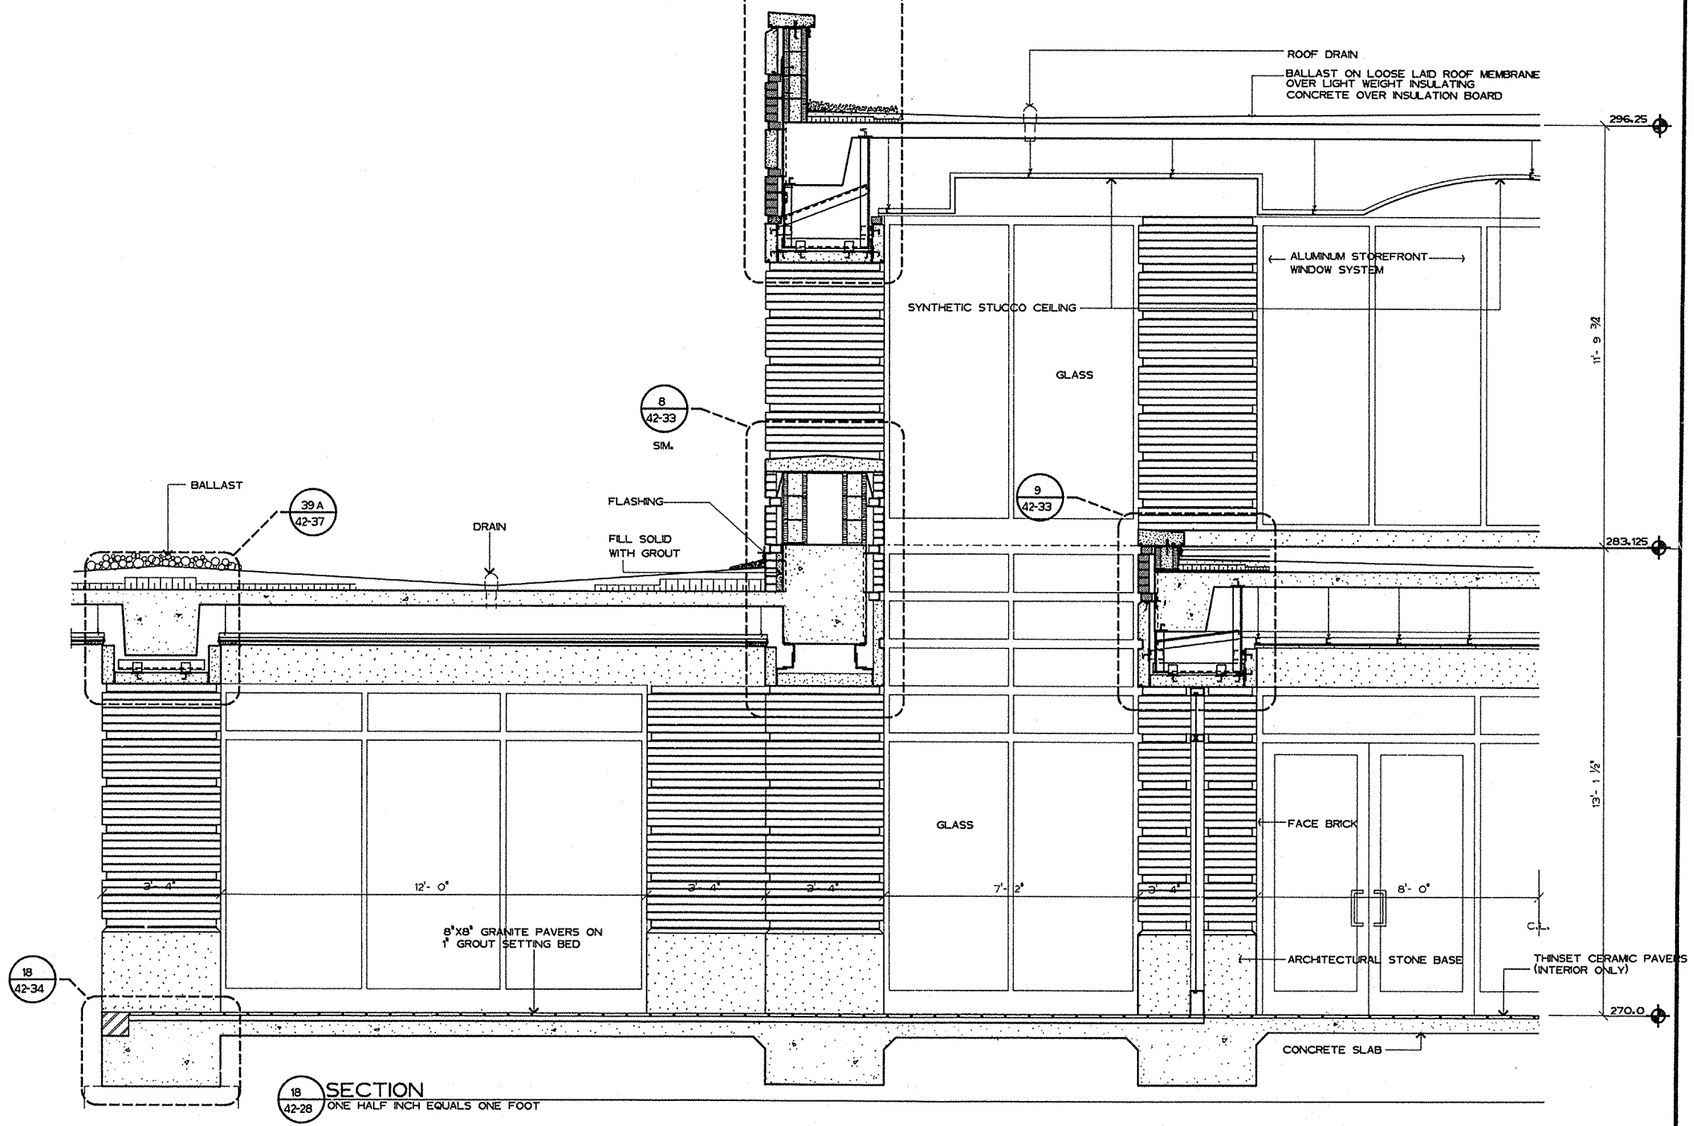

18 / 42-28 SECTION
ONE HALF INCH EQUALS ONE FOOT

Fully Sprinklered

Revisions	Date

2WR
Watson Watson Rutland / Architects Inc.
166 Commerce Street
P.O. Box 4834
Montgomery, Alabama 36104
205)263-6401

STATE OF ALABAMA — WATSON 503 WATSON 1628 RUTLAND 2149 — REGISTERED ARCHITECTS

Drawing Title: Section/Elevations

Project Title: Relocate Regional Office to Department Owned Grounds

Date: 27 JANUARY 92

Project No.: 322-002

Approved: Area Project Manger

Building Number: 42

Checked:

Drawn:

Location: VMAC Montgomery, Al.

DRAWING NO.: 42-28

Dwg. 52 of 134

Office of Facilities — Department of Veterans Affairs

VA FORM 08-6231A, JAN 1990

O U.S. GOVERNMENT PRINTING OFFICE: 1984-442-467