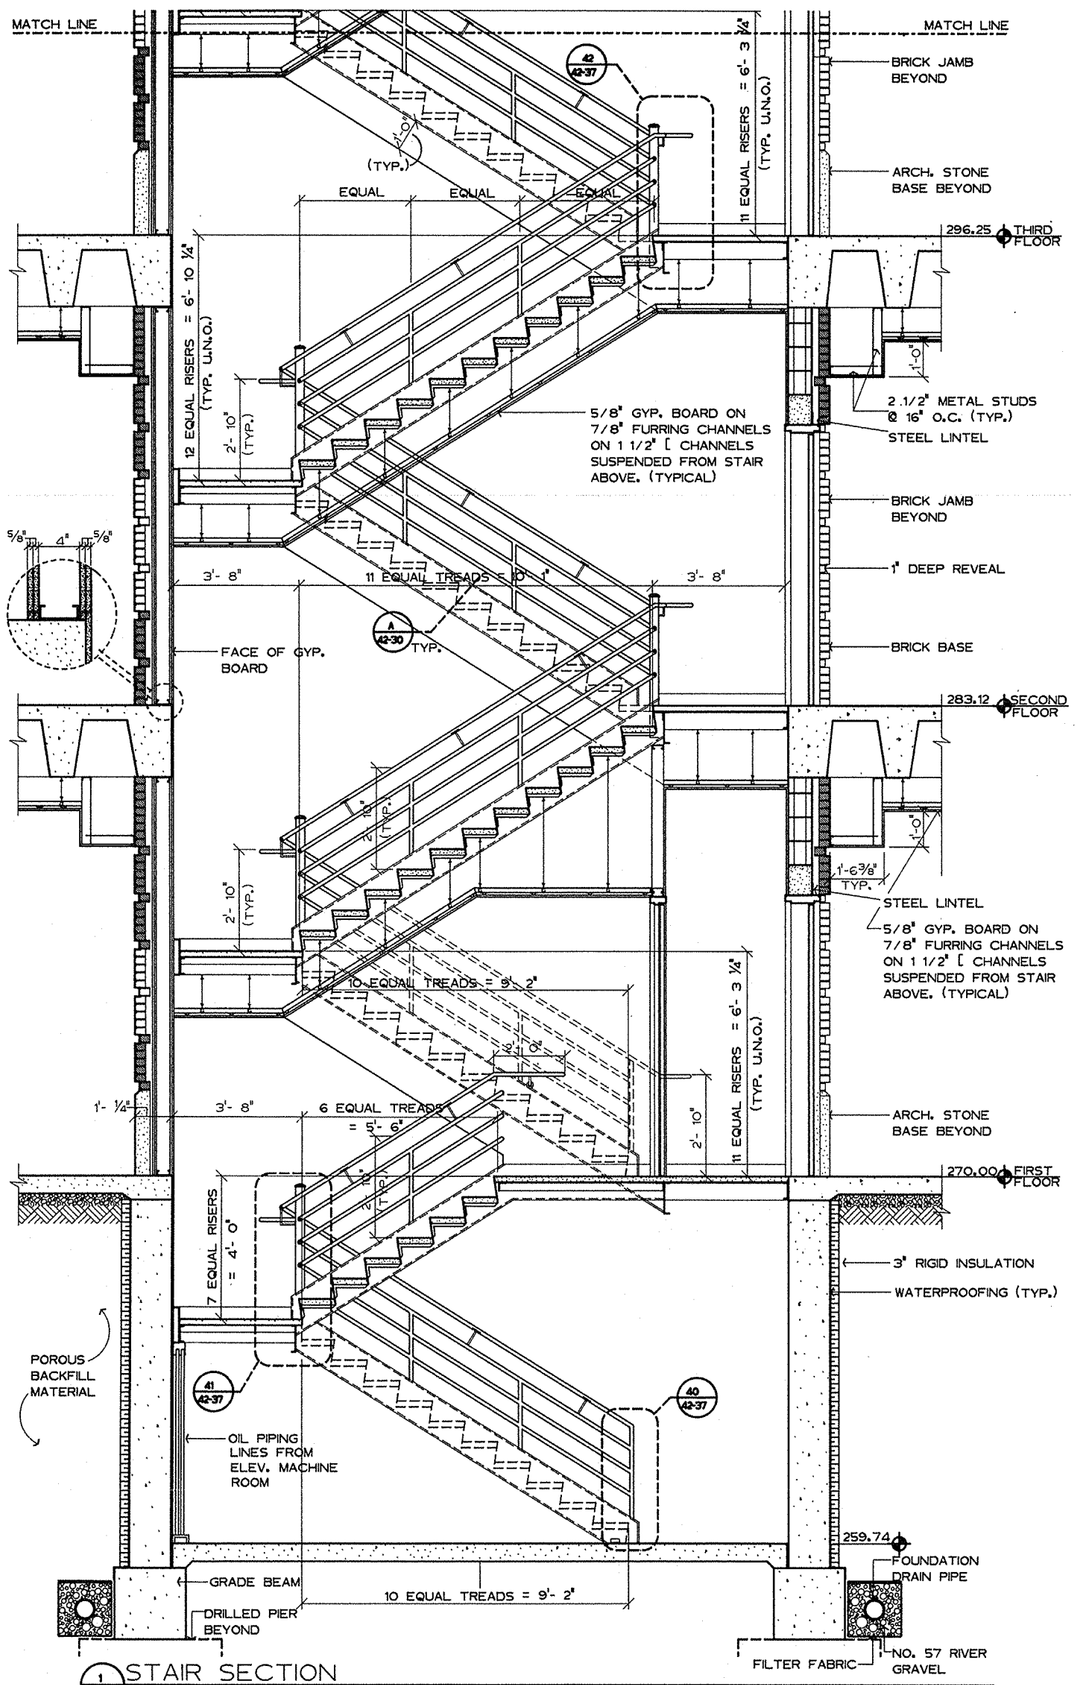

1 / 42-30 STAIR SECTION
ONE HALF INCH EQUALS ONE FOOT

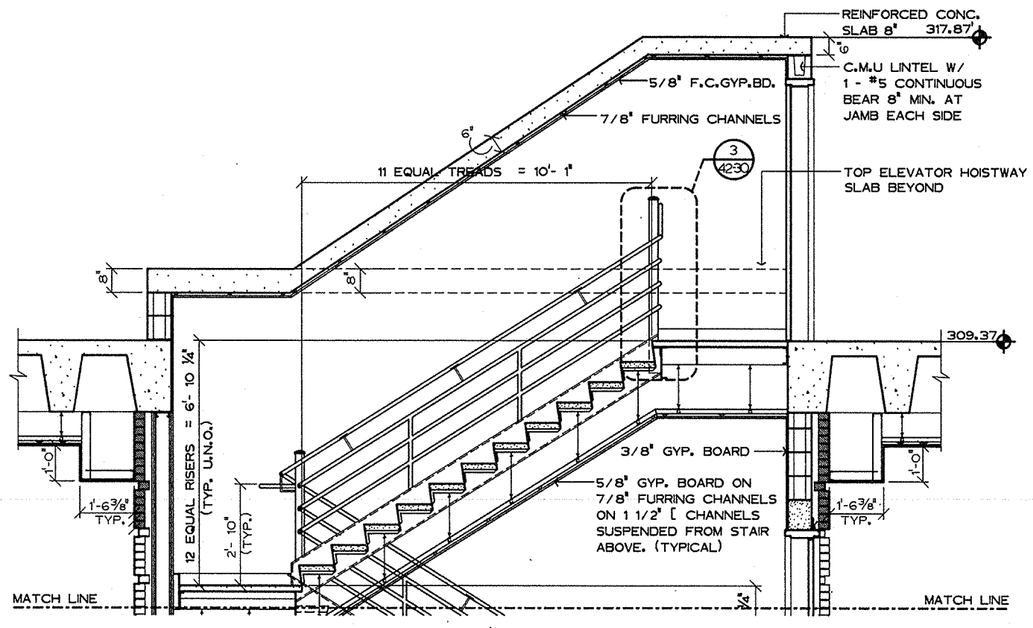

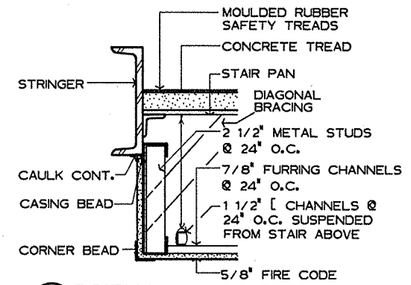

A / 42-30 DETAIL
ONE AND ONE HALF INCH EQUALS ONE FOOT

STAIR SHAFT NOTES
1. ALL GYPSUM WALL BOARD ON C.M.U. WALLS (EAST, SOUTH, WEST) SHALL BE 3/8" THICK AND GLUED AND NAILED TO WALL SURFACE.
2. ALIGN INTERIOR STAIRWELL FACE PLUMB, STRAIGHT & TRUE AND TOOL JOINTS FLUSH ON C.M.U. WALL TO RECEIVE 3/8" GYPSUM BOARD.
3. NORTH WALL SHALL BE CONSTRUCTED OF 2 LAYERS OF 5/8" GYP. BRD. EACH SIDE OF A 4" METAL STUD. (2 HR. CONSTRUCTION)

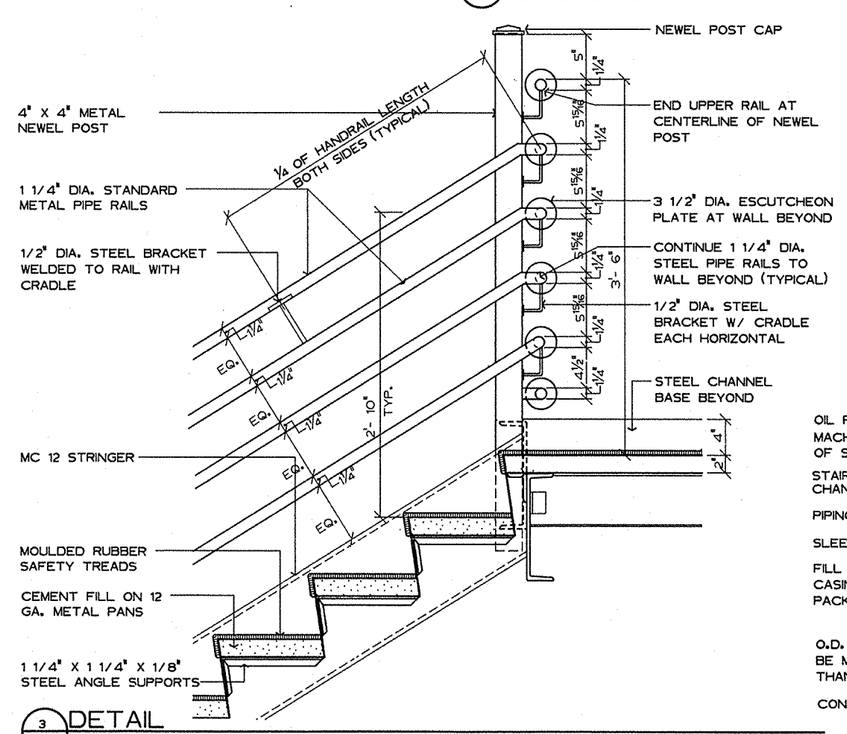

3 / 42-30 DETAIL
ONE AND ONE HALF INCH EQUALS ONE FOOT

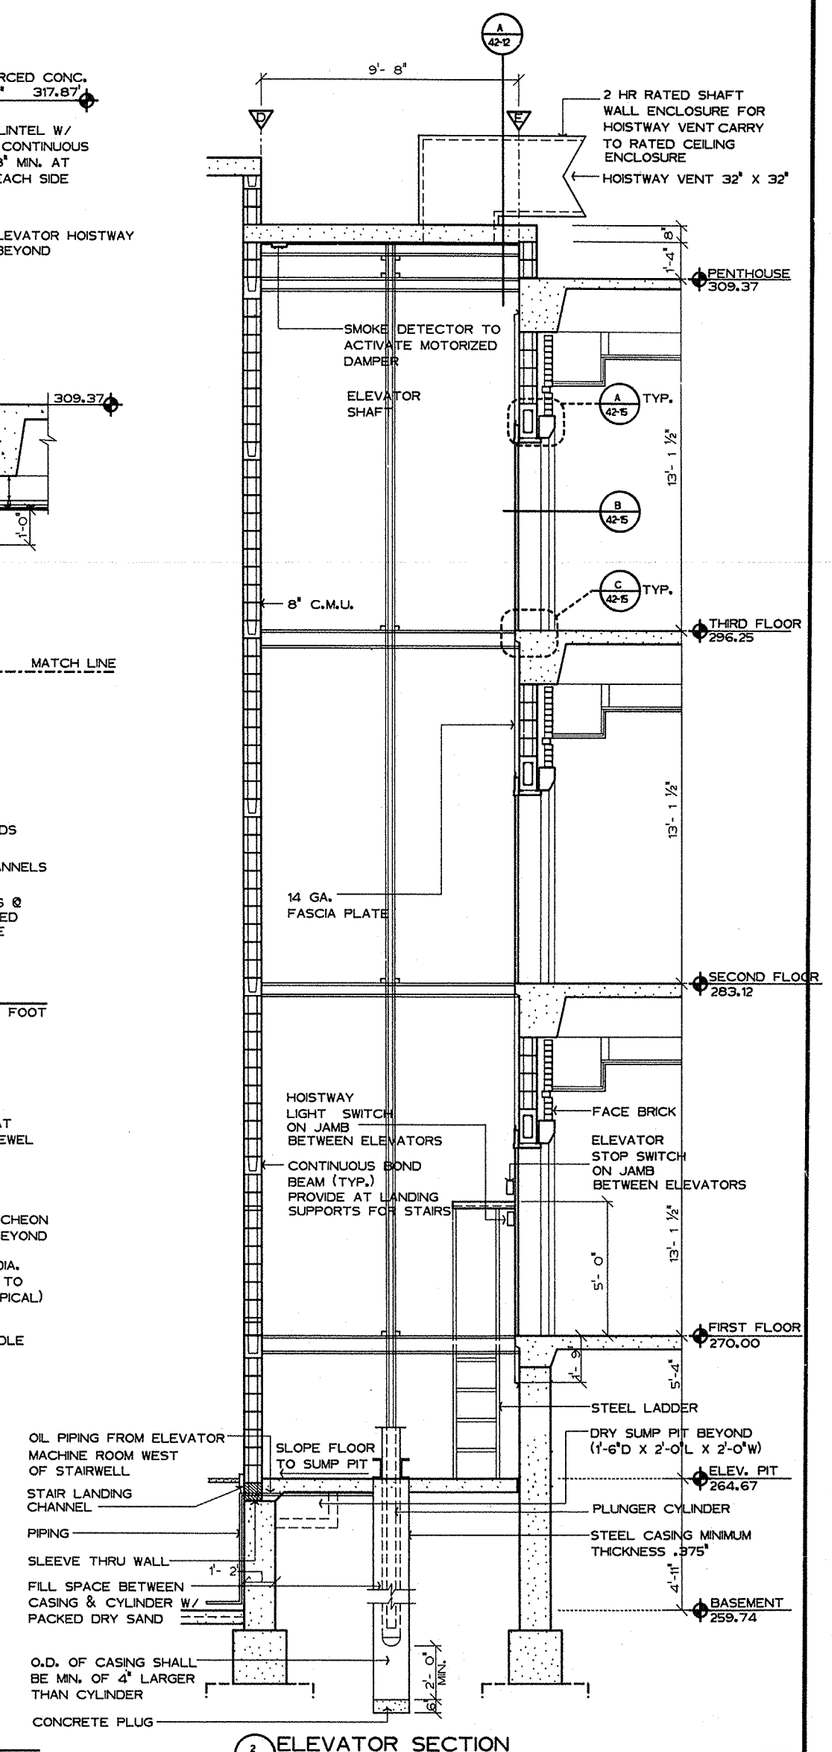

2 / 42-30 ELEVATOR SECTION
THREE EIGHTHS INCH EQUALS ONE FOOT

Fully Sprinklered

Revisions | Date

2WR
Watson Watson Rutland / Architects Inc.
166 Commerce Street
P.O. Box 4834
Montgomery, Alabama 36104
205)263-6401

STATE OF ALABAMA — WATSON SON WATSON WRH RUTLAND 2149 — REGISTERED ARCHITECTS

Drawing Title: Stair and Elevator Section/Details

Approved: Area Project Manger

Project Title: Relocate Regional Office to Department Owned Grounds

Building Number: 42 | Checked | Drawn

Location: VMAC Montgomery, Al.

Date: 27 JANUARY 92

Project No. 322-002

DRAWING NO. 42-30

Dwg 54 of 134

Office of Facilities — Department of Veterans Affairs

VA FORM 08-6231A, JAN 1990

U.S. GOVERNMENT PRINTING OFFICE: 1994-440-467