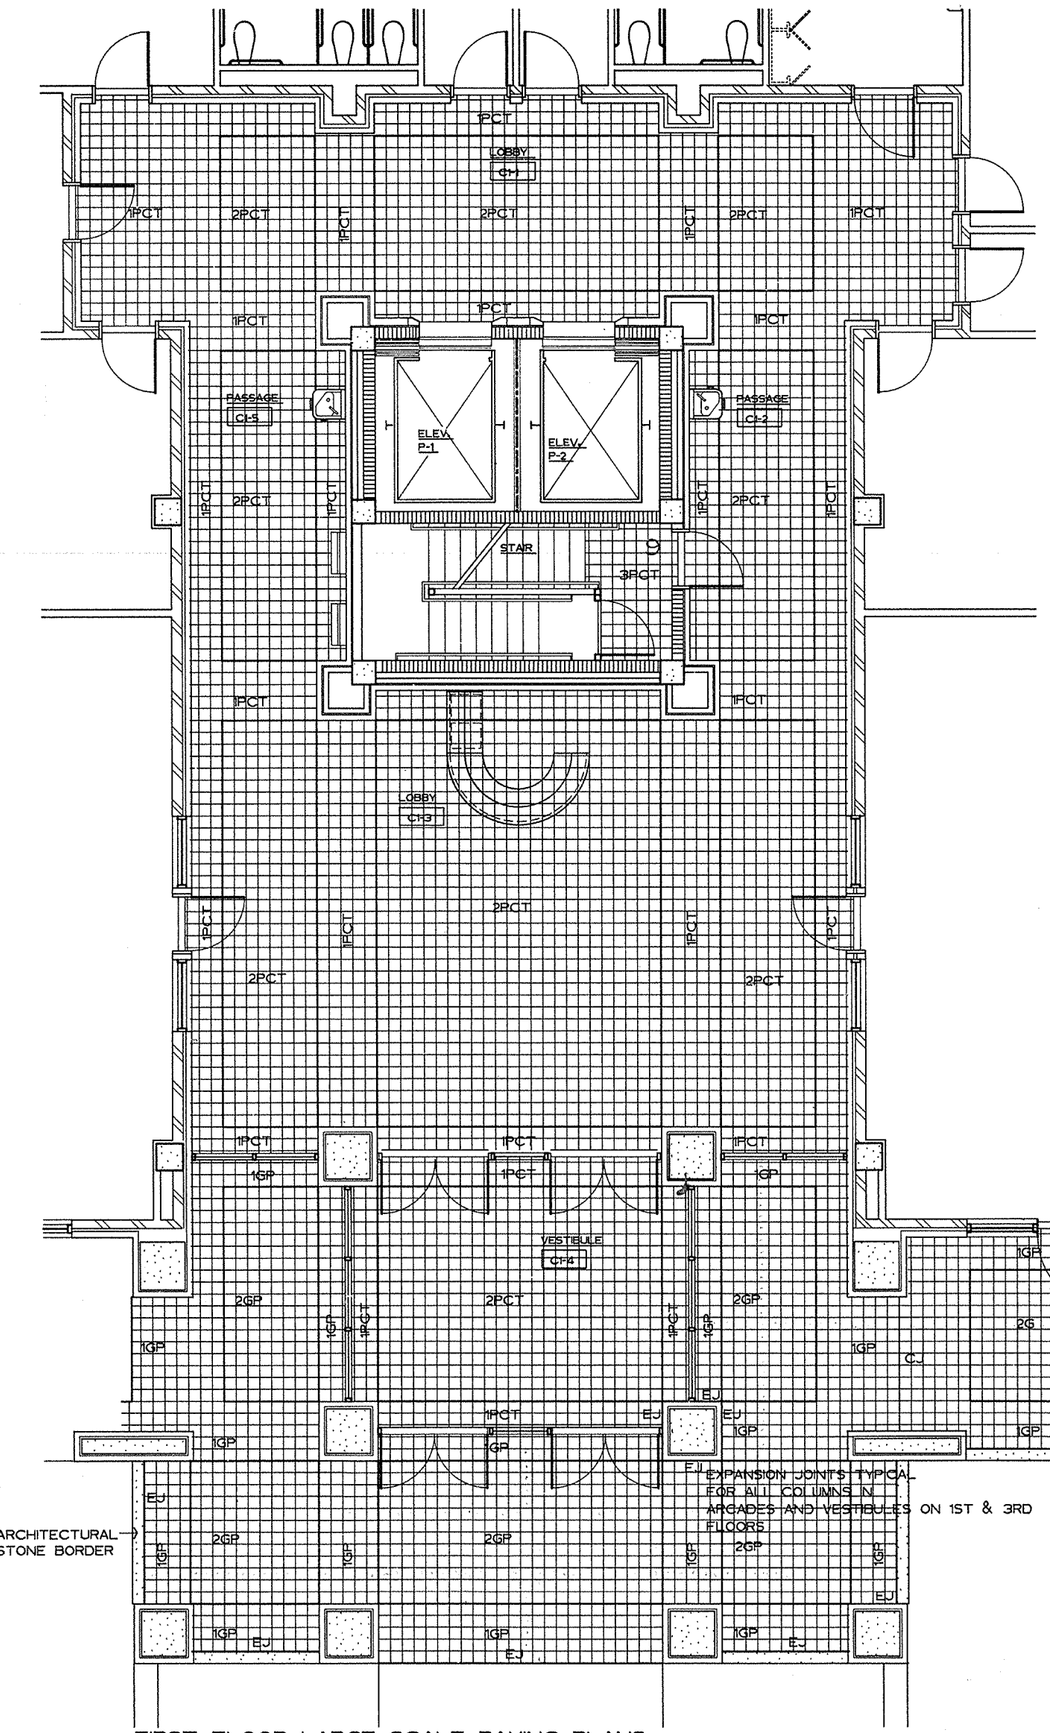

FIRST FLOOR LARGE SCALE PAVING PLANS

ONE QUARTER INCH EQUALS ONE FOOT

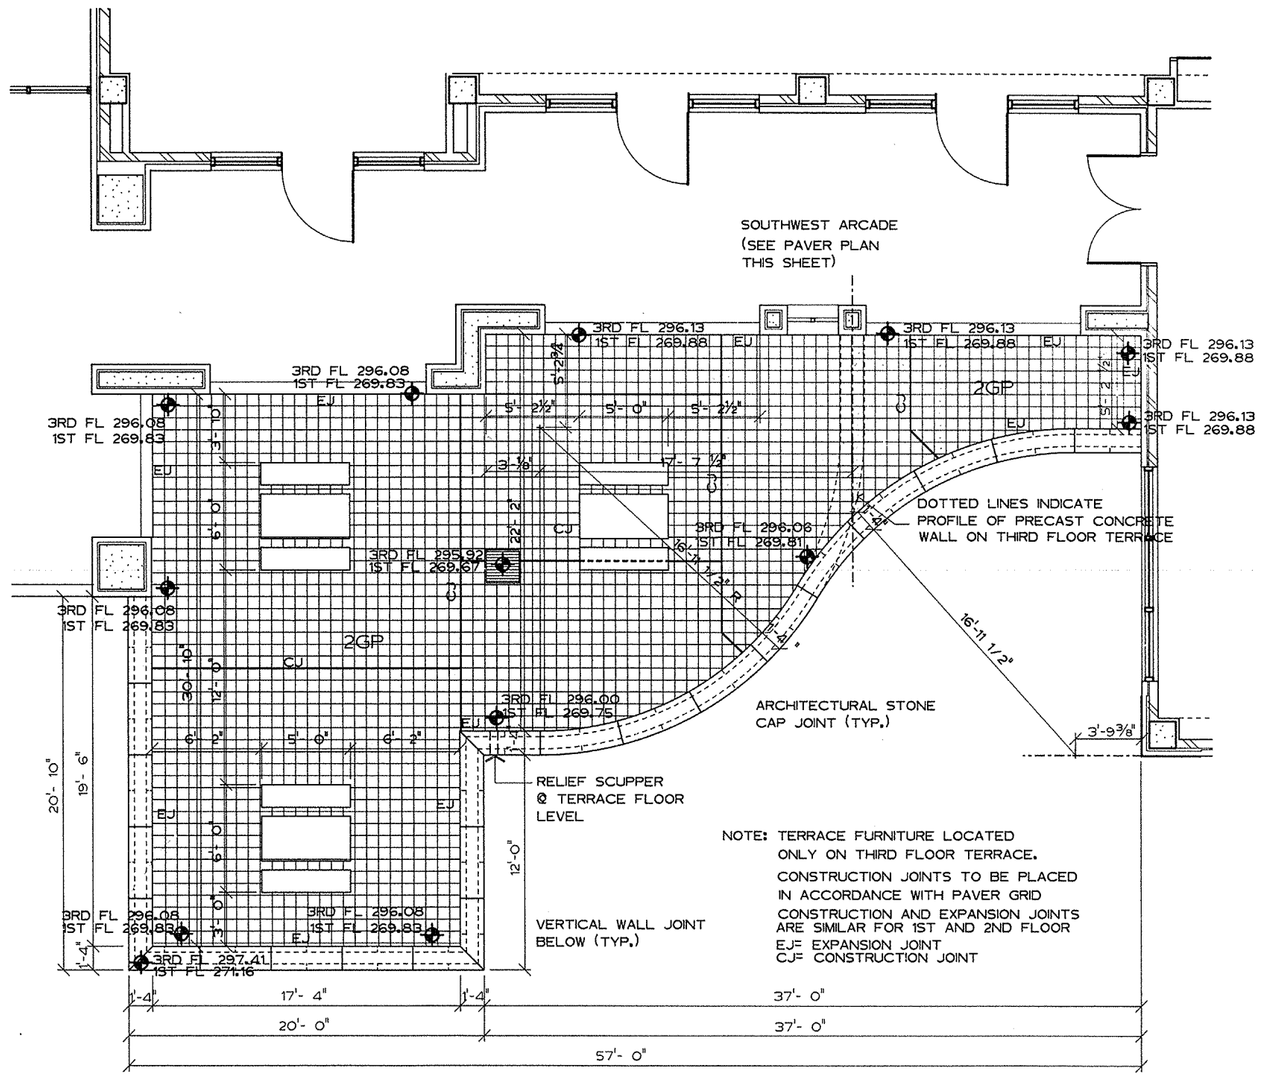

OUTDOOR PLAZA @ SOUTHWEST ARCADE(OTHER PLAZAS SIMILAR)

ONE QUARTER INCH EQUALS ONE FOOT

PAVER COLOR SCHEDULE

	SIZE	TYPE	FINISH	COLOR
1PCT	8 X 8	PORCELAIN CERAMIC TILE	POLISHED	GREENBRIAR
2PCT	8 X 8	PORCELAIN CERAMIC TILE	MATTE	ONYX
3PCT	8 X 8	PORCELAIN CERAMIC TILE	MATTE	GREENBRIAR
1GP	8 X 8 X½	GRANITE PAVERS	FLAMED	COLD SPRING GREEN
2GP	8 X 8 X½	GRANITE PAVERS	FLAMED	NERO

Fully Sprinklered

Revisions | Date

2WR
Watson Watson Rutland / Architects Inc.
166 Commerce Street
P.O. Box 4834
Montgomery, Alabama 36104
205)263-6401

STATE OF ALABAMA
WATSON 303
WATSON 1628
RUTLAND 2149
REGISTERED ARCHITECTS

Drawing Title: Paver Plans

Approved: Area Project Manger

Project Title: Relocate Regional Office to Department Owned Grounds

Building Number: 42 | Checked | Drawn

Location: VMAC Montgomery,Al.

Date: 27 JANUARY 92

Project No. 322-002

DRAWING NO. 42-38

Dwg.62 of 134

Office of Facilities

Department of Veterans Affairs

VA FORM 08-6231A, JAN 1990