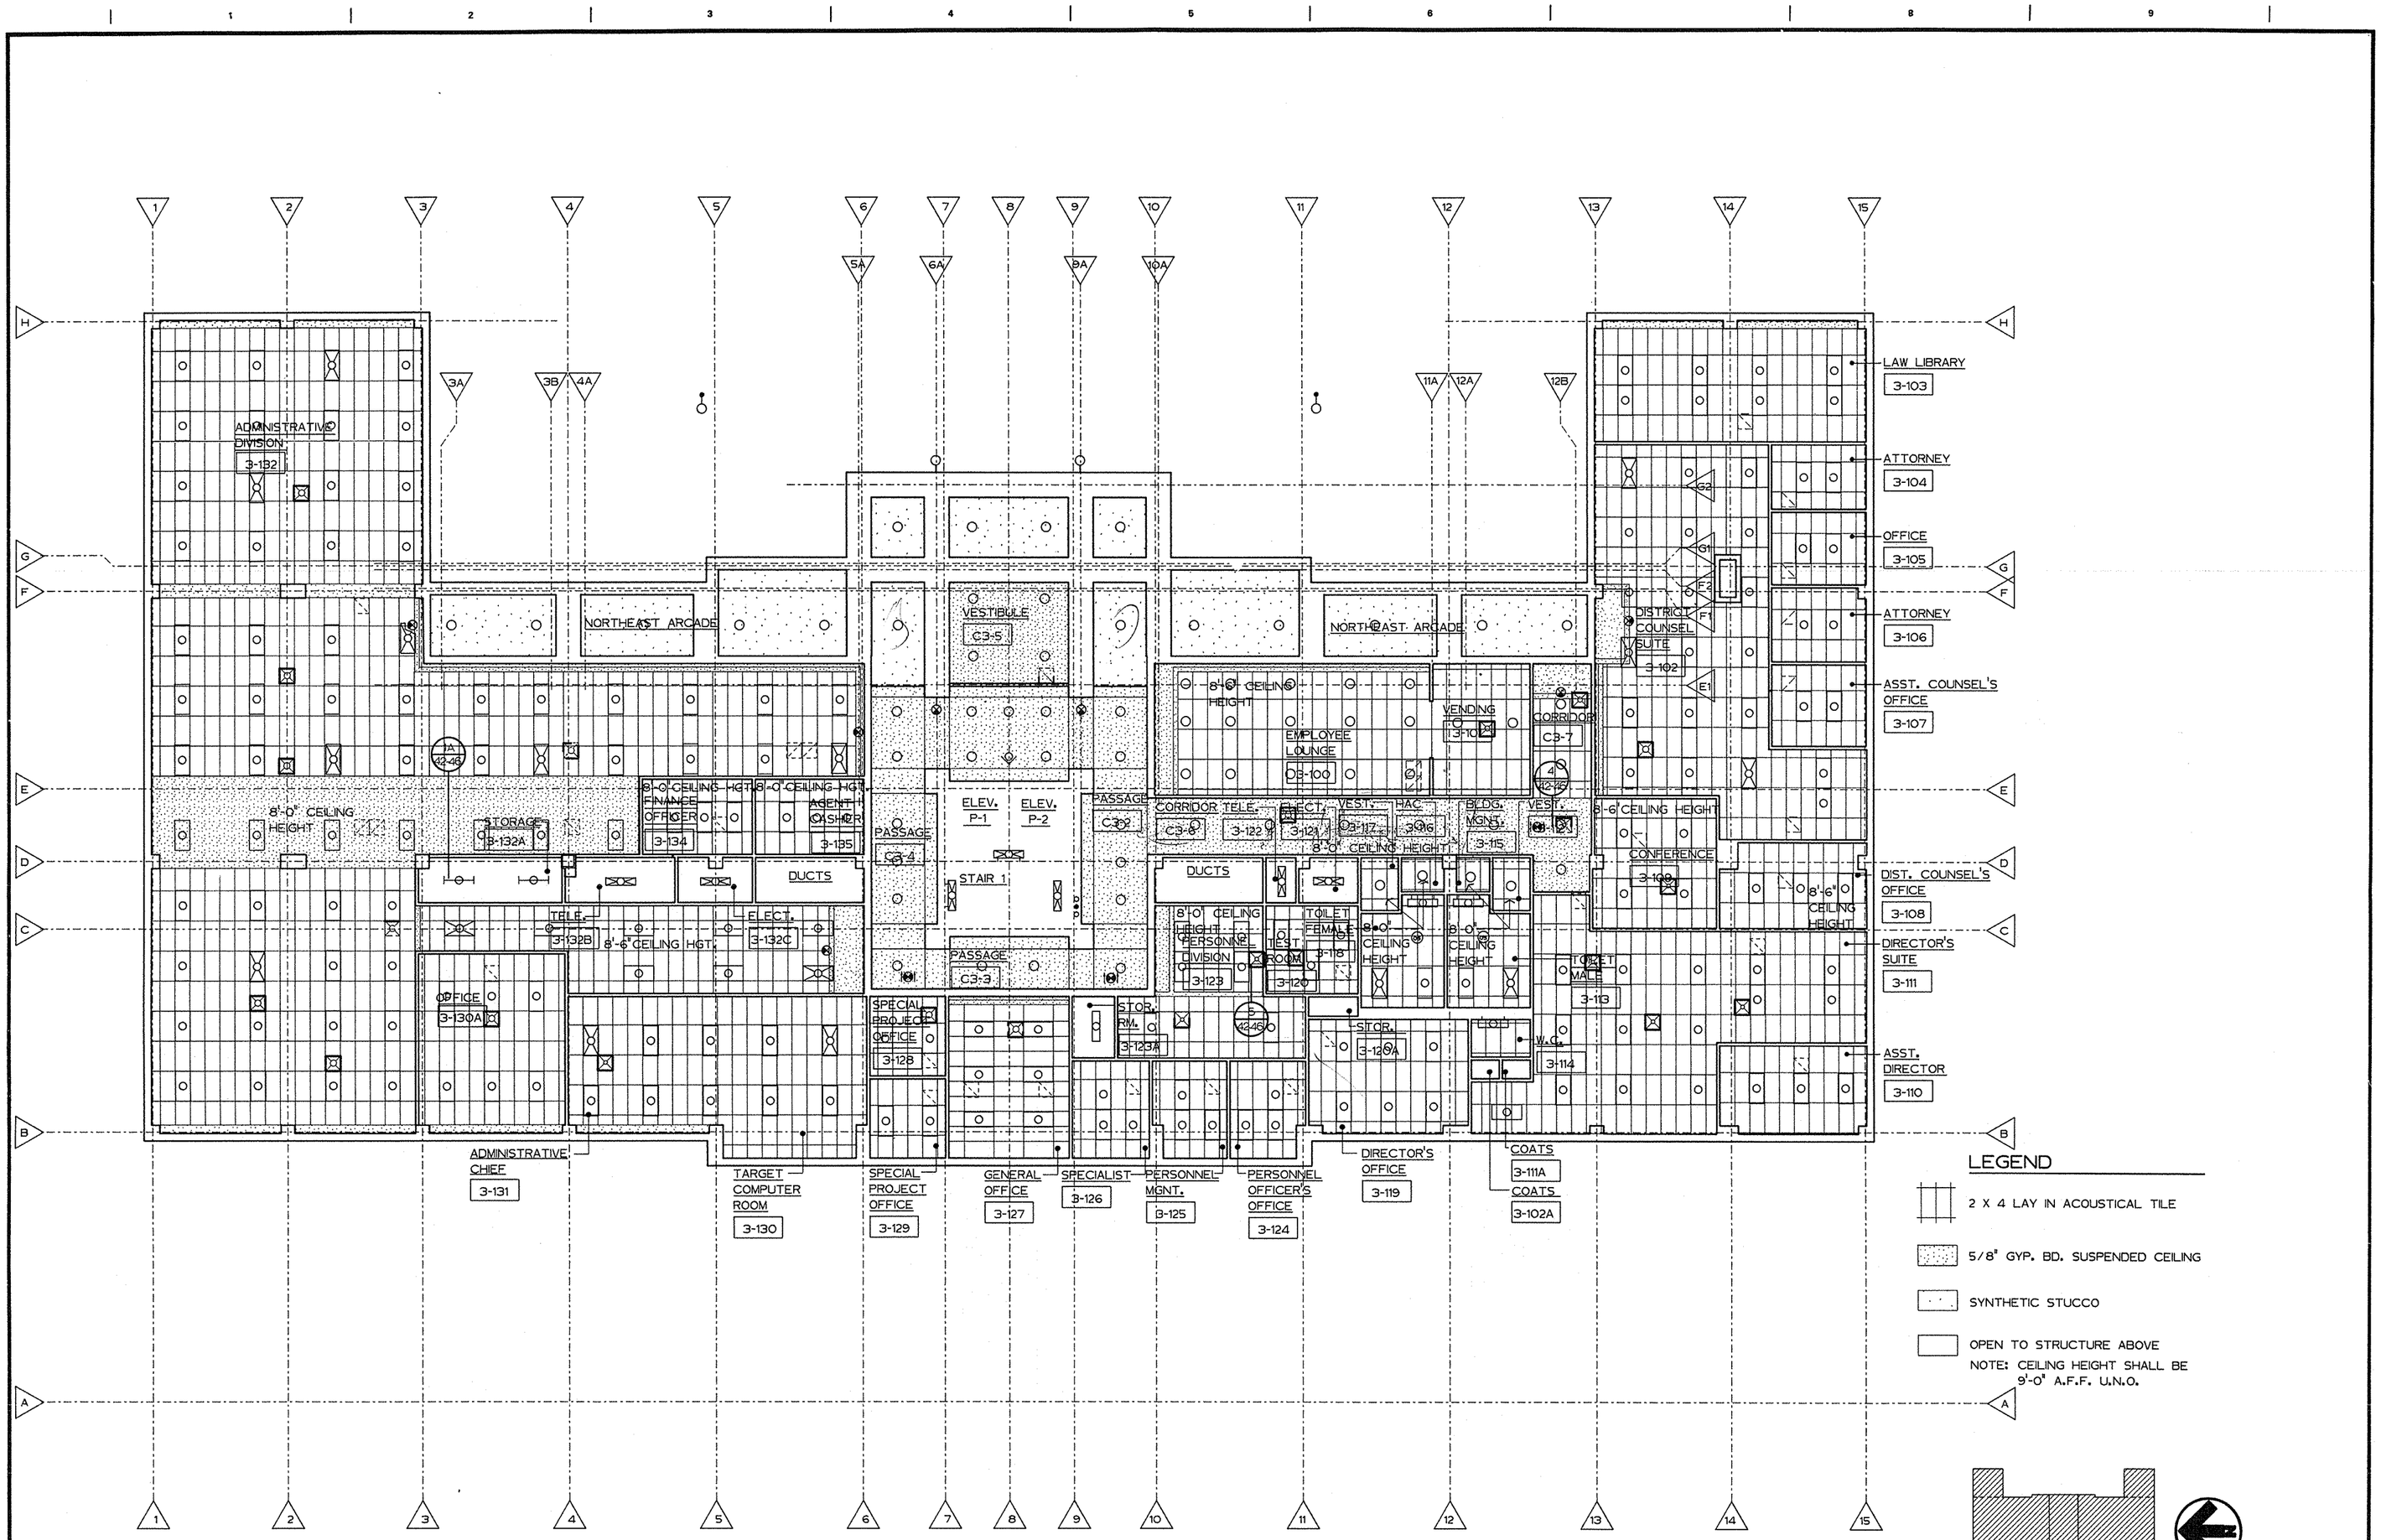

THIRD FLOOR REFLECTED CEILING PLAN

ONE EIGHTH INCH EQUALS ONE FOOT

Fully Sprinklered

Revisions	Date

2WR

Watson Watson Rutland / Architects Inc.

166 Commerce Street
P.O. Box 4834
Montgomery, Alabama 36104
205)263-6401

STATE OF ALABAMA — WATSON 3011 — WATSON 1429 — RUTLAND 2149 — REGISTERED ARCHITECTS

Drawing Title: Third Floor Reflected Ceiling Plan

Approved: Area Project Manger

Project Title: Relocate Regional Office to Department Owned Grounds

Date: 27 JANUARY 92

Project No. 322-002

Building Number: 42

Checked

Drawn

Location: VMAC Montgomery, Al.

DRAWING NO. 42-48

Dwg. 72 Of 134

Office of Facilities

Department of Veterans Affairs

VA FORM 08-6231A, JAN 1990

U.S. GOVERNMENT PRINTING OFFICE: 1990-640-467