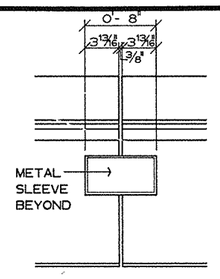

ELEVATION

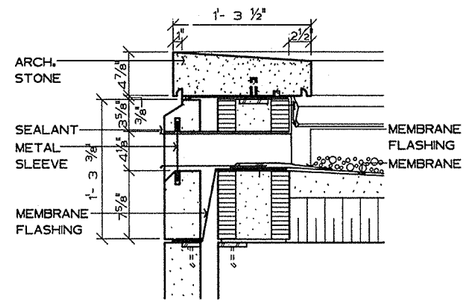

A 42-49 SCUPPER DETAIL
ONE AND ONE HALF INCH EQUALS ONE FOOT

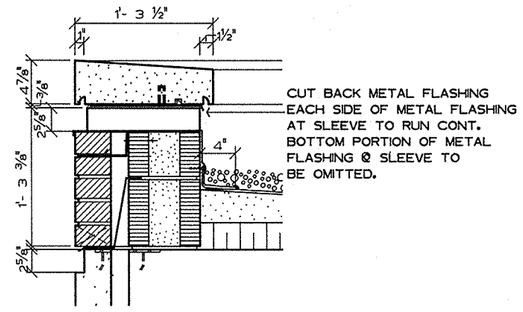

B 42-49 SCUPPER DETAIL
ONE AND ONE HALF INCH EQUALS ONE FOOT

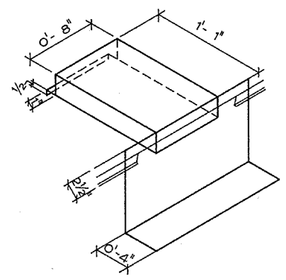

ISOMETRIC OF METAL SLEEVE @ SCUPPER "B"

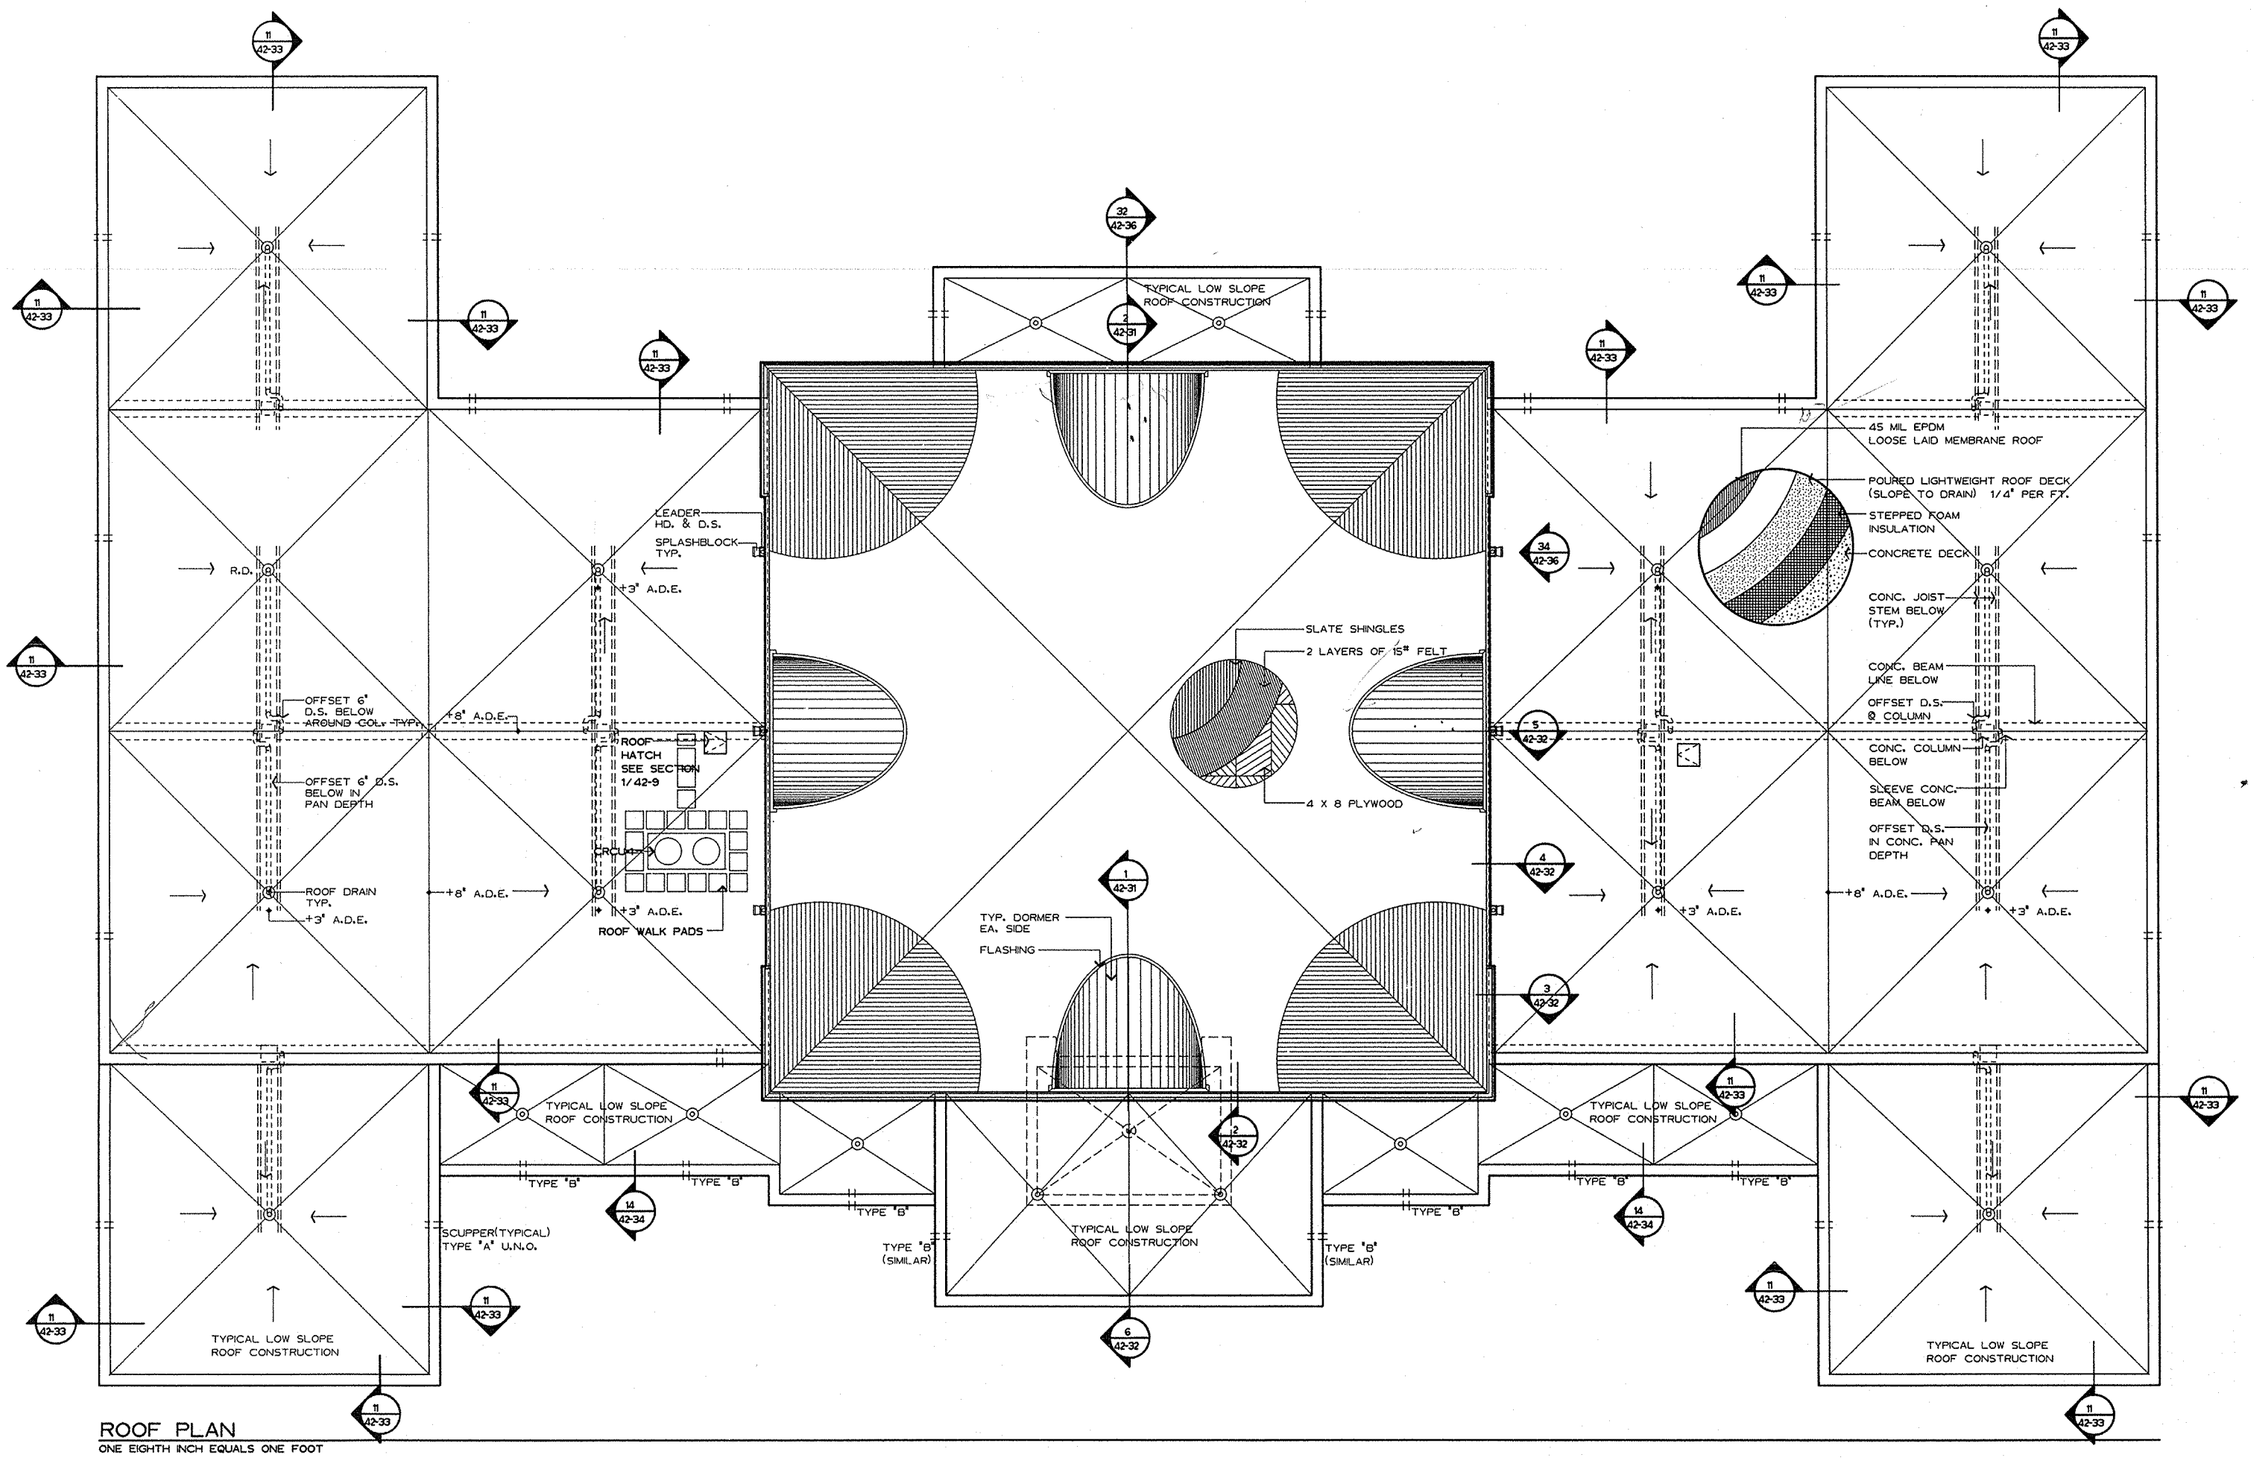

ROOF PLAN
ONE EIGHTH INCH EQUALS ONE FOOT

Fully Sprinklered

Revisions	Date

2WR
Watson Watson Rutland / Architects Inc.
166 Commerce Street
P.O. Box 4834
Montgomery, Alabama 36104
205)263-6401

STATE OF ALABAMA WATSON 500 WATSON 1521 RUTLAND 2149 REGISTERED ARCHITECTS

Drawing Title: Roof Plan/Details

Approved: Area Project Manager

Project Title: Relocate Regional Office to Department Owned Grounds

Building Number: 42

Checked

Drawn

Location: VMAC Montgomery, Al.

Date: 27 JANUARY 92

Project No. 322-002

DRAWING NO. 42-49

Dwg. 73 of 134

Office of Facilities

Department of Veterans Affairs

VA FORM 08-6231A, JAN 1990