GENERAL NOTES: (APPLY TO THIS SHEET ONLY)

1. ALL LIGHTING FIXTURES SHOWN ON THIS SHEET SHALL BE TYPE 'A' UNLESS NOTED OTHERWISE.

KEYNOTES: (APPLY TO THIS SHEET ONLY)

1. EXTEND & CONNECT TO TYPE 'L' FIXTURE BELOW.
2. EXTEND & CONNECT TO TYPE 'L' FIXTURE ABOVE.
3. FIXTURE SHALL BE MOUNTED VERTICALLY.
4. EXTEND & CONNECT TO TYPE 'G2' FIXTURE BELOW.
5. EXTEND & CONNECT TO TYPE 'H' FIXTURE BELOW.
6. FIXTURE SHALL HAVE SLOPED CEILING ADAPTER.

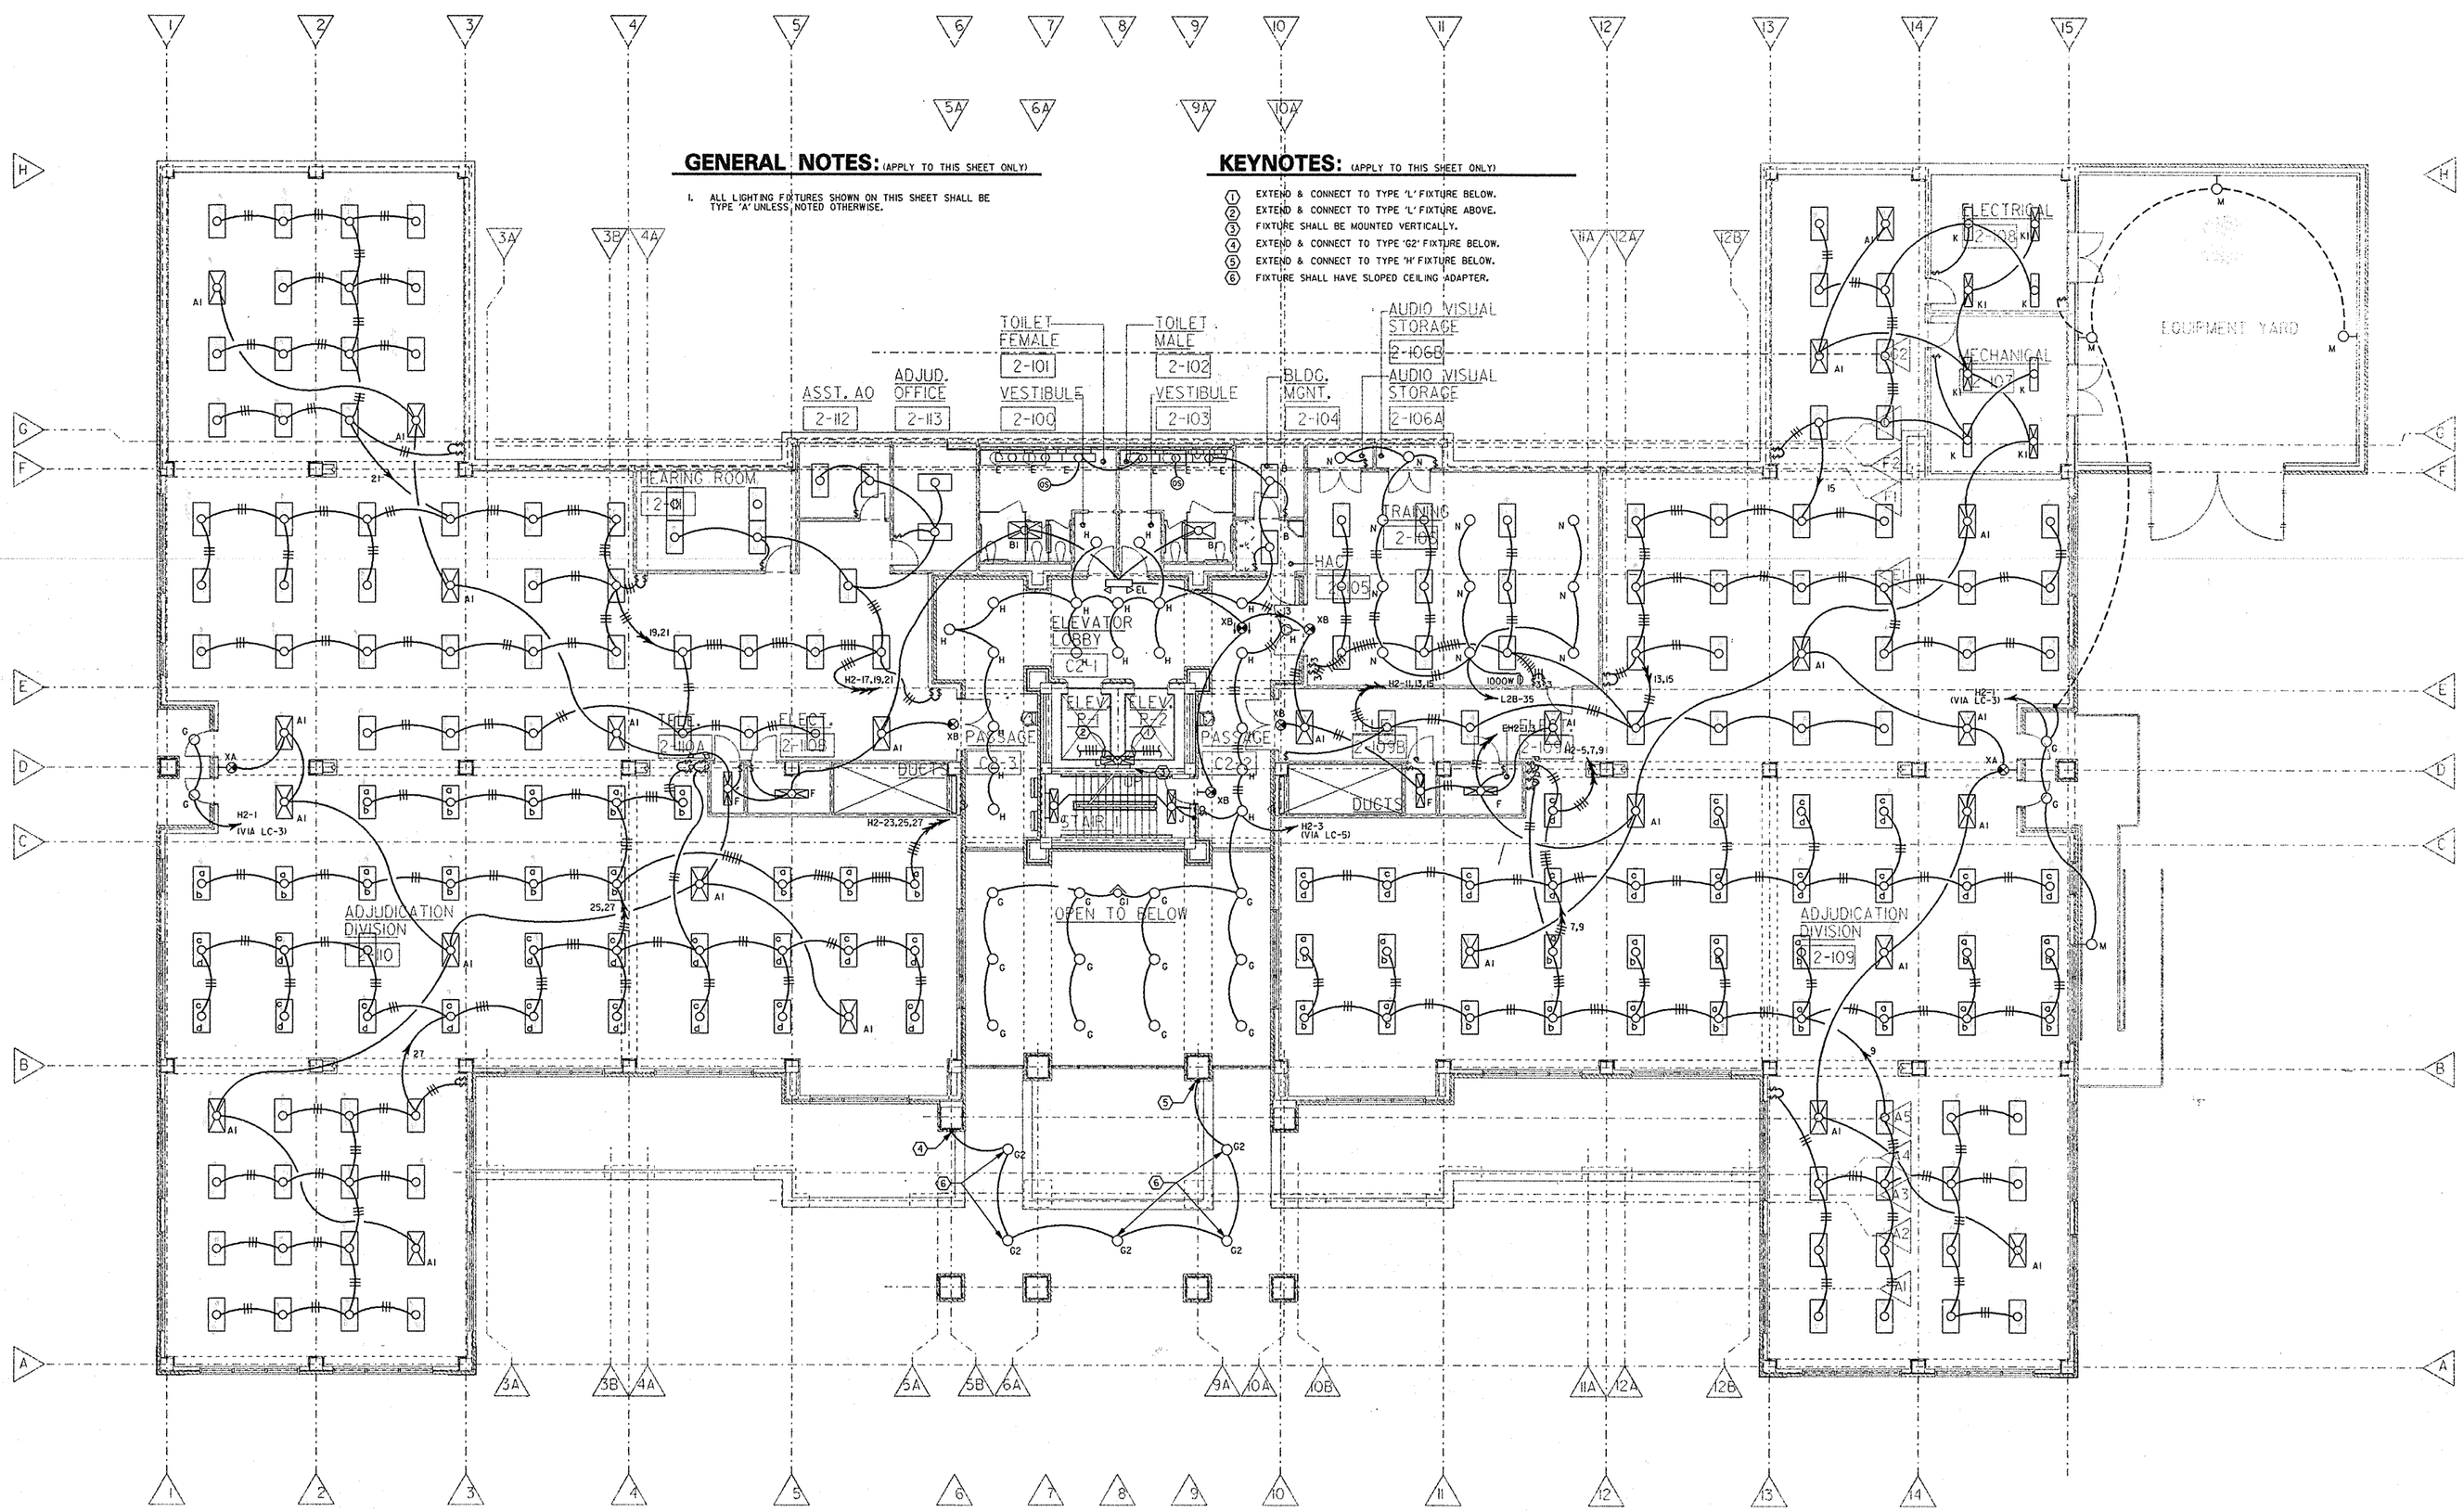

1 (42-E5) SECOND FLOOR PLAN - LIGHTING

SCALE: 1/8"=1'-0"

one-eighth inch=one foot

Fully Sprinklered

Revisions	Date

2WR
Watson Watson Rutland / Architects Inc.
166 Commerce Street
P.O. Box 4834
Montgomery, Alabama 36104
205)263-6401

Drawing Title: Second Floor Plan -Lighting

Approved: Area Project Manger

Project Title: Relocate Regional Office to Department Owned Grounds

Building Number: 42

Checked

Drawn

Location: VMAC Montgomery,Al.

Date: 27 JANUARY 92

Project No. 322-002

DRAWING NO. 42-E5

Dwg-121 of 134

Office of Facilities

Department of Veterans Affairs

VA FORM 08-6231A, JAN 1990