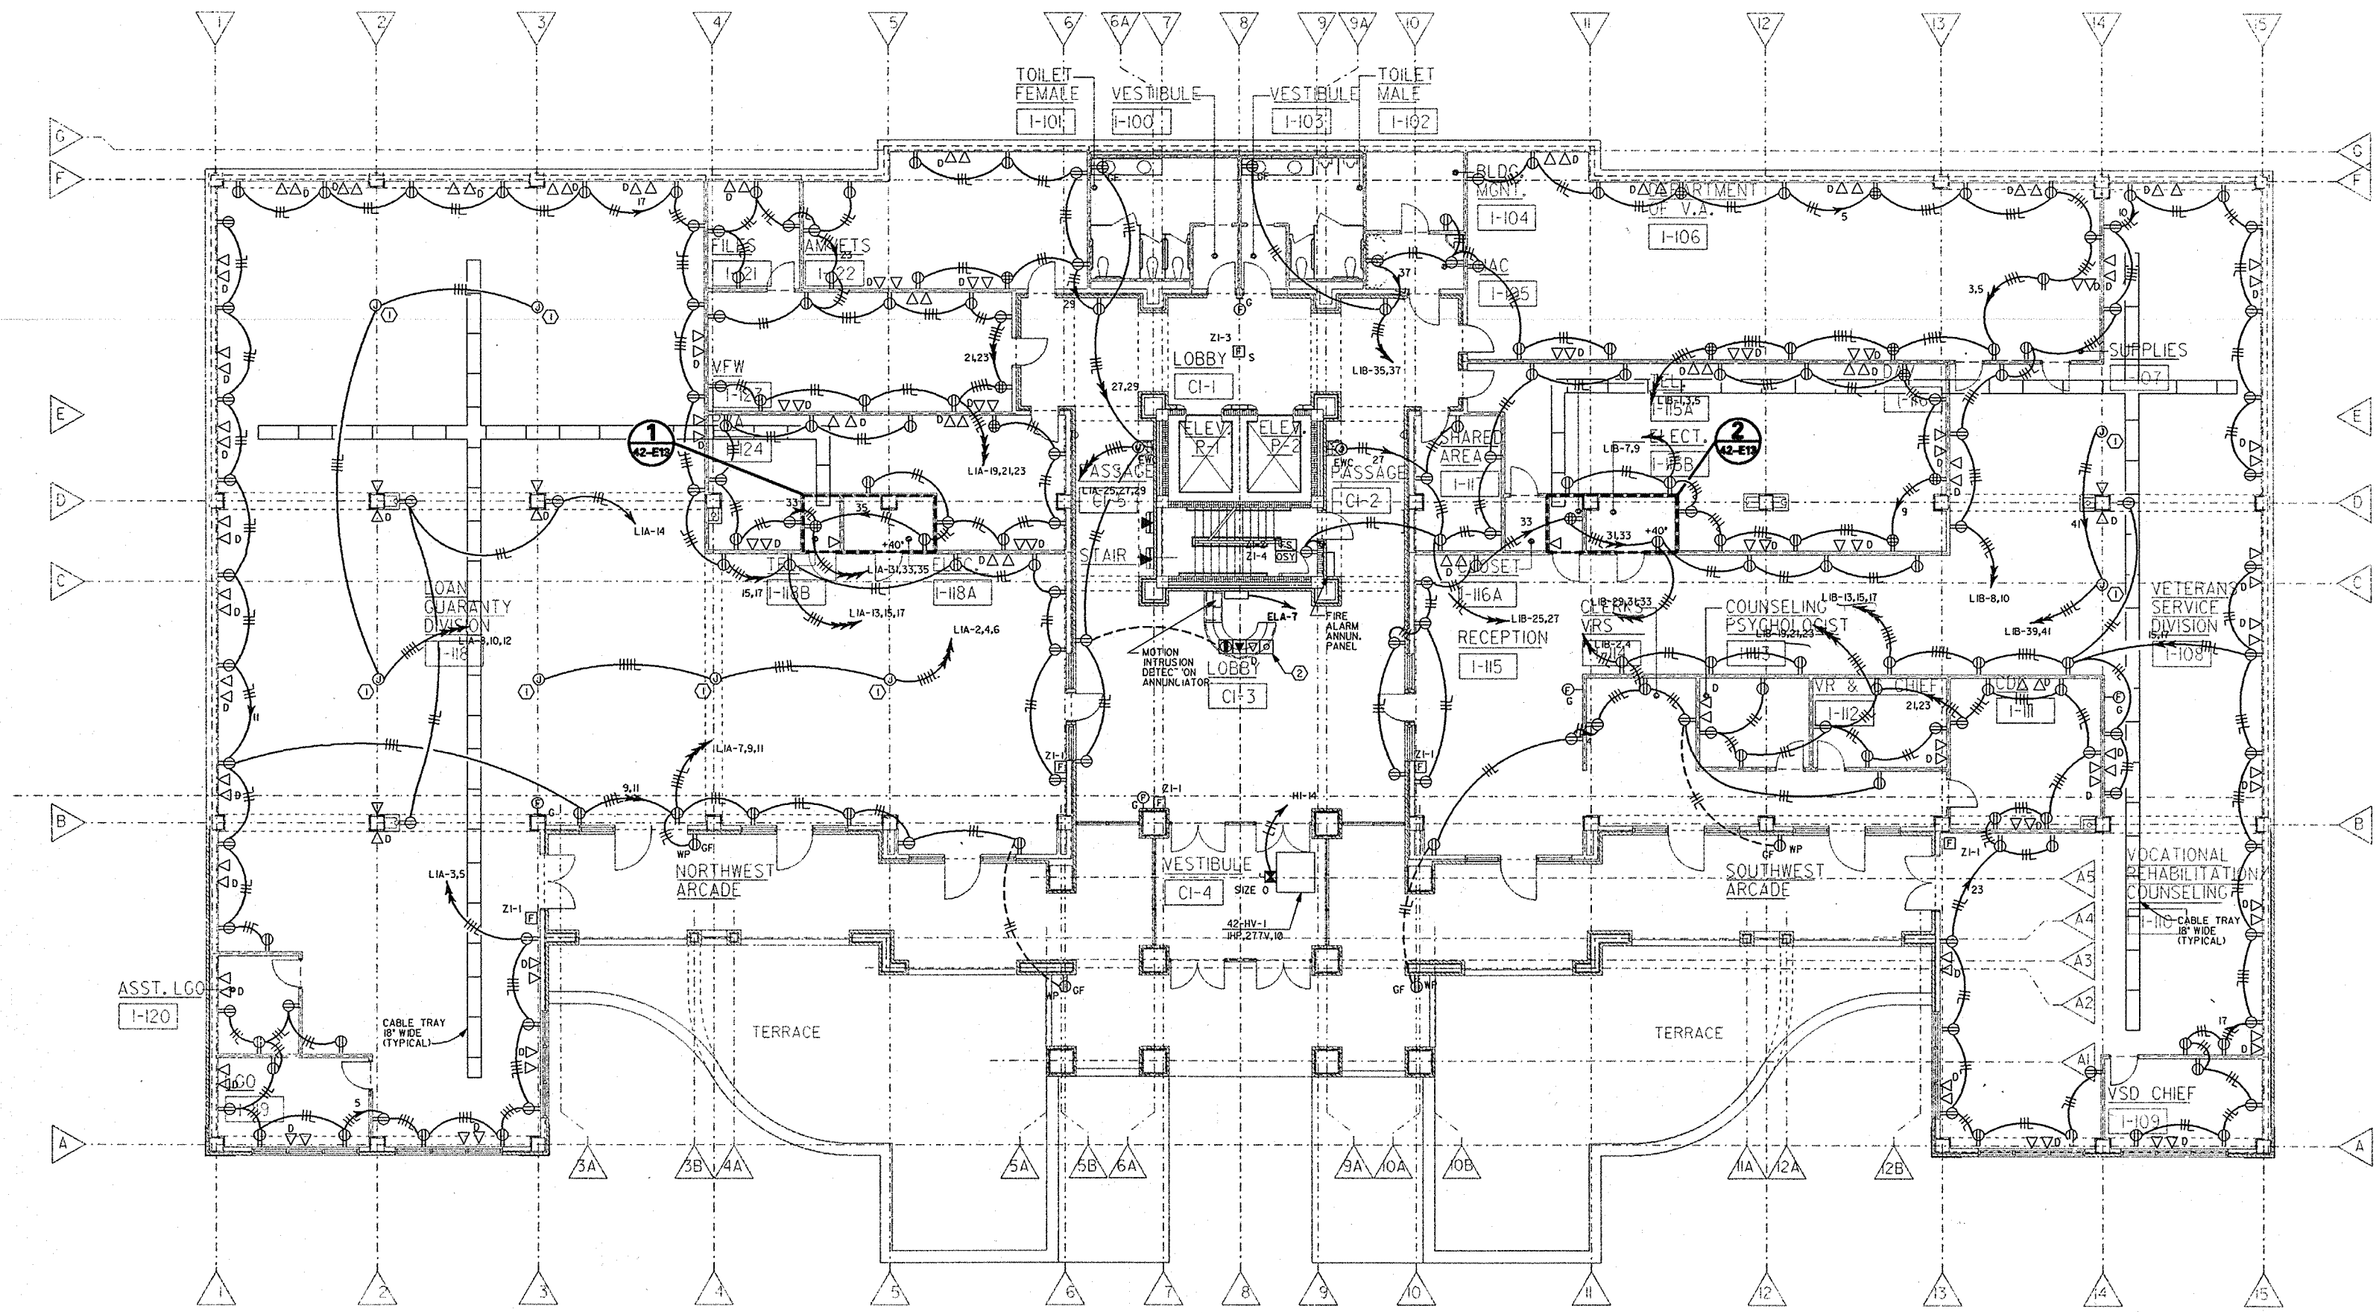

1 (42-E8) FIRST FLOOR PLAN – POWER & SPECIAL SYSTEMS

SCALE: 1/8" = 1'-0"

one-eighth inch = one foot

KEYNOTES: (APPLIES TO THIS SHEET ONLY)

1. JUNCTION BOX FOR TELEPOWER POLE, MOUNTED ABOVE THE CEILING.
2. MID SYSTEM SILENCE SWITCH AT RECEPTION DESK.

ALABAMA REGISTERED PROFESSIONAL ENGINEER MARK E. BENSON

Fully Sprinklered

Revisions	Date

2WR
Watson Watson Rutland / Architects Inc.
166 Commerce Street
P.O. Box 4834
Montgomery, Alabama 36104
205)263-6401

Drawing Title	First Floor Plan - Power and Special Systems
Approved: Area Project Manger	
Project Title	Relocate Regional Office to Department Owned Grounds
Building Number	42
Checked	
Drawn	
Location	VMAC Montgomery, Al.
Date	27 JANUARY 92
Project No.	322-002
DRAWING NO.	42-E8
Dwg. 124 Of 134	

Office of Facilities — Department of Veterans Affairs

VA FORM 08-6231A, JAN 1990