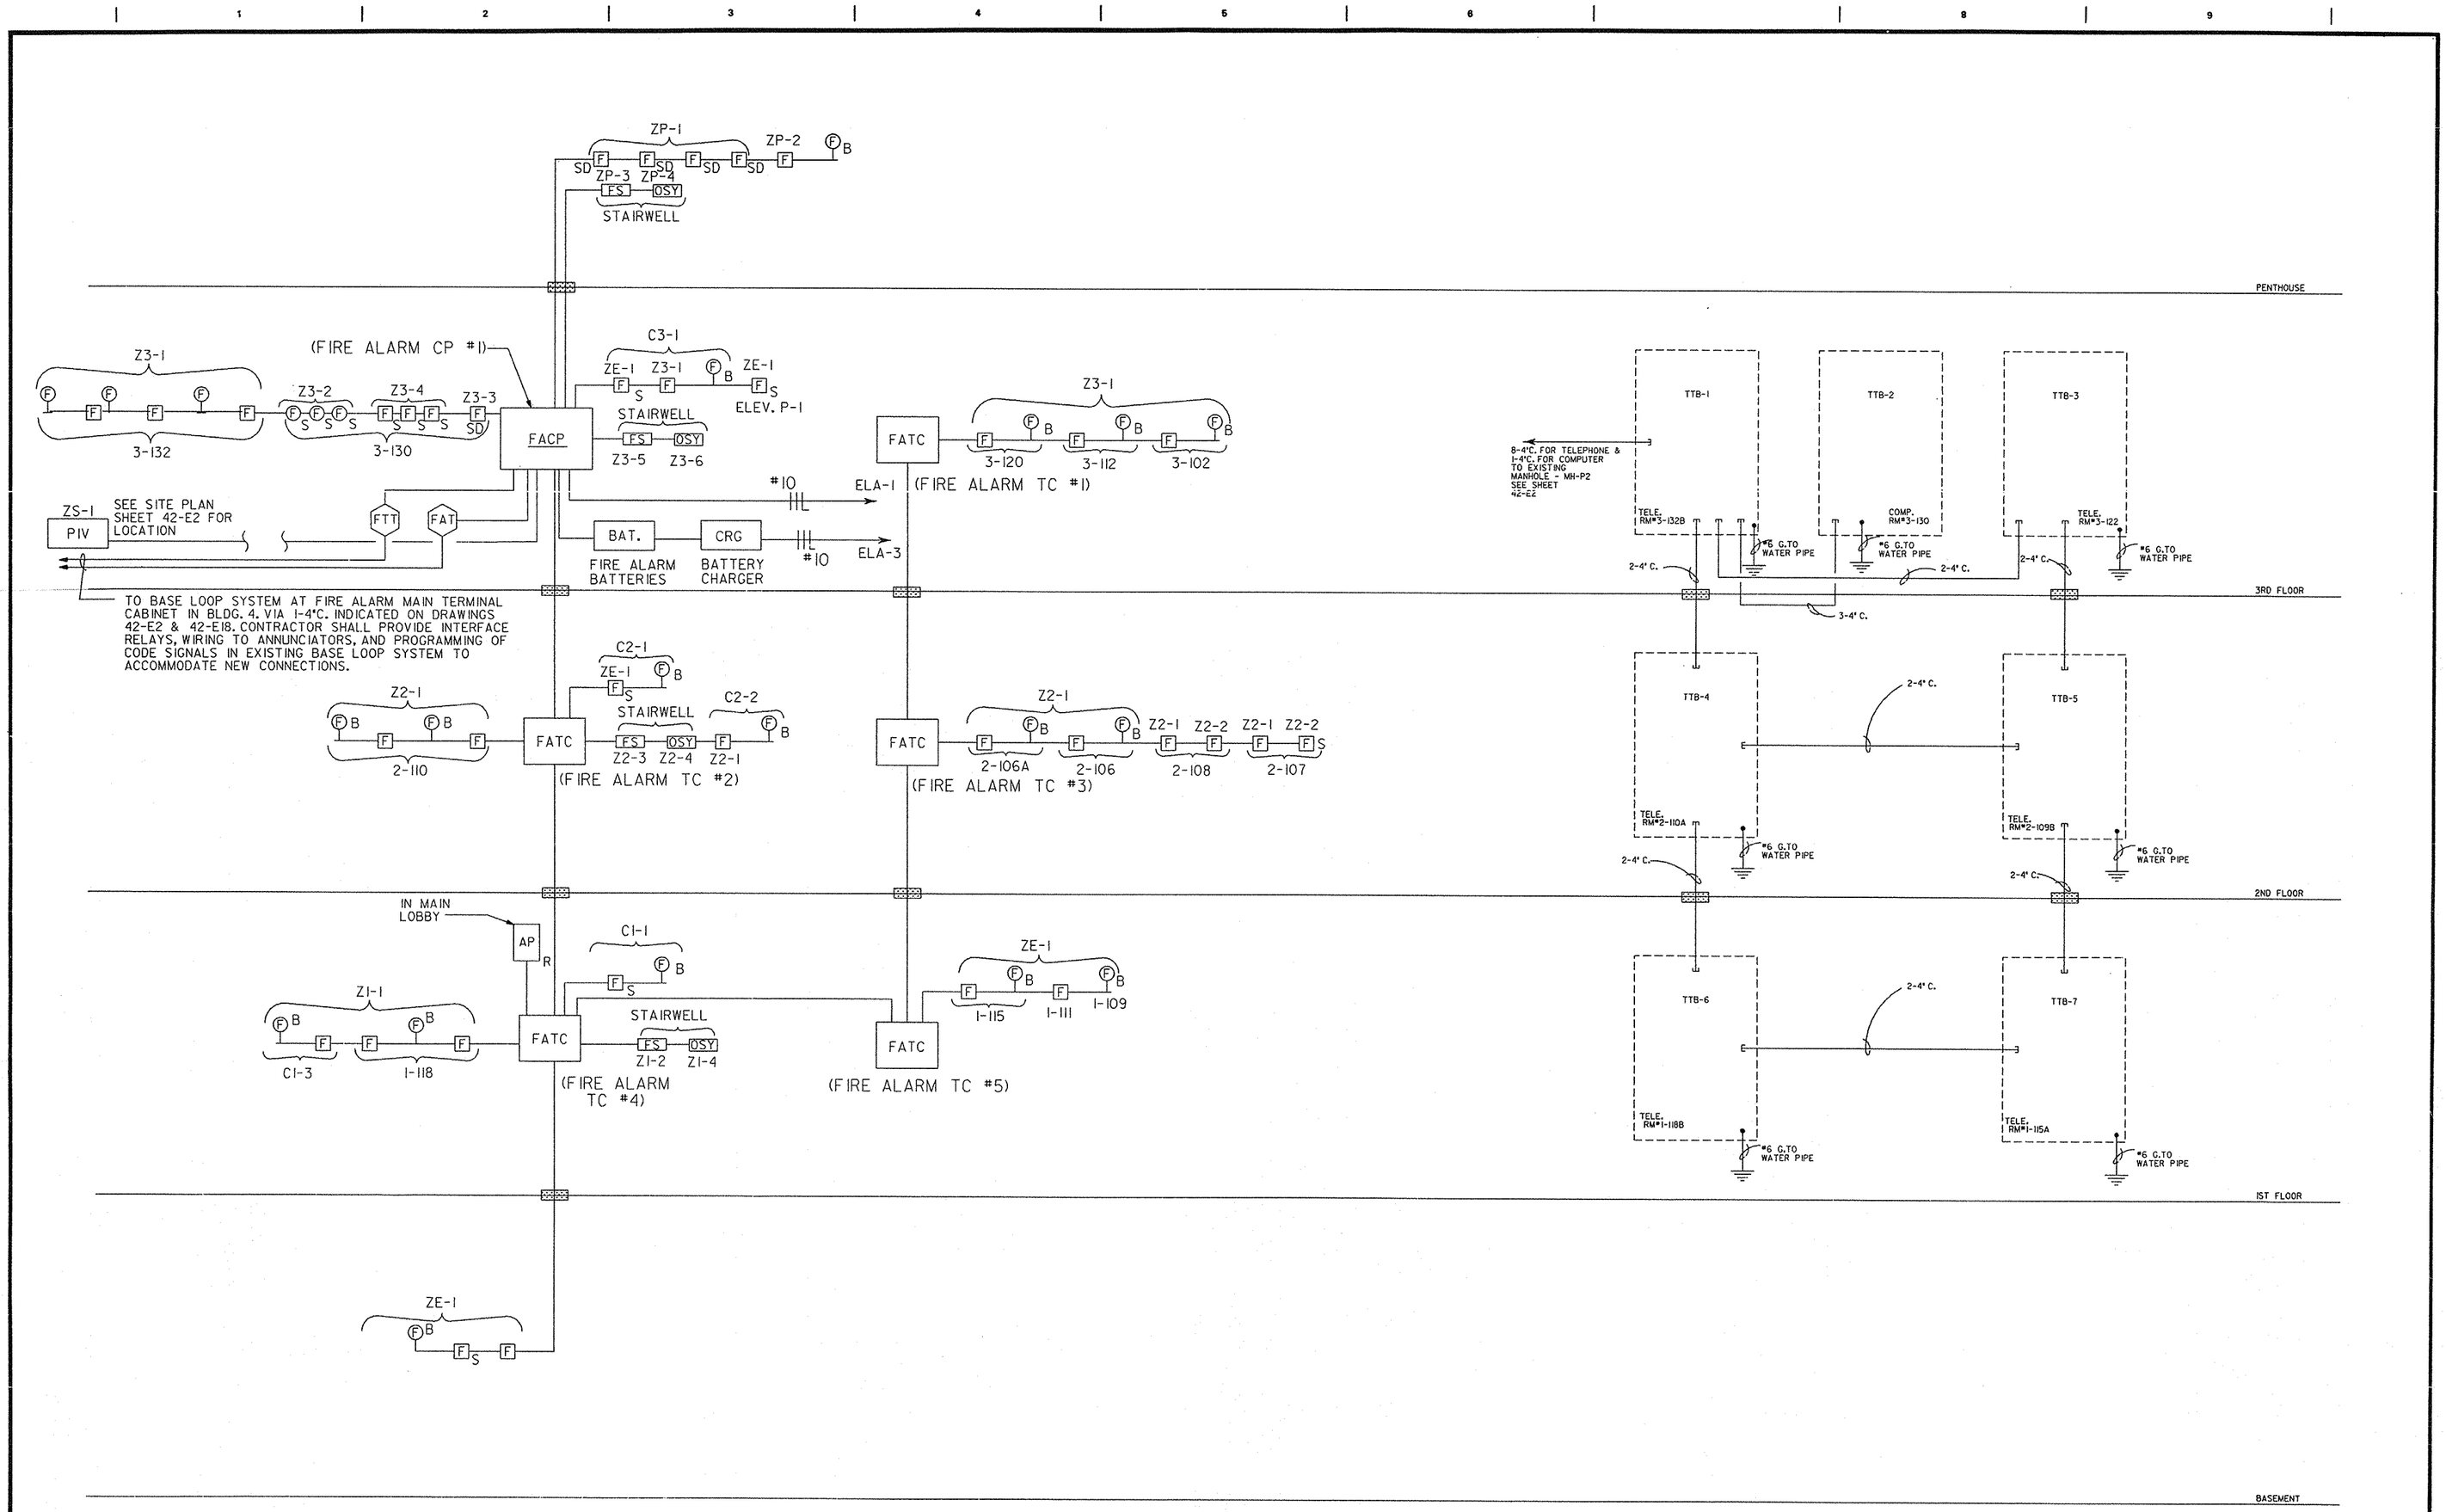

1 / 42-E12 FIRE ALARM SYSTEM RISER
NOT TO SCALE

2 / 42-E12 TELEPHONE BACKBOARD RISER
NOT TO SCALE

Fully Sprinklered

Revisions	Date

WWR
Watson Watson Rutland / Architects Inc.
166 Commerce Street
P.O. Box 4834
Montgomery, Alabama 36104
205)263-6401

Drawing Title: Fire Alarm and Communications Riser Diagrams

Approved: Area Project Manger

Project Title: Relocate Regional Office to Department Owned Grounds

Building Number: 42 | Checked | Drawn

Location: VMAC Montgomery, Al.

Date: 27 JANUARY 92

Project No. 322-002

DRAWING NO. 42-E12

Dwg128 Of 134

Office of Facilities
Department of Veterans Affairs

VA FORM 08-6231A, JAN 1990