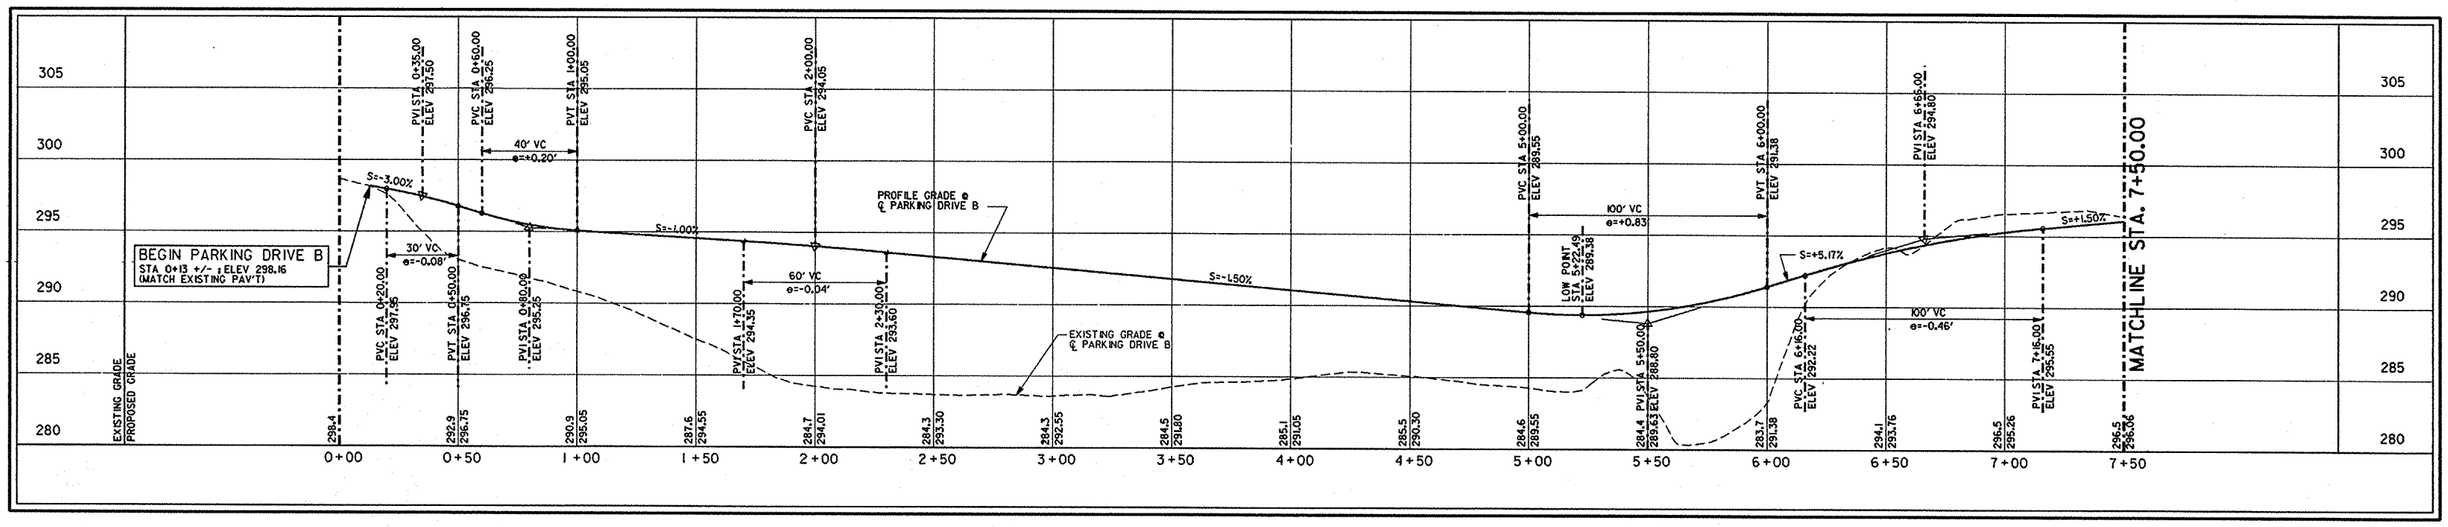

1 / 42-L5 PROFILE - PARKING DRIVE B CENTERLINE STA 0+00 TO STA 7+50

HORIZONTAL SCALE: 1" = 30'
VERTICAL SCALE: 1" = 5'

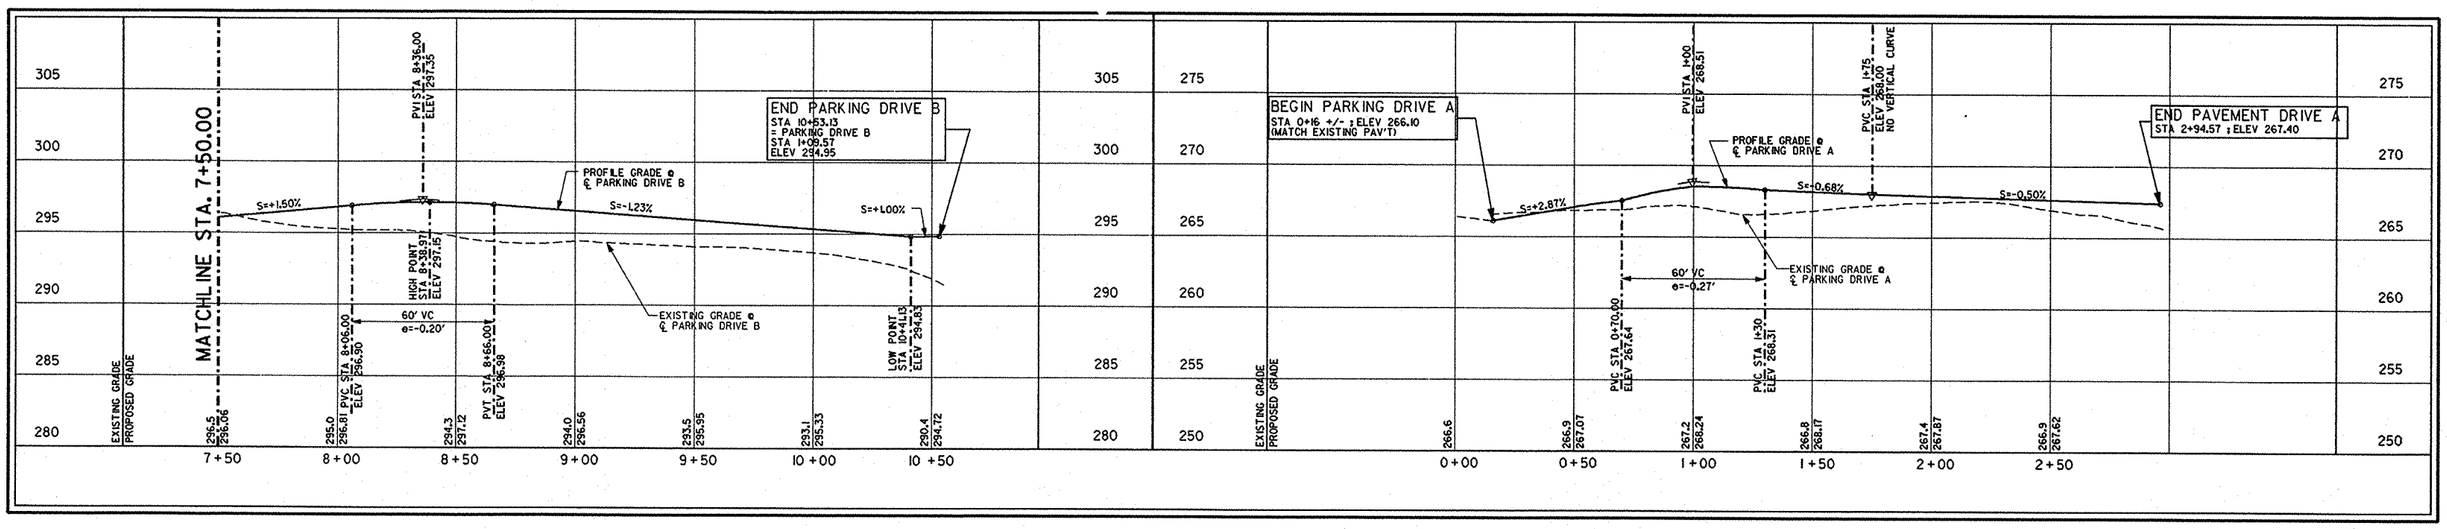

2 / 42-L5 PROFILE - PARKING DRIVE B CENTERLINE STA 7+50 TO STA 10+53.13

HORIZONTAL SCALE: 1" = 30'
VERTICAL SCALE: 1" = 5'

3 / 42-L5 PROFILE - PARKING DRIVE A CENTERLINE

HORIZONTAL SCALE: 1" = 30'
VERTICAL SCALE: 1" = 5'

Fully Sprinklered

Revisions	Date

WWR
Watson Watson Rutland / Architects Inc.
166 Commerce Street
P.O. Box 4834
Montgomery, Alabama 36104
205)263-6401

Drawing Title: Road Profiles

Approved: Area Project Manger

Project Title: Relocate Regional Office to Department Owned Grounds

Building Number: 42

Checked

Drawn

Location: VMAC Montgomery, Al.

Date: 27 JANUARY 92

Project No. 322-002

DRAWING NO. 42-L5

Dwg. 8 Of 134

Office of Facilities

Department of Veterans Affairs

VA FORM 08-6231A, JAN 1990