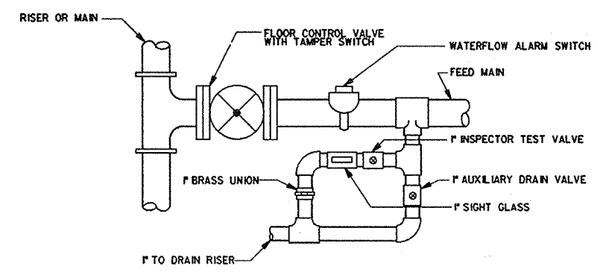

2 / 42-P9 SPRINKLER ZONE CONTROL VALVE STATION

NO SCALE

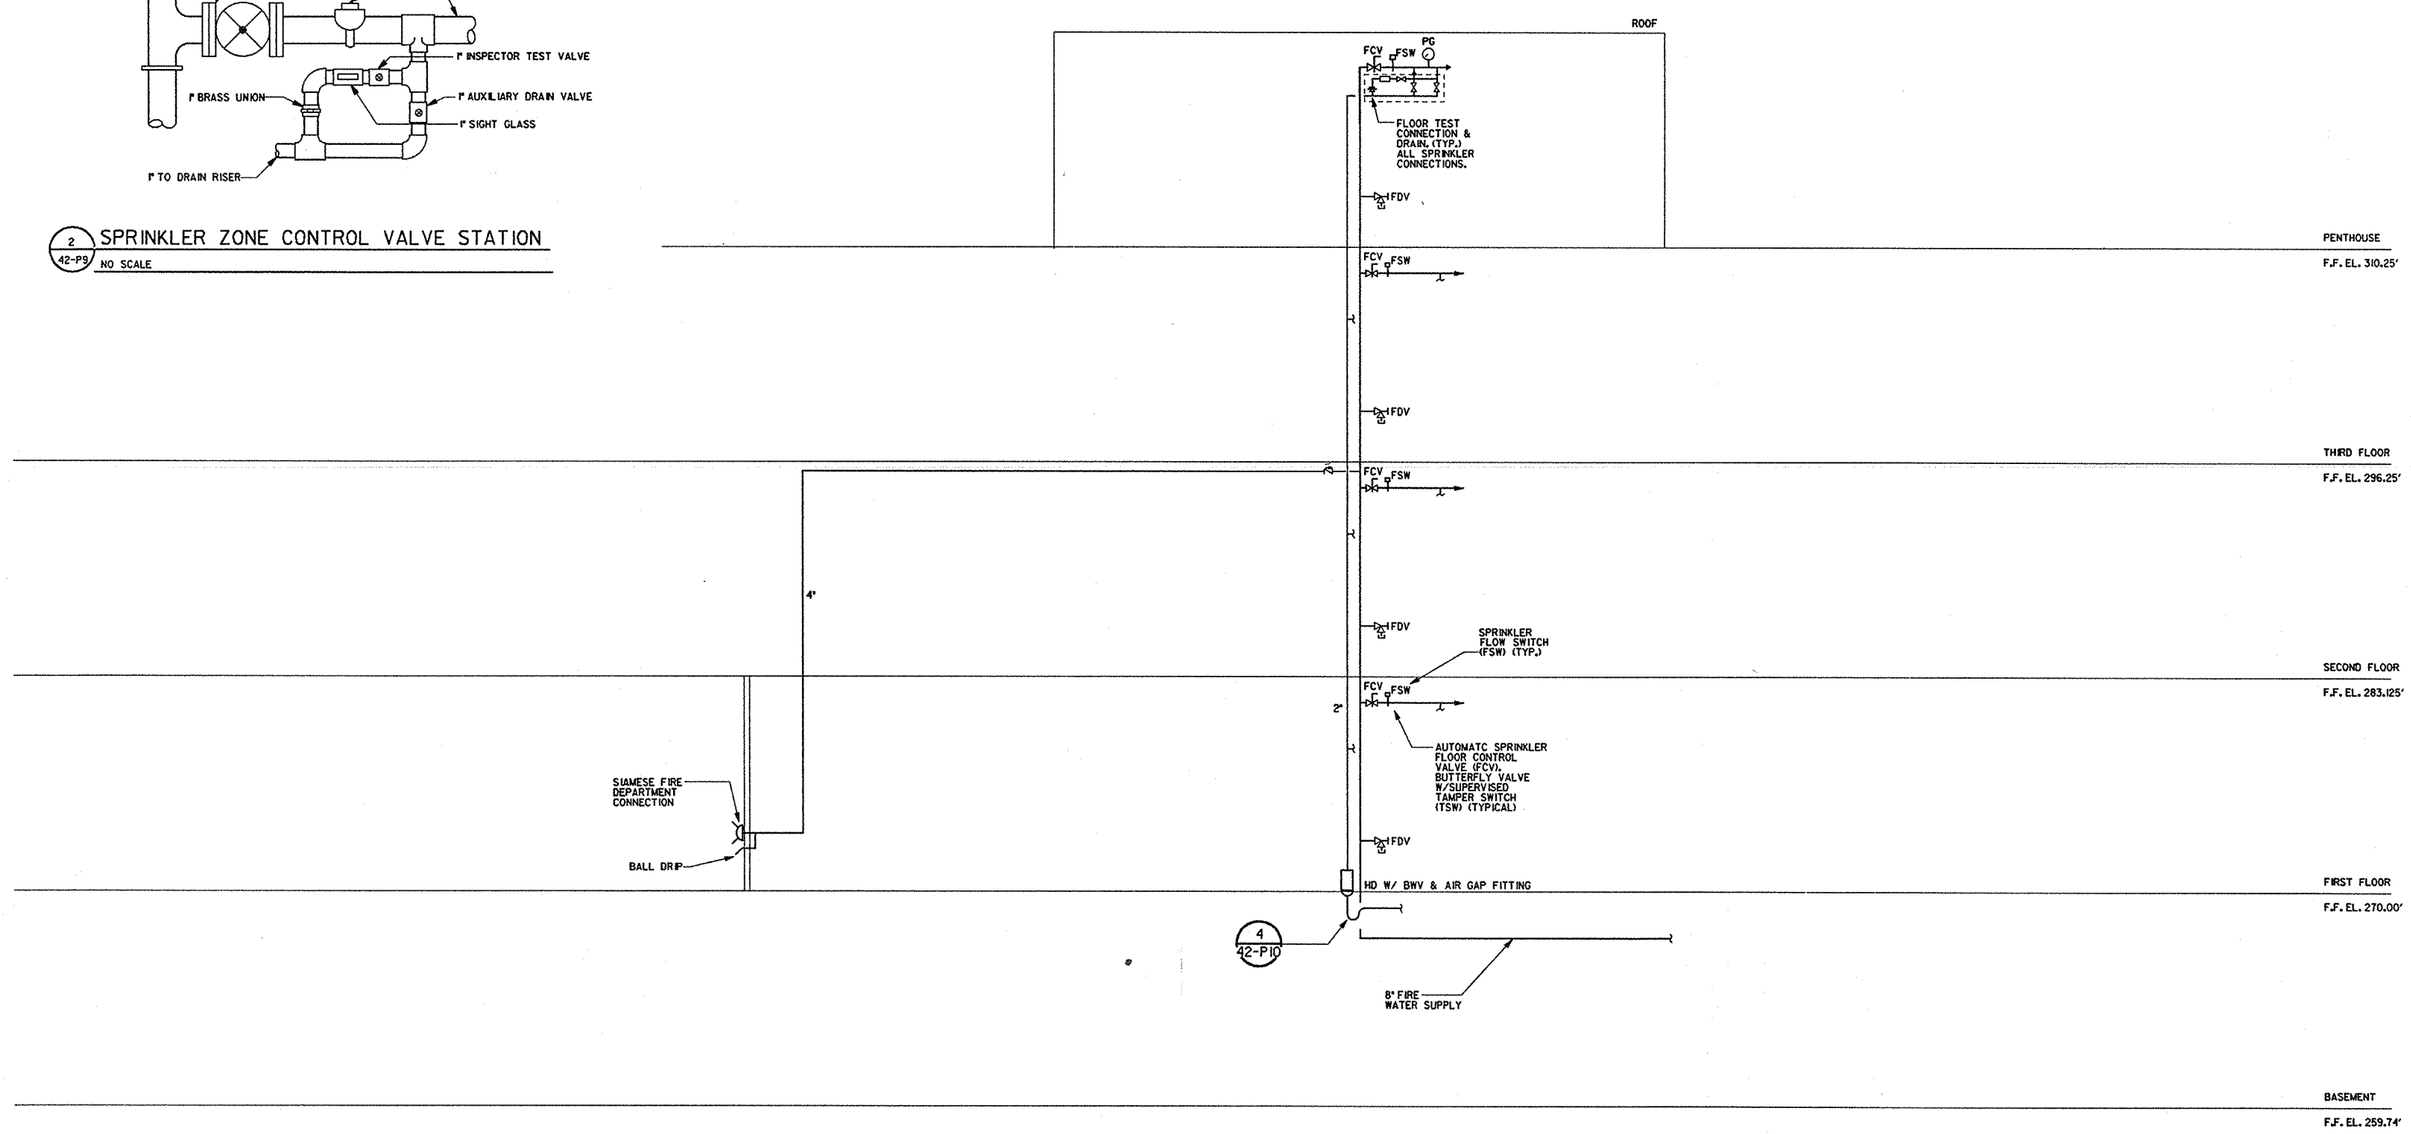

1 / 42-P9 FIRE PROTECTION RISER DIAGRAM

NO SCALE

Fully Sprinklered

Revisions	Date

VA FORM 08-6231A, JAN 1990

2WR
Watson Watson Rutland / Architects Inc.
166 Commerce Street
P.O. Box 4834
Montgomery, Alabama 36104
205)263-6401

STATE OF ALABAMA — WATSON 504 — WATSON 1529 — RUTLAND 2149 — REGISTERED ARCHITECTS

Drawing Title: Fire Protection Riser Diagram

Approved: Area Project Manger

Project Title: Relocate Regional Office to Department Owned Grounds

Building Number: 42

Location: VMAC Montgomery,Al.

Checked | Drawn

Date: 27 JANUARY 92

Project No. 322-002

DRAWING NO. 42-P9

Dwg 100 Of 134

Office of Facilities — Department of Veterans Affairs

O.S. GOVERNMENT PRINTING OFFICE: 1994-440-467