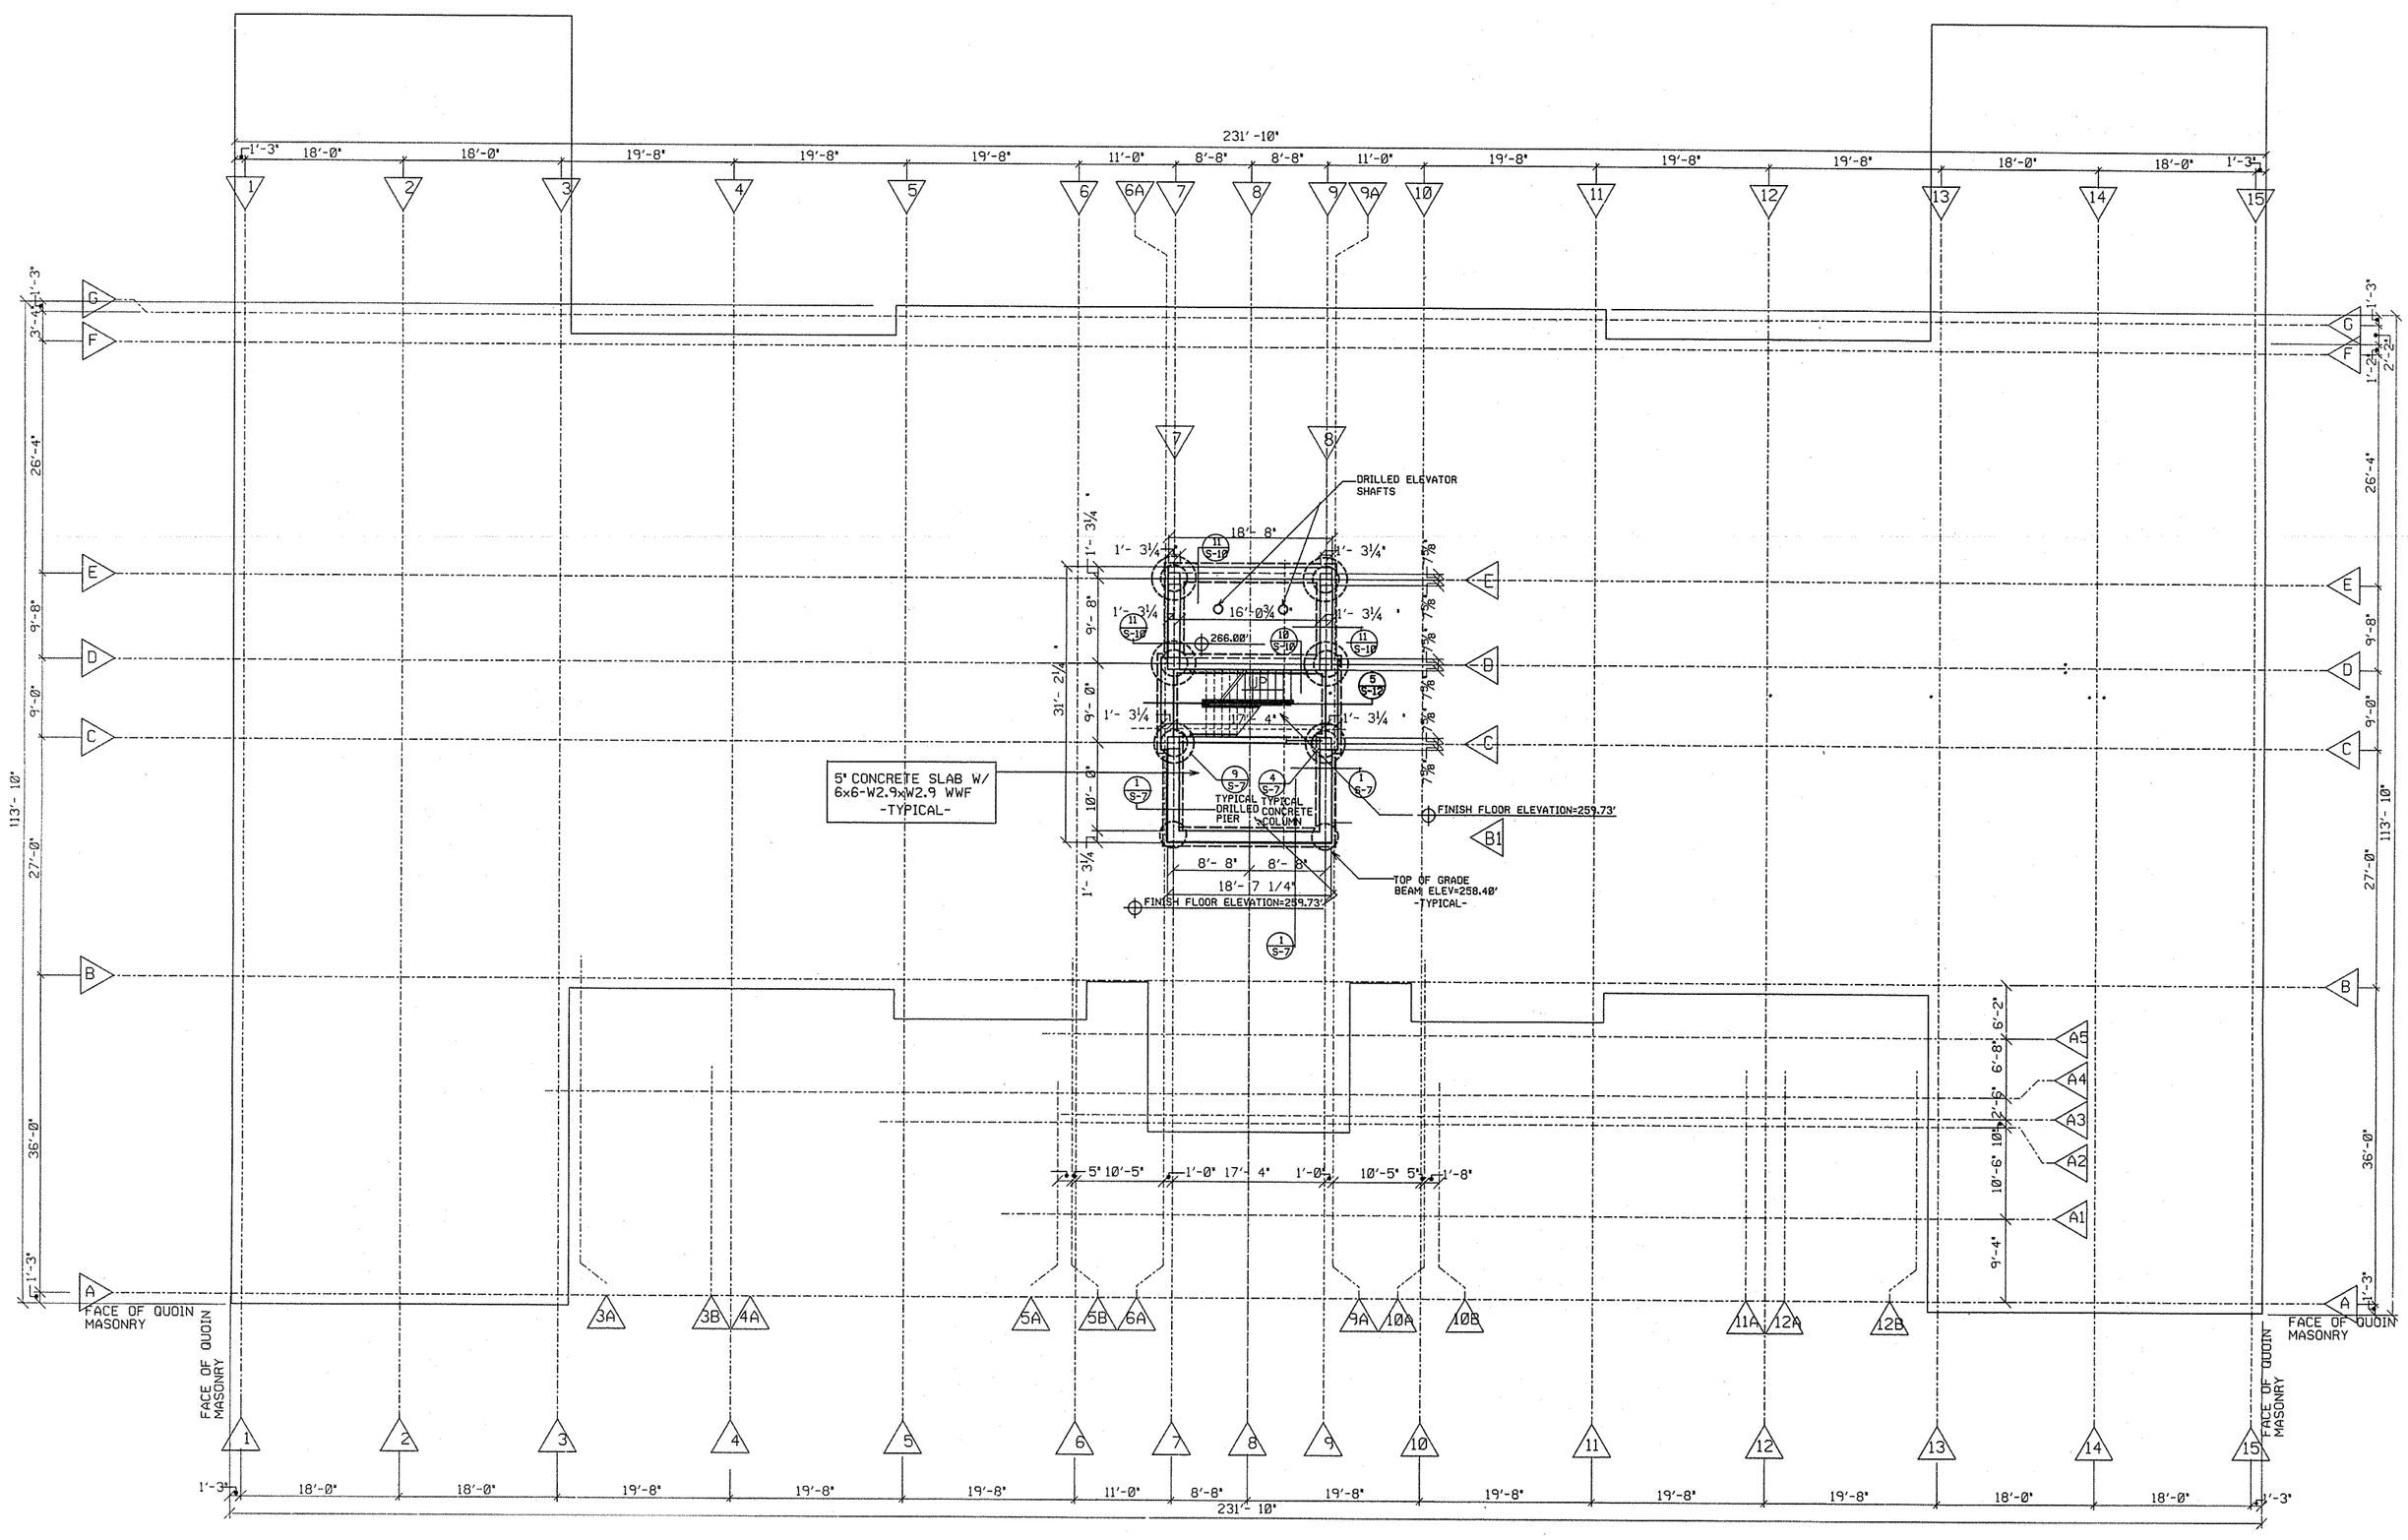

BASEMENT FOUNDATION PLAN

SCALE:1/8"=1'-0"

ALABAMA REGISTERED PROFESSIONAL ENGINEER GORDON L. DAVIS 1/15/92

DAVIS ENGINEERING, INC.
CONSULTING STRUCTURAL ENGINEERS
POST OFFICE BOX 4216
MONTGOMERY, ALABAMA 36103
(205) 265-3366

Fully Sprinklered

Revisions	Date

2WR
Watson Watson Rutland / Architects Inc.
166 Commerce Street
P.O. Box 4834
Montgomery, Alabama 36104
205)263-6401

STATE OF ALABAMA WATSON 3033 WATSON 1028 RUTLAND 2149 REGISTERED ARCHITECTS

Drawing Title	Basement Foundation Plan
Approved: Area Project Manger	
Project Title	Relocate Regional Office to Department Owned Grounds
Building Number	42
Checked	GLD
Drawn	JFH
Location	VMAC Montgomery,Al.
Date	27 JANUARY 92
Project No.	322-002
DRAWING NO.	S-1
Dwg	74 Of 134

Office of Facilities
Department of Veterans Affairs

VA FORM 08-6231A, JAN 1990