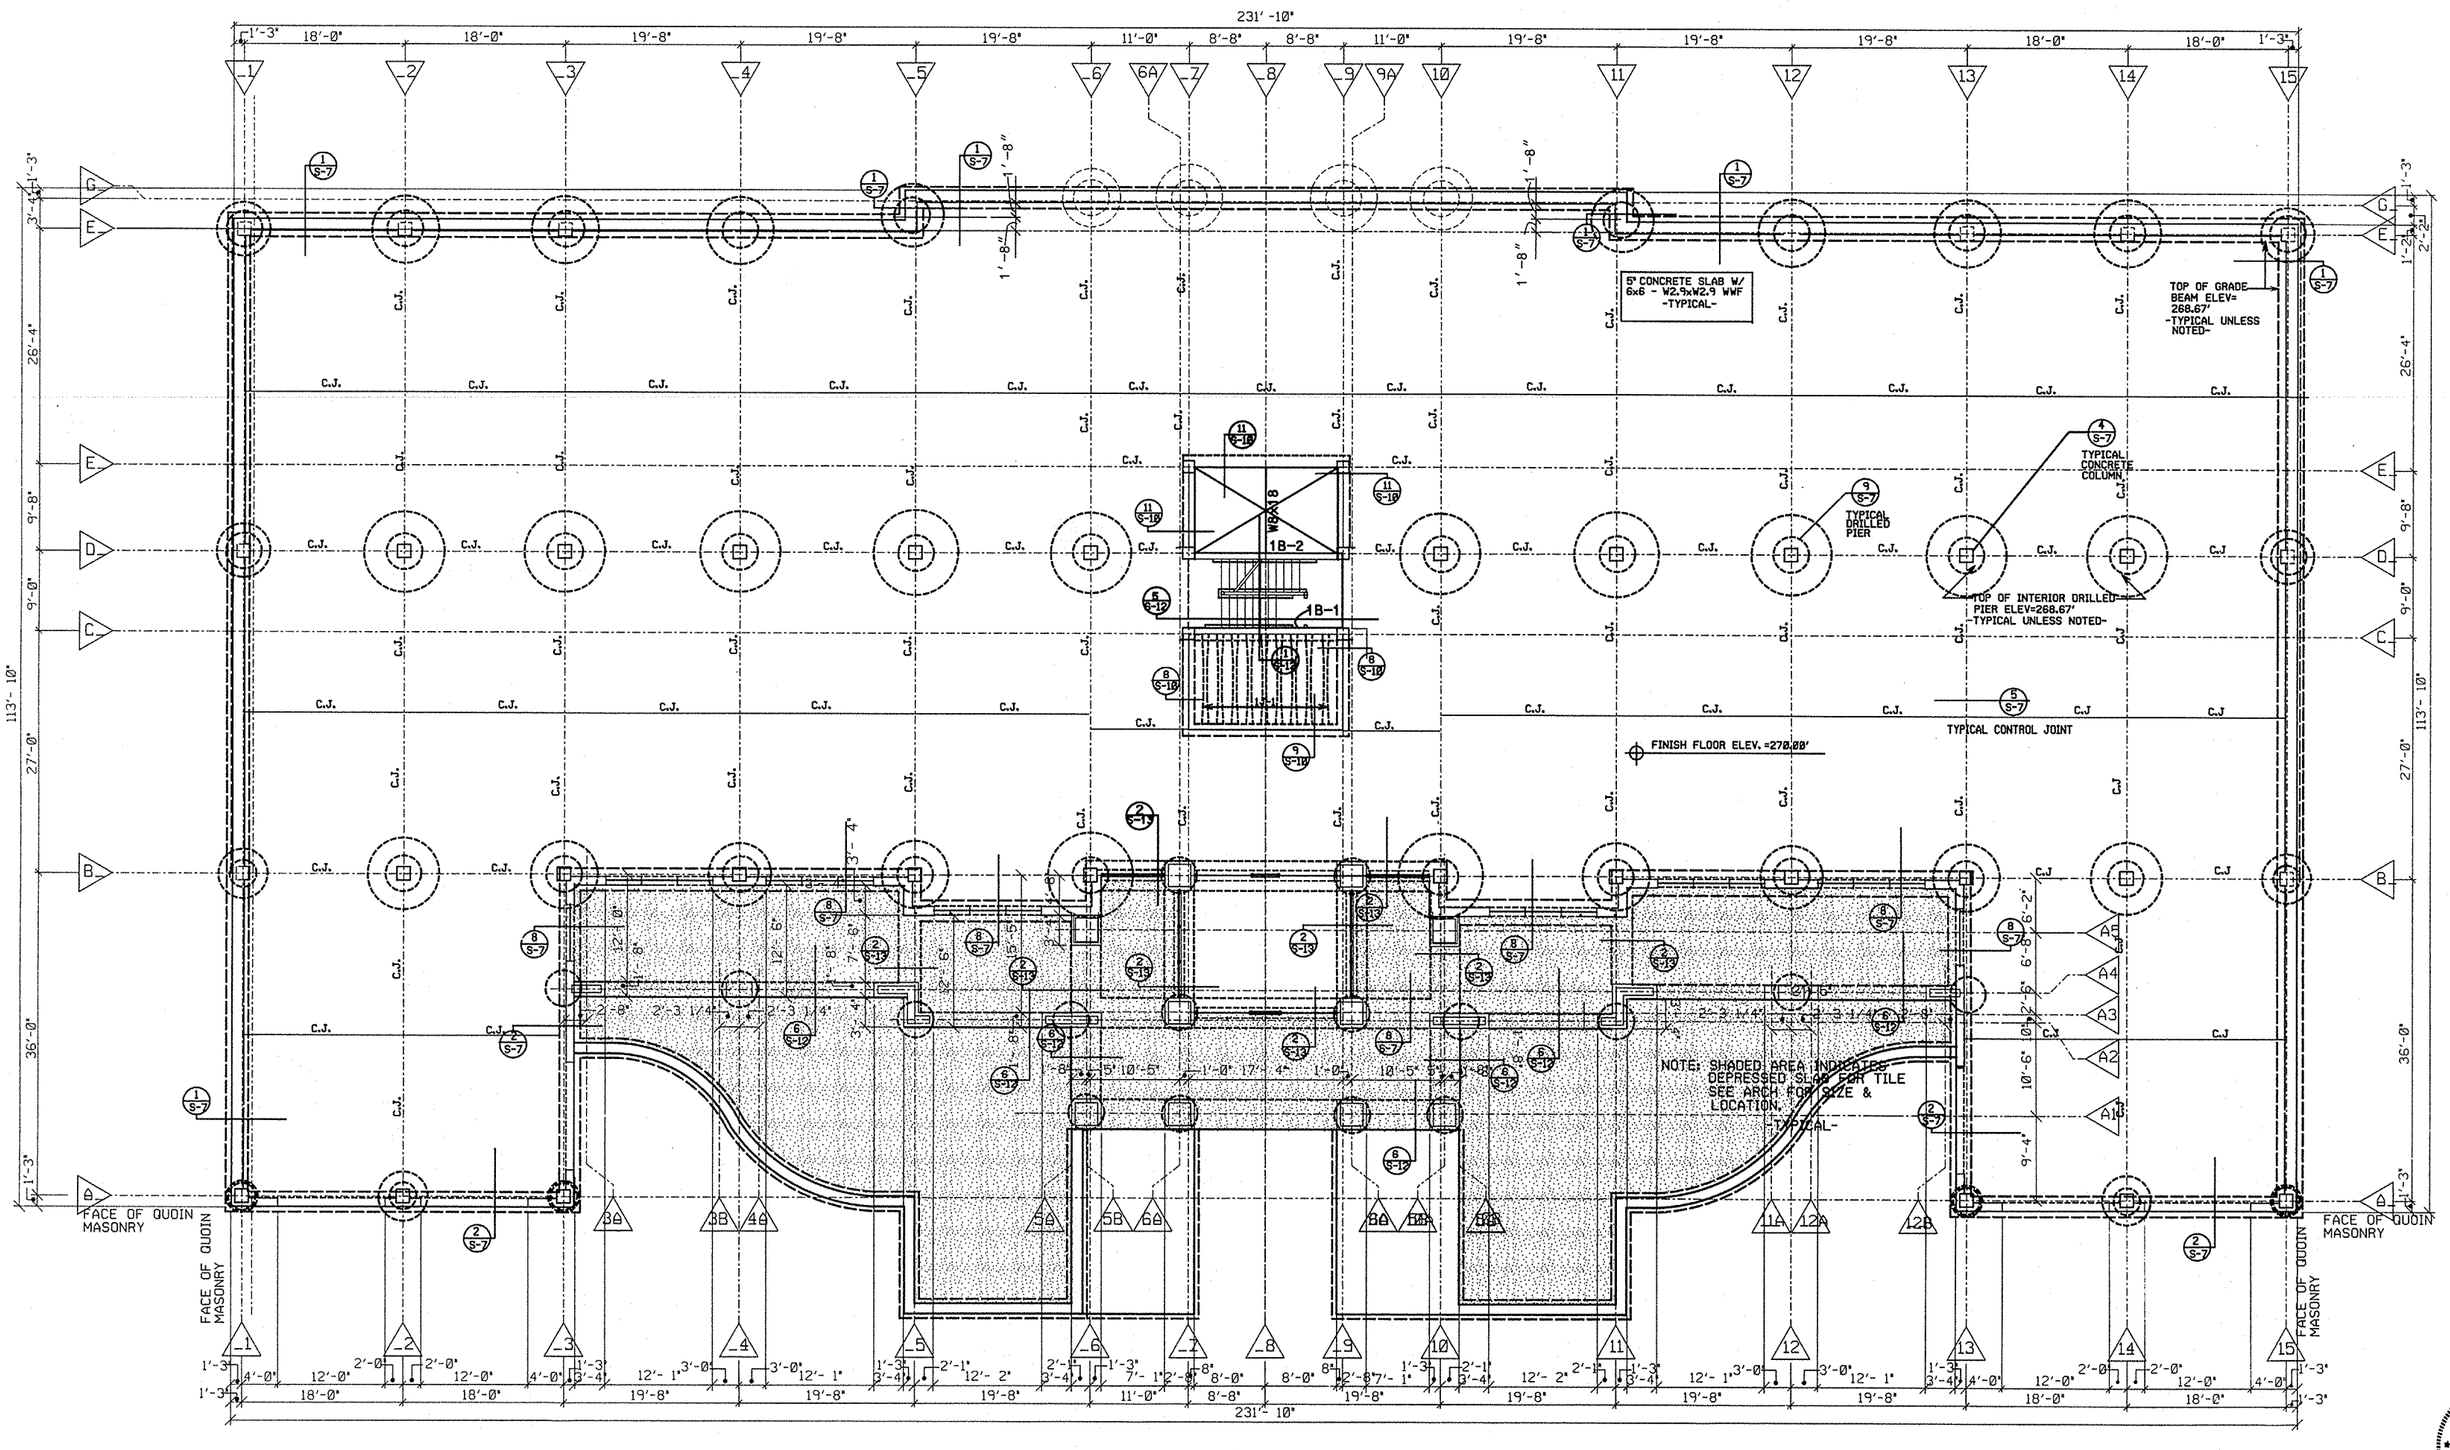


# FIRST FLOOR FRAMING & FOUNDATION PLAN

SCALE: 1/8"=1'-0"

ALABAMA REGISTERED PROFESSIONAL ENGINEER No. 18479 GORDON L. DAVIS 1/15/92


DAVIS ENGINEERING, INC.
CONSULTING STRUCTURAL ENGINEERS
POST OFFICE BOX 4216
MONTGOMERY, ALABAMA 36103
(205) 265-3366


Fully Sprinklered

| Revisions | Date |
|---|---|
| | |


2WR
Watson Watson Rutland / Architects Inc.
166 Commerce Street
P.O. Box 4834
Montgomery, Alabama 36104
205)263-6401


STATE OF ALABAMA WATSON WATSON WATSON RUTLAND REGISTERED ARCHITECTS

| | | | |
|---|---|---|---|
| Drawing Title: First Floor Framing and Foundation Plan | Project Title: Relocate Regional Office to Department Owned Grounds | | Date: 27 JANUARY 92 |
| Approved: Area Project Manger | | | Project No. 322-002 |
| | Building Number 42 | Checked GLD | Drawn JFH |
| | Location VMAC Montgomery,Al. | | DRAWING NO. S-2 Dwg.75 Of 134 |

Office of Facilities
Department of Veterans Affairs

VA FORM 08-6231A, JAN 1990

U.S. GOVERNMENT PRINTING OFFICE: 1984-440-487