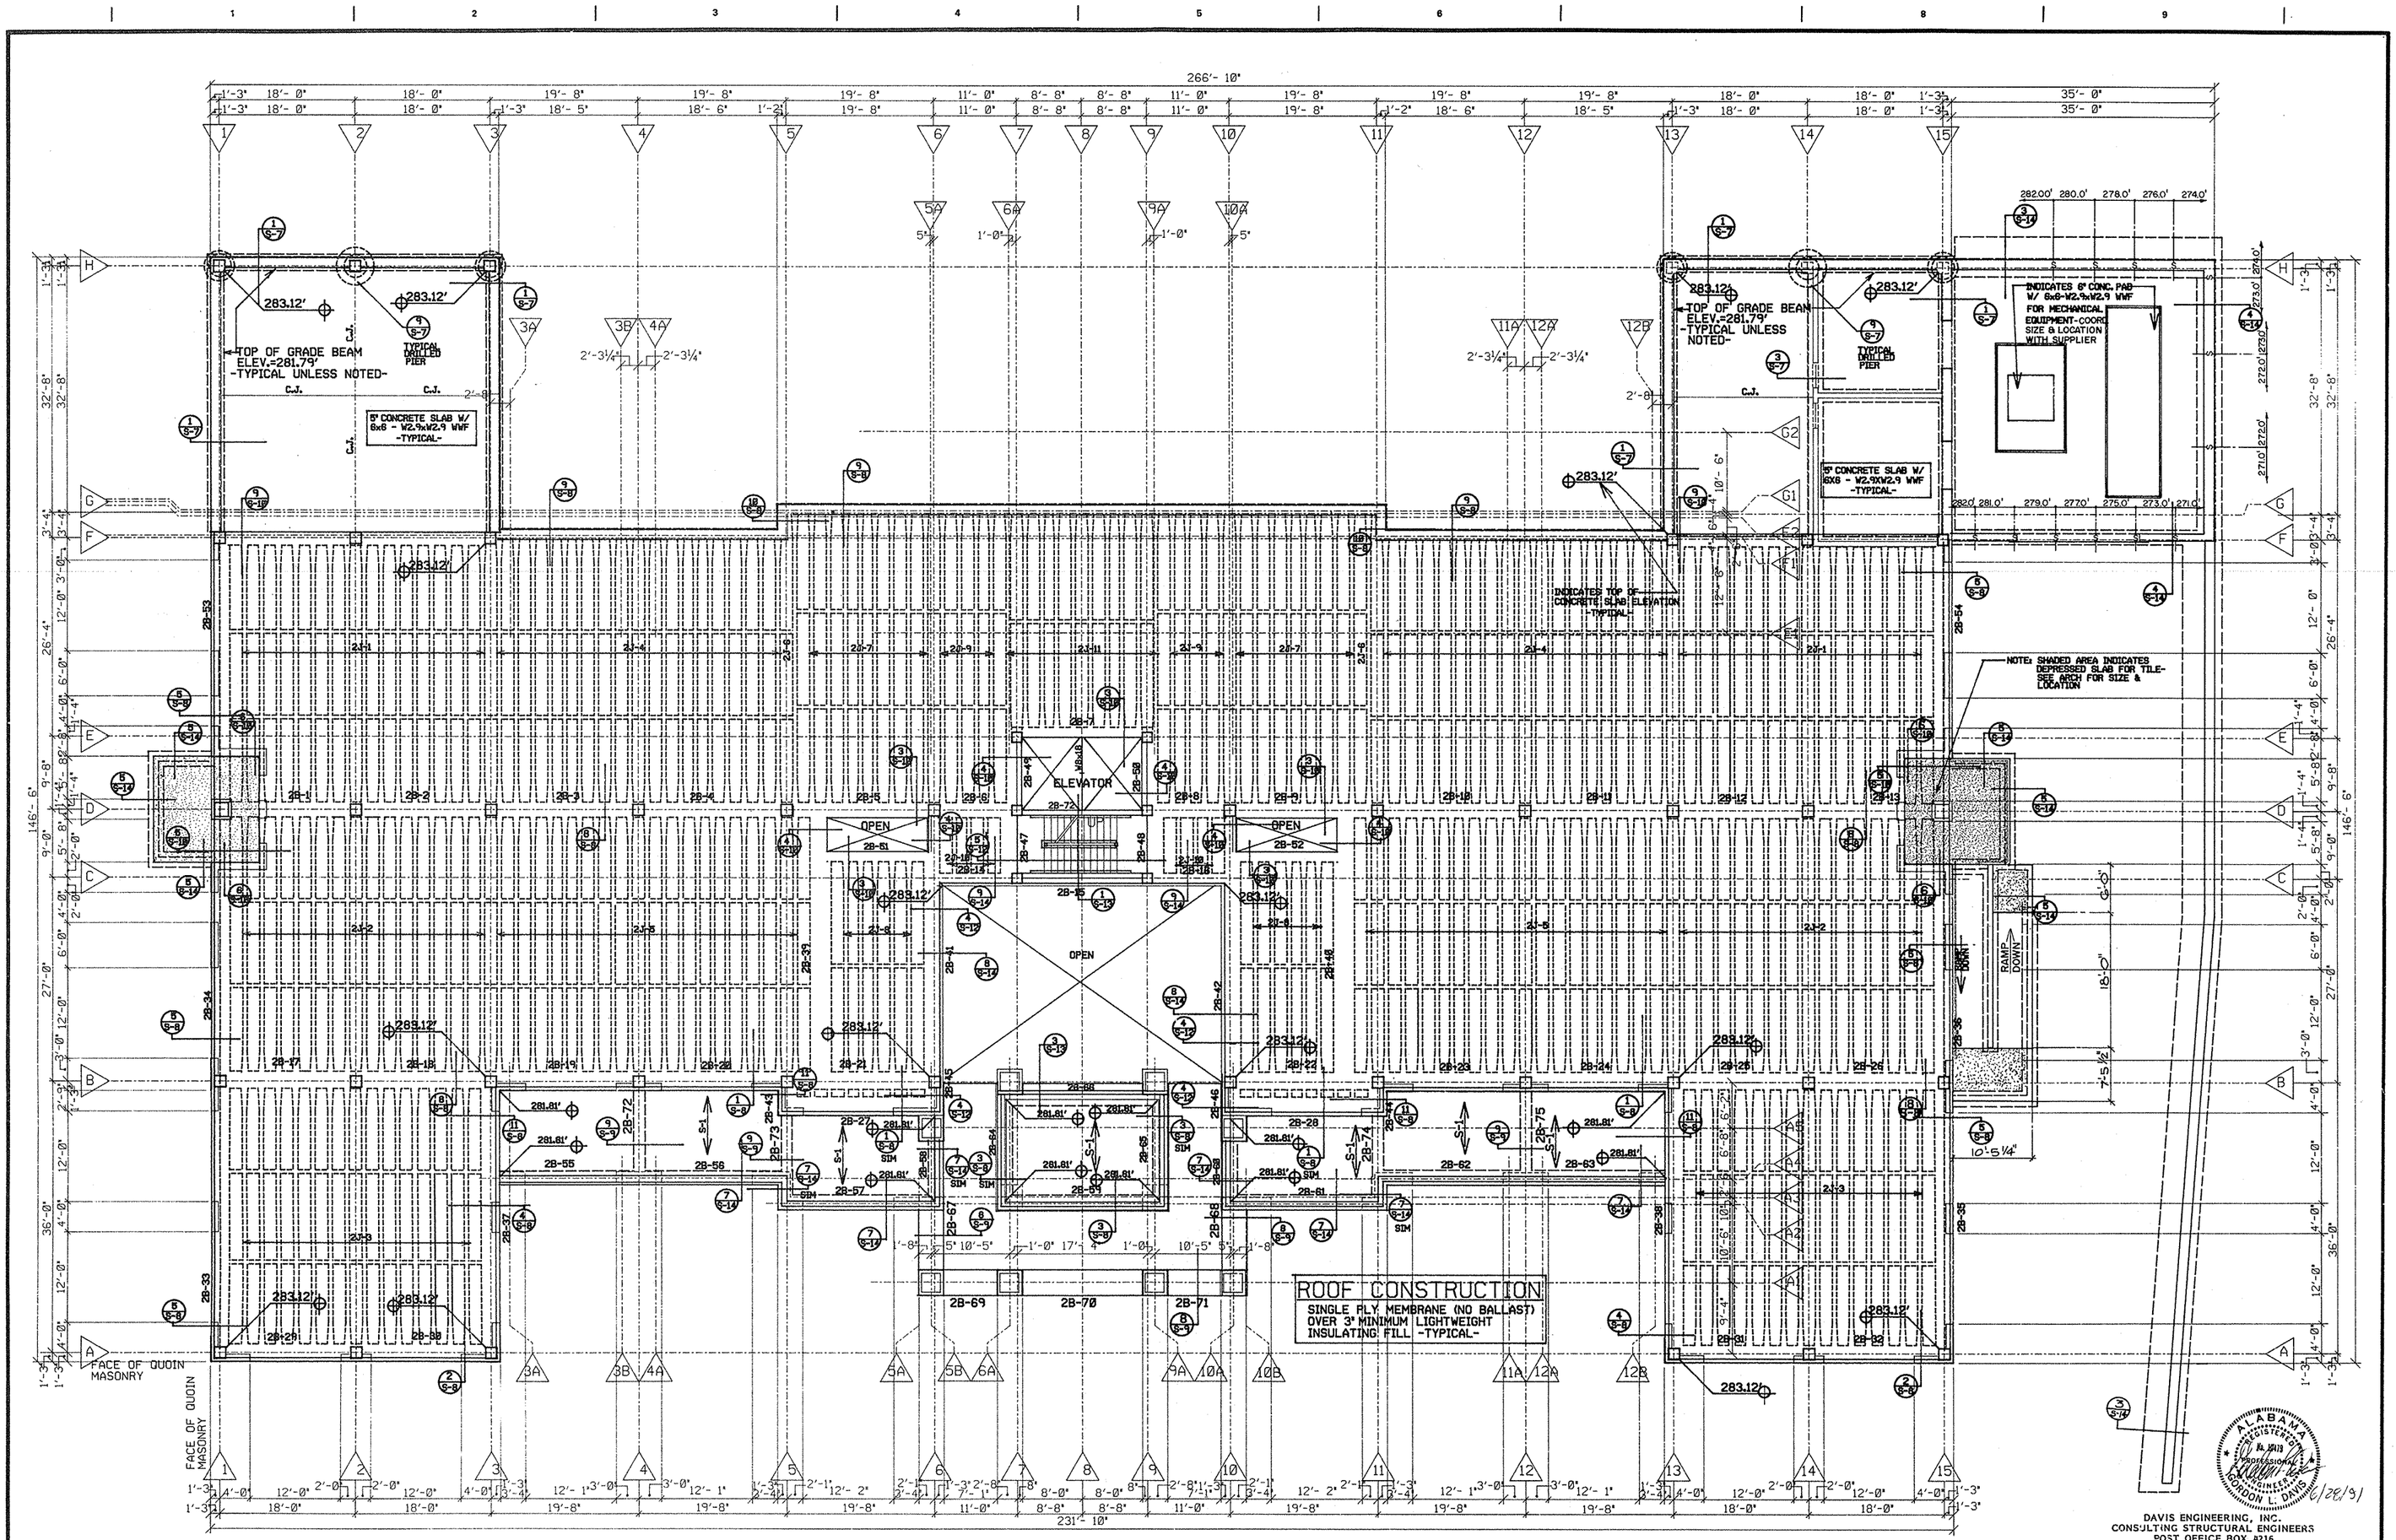

SECOND FLOOR FRAMING & FOUNDATION PLAN

SCALE: 1/8"=1'-0"

Fully Sprinklered

DAVIS ENGINEERING, INC.
CONSULTING STRUCTURAL ENGINEERS
POST OFFICE BOX 4216
MONTGOMERY, ALABAMA 36103
(205) 265-3366

ALABAMA REGISTERED GORDON L. DAVIS 6/28/91

Revisions	Date

2WR
Watson Watson Rutland / Architects Inc.
166 Commerce Street
P.O. Box 4834
Montgomery, Alabama 36104
205)263-6401

STATE OF ALABAMA WATSON 5013 WATSON 1828 RUTLAND 3149 REGISTERED ARCHITECTS

Drawing Title: Second Floor Framing and Foundation Plan	Project Title: Relocate Regional Office to Department Owned Grounds	Date: 27 JANUARY 92	
Approved: Area Project Manger		Project No.: 322-002	
Building Number: 42	Checked: G.L.D.	Drawn: J.F.H.	DRAWING NO.: S-3
Location: VMAC Montgomery, Al.			Dwg. 76 Of 134

Office of Facilities — Department of Veterans Affairs

VA FORM 08-6231A, JAN 1990

G.P.O. 1991-0-282-647/40,017