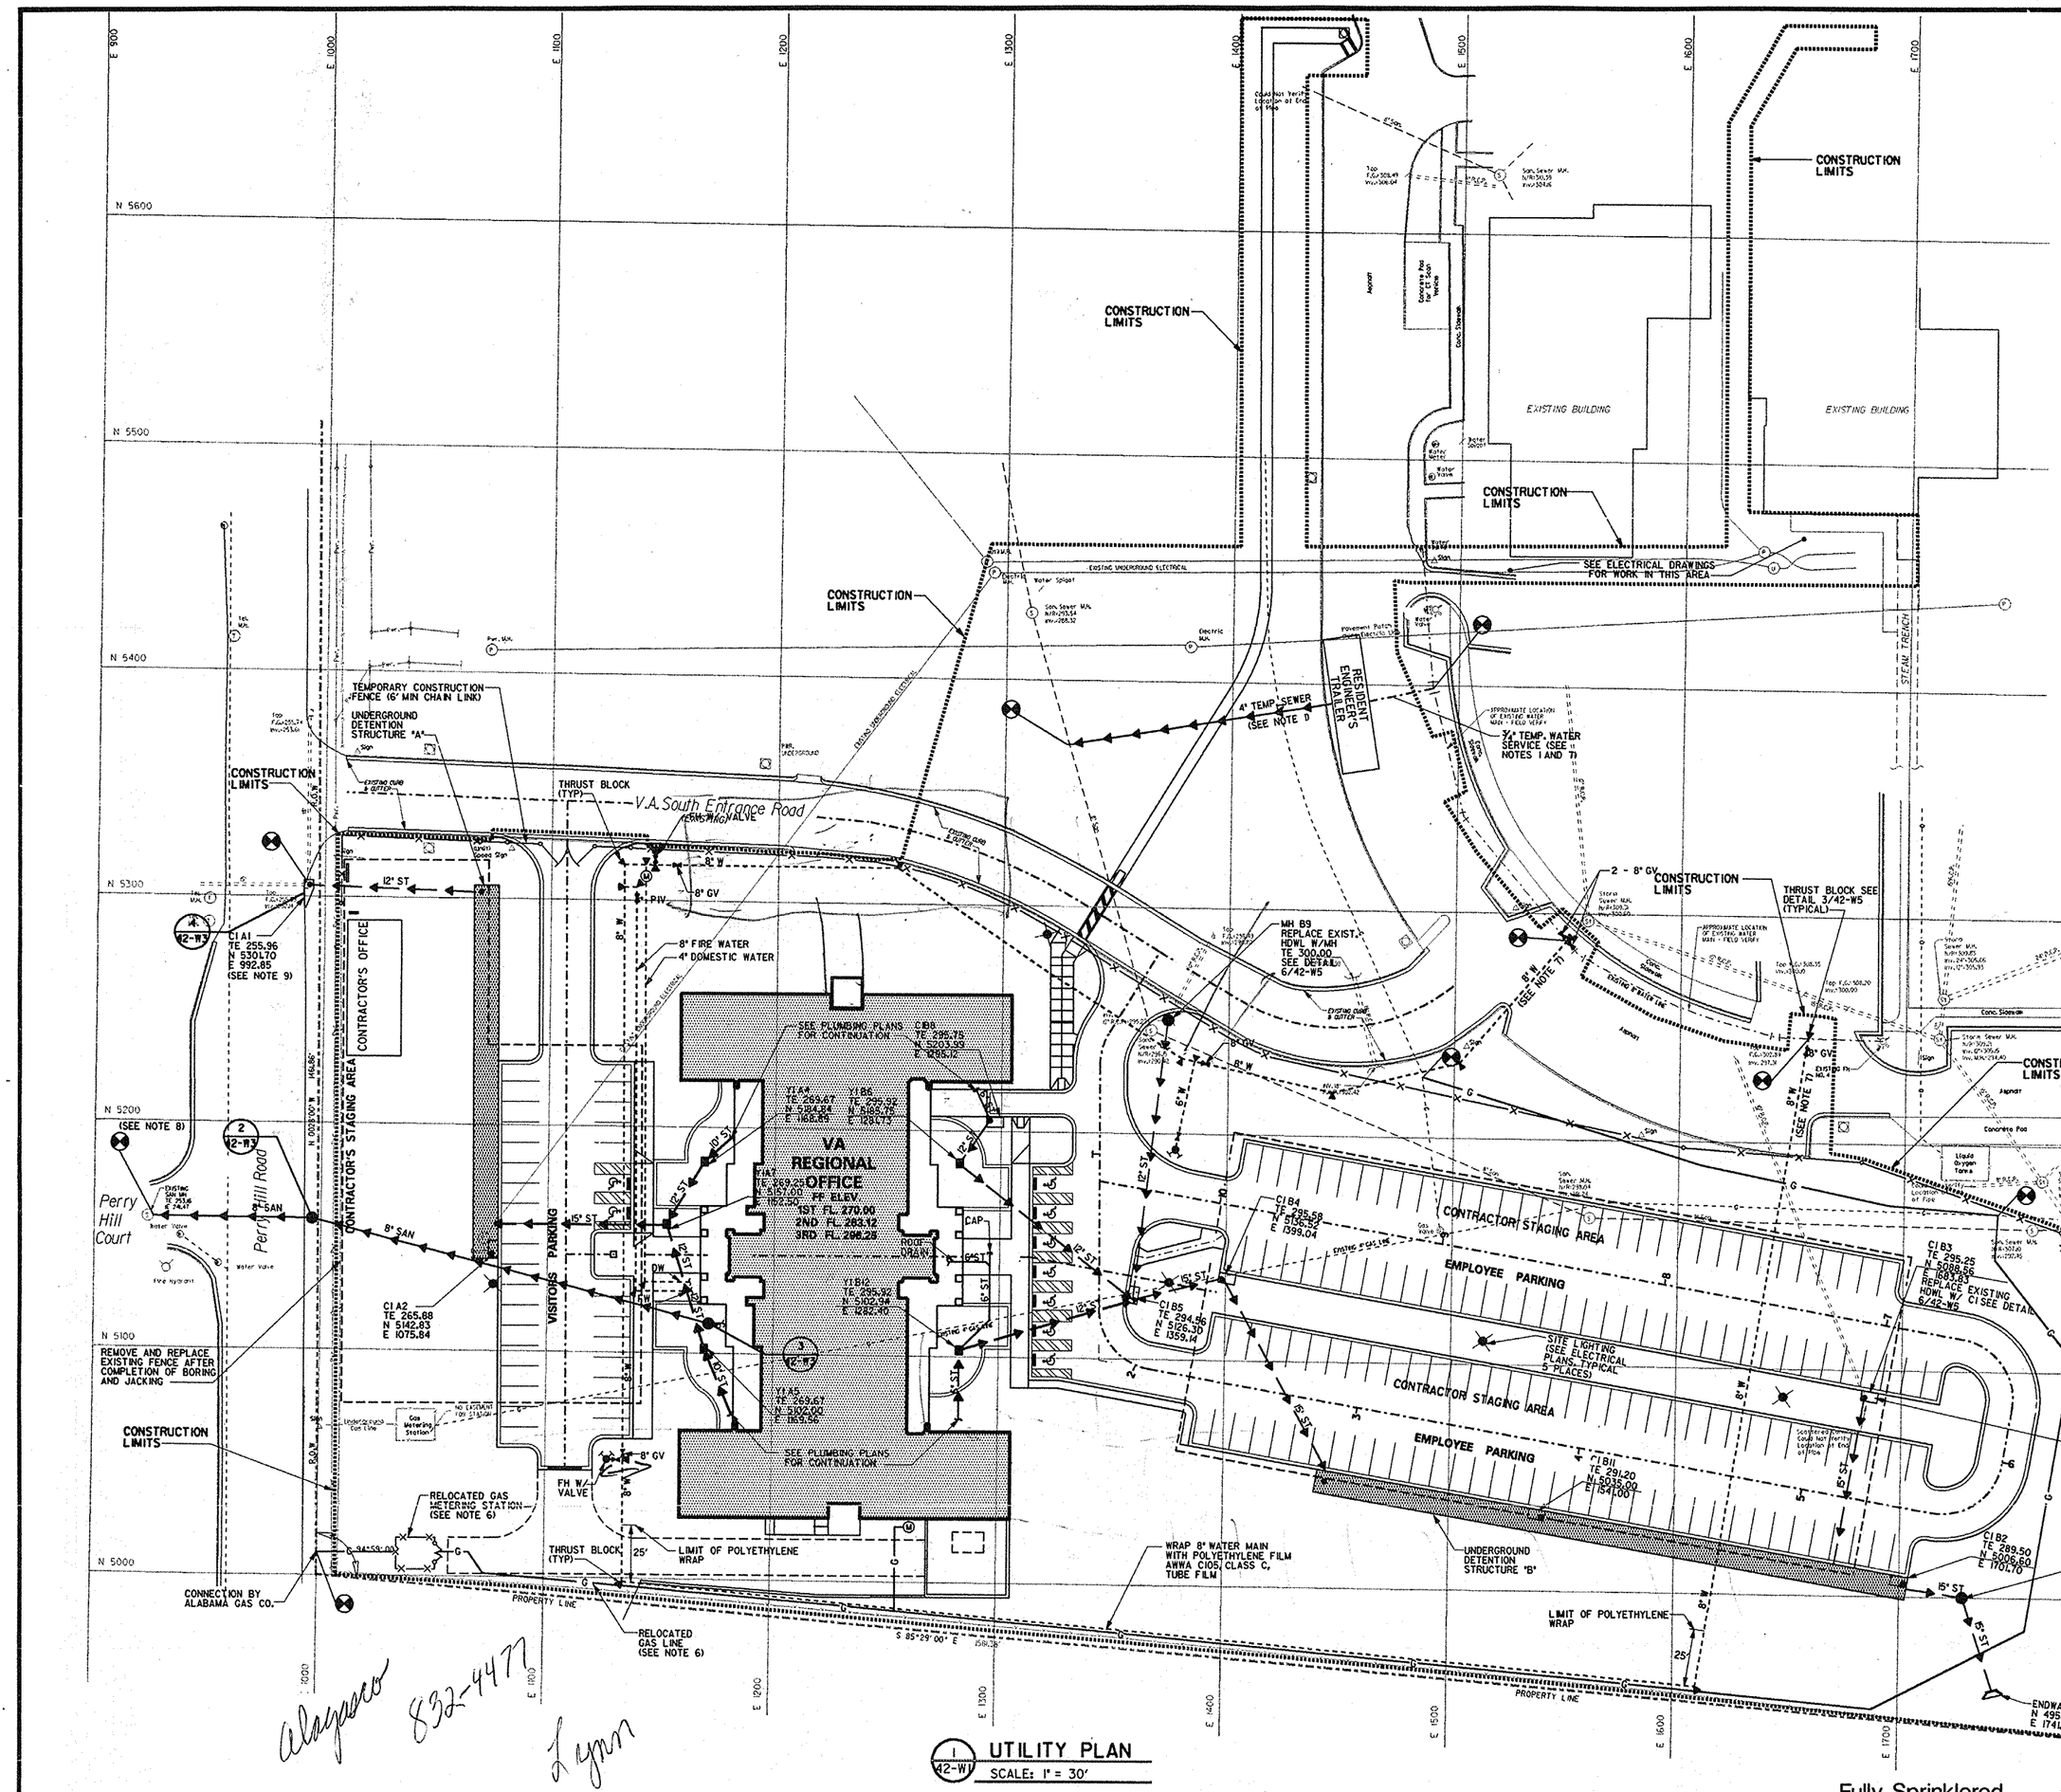

1 (42-W1) UTILITY PLAN
SCALE: 1" = 30'

SCALE: 1"=30'
60 30 0 30 60

LEGEND

	NEW	EXISTING
SANITARY SEWER		
STORM SEWER		
WATER MAIN		
GAS MAIN	—G—	----G----
METER	Ⓜ	N/A
OXYGEN LINE	—O—	----O----
MANHOLE	●	○
INLET	■	□
FIRE HYDRANT		
SIAMESE CONNECTION		N/A
INDICATOR POST & VALVE		
GATE VALVE		
NEW CONNECTION POINT		
THRUST BLOCK		

ABBREVIATIONS

GV	GATE VALVE
FDC	FIRE DEPT. CONNECTION
ST	STORM
SAN	SANITARY
INL	INLET
PIV	INDICATOR POST & VALVE
W	WATER
CO	CLEAN OUT
EL	ELEVATION
INV	INVERT
MH	MANHOLE
FH	FIRE HYDRANT
EX	EXISTING
HDWL	HEADWALL

NOTES:

1. INITIAL INSTALLATION COST AND/ OR FEES FOR WATER, SEWER, TELEPHONE AND ELECTRIC SERVICES FOR RESIDENT ENGINEER ARE A PART OF THIS CONTRACT. MONTHLY ELECTRIC, AND TELEPHONE CHARGES FOR RESIDENT ENGINEER WILL BE PAID FOR BY THE OWNER. NO WATER METER IS REQUIRED.
2. CONTRACTOR SHALL PROVIDE AND PAY HIS OWN ELECTRIC, TELEPHONE, WATER AND SEWER SERVICES.
3. TEMPORARY SERVICES ARE TO BE REMOVED AND CONNECTIONS PROPERLY CAPPED AFTER CONSTRUCTION IS COMPLETED.
4. ALL CURB INLETS SHALL BE TYPE "A" UNLESS NOTED OTHERWISE.
5. EARTH COVER OVER ALL UTILITIES SHALL BE A MINIMUM OF 3'- 0".
6. GAS METERING STATION RELOCATION AND NEW METER INSTALLATION WILL BE PERFORMED BY THE ALABAMA GAS CO. AND IS NOT A PART OF THIS CONTRACT. CONTRACTOR SHALL INSTALL THE REMAINDER OF OF THE GAS MAIN. SEE PLUMBING PLANS.
7. SAWCUT PAVEMENT FOR INSTALLATION OF UTILITIES AND REPLACE PER DETAIL 9/42-L6.
8. OBTAIN APPROVAL FROM CITY OF MONTGOMERY WATER WORKS AND SANITARY SEWER BOARD OF METHOD AND PROCEDURE OF CONNECTING TO THE EXISTING MANHOLE. CONTACT ANDY MOORE, 240-1605, PRIOR TO DIGGING RECEIVING PIT.
9. ALL CONSTRUCTION WITHIN THE RIGHT-OF-WAY OF PERRY HILL ROAD SHALL CONFORM TO CITY OF MONTGOMERY STANDARDS AND SPECIFICATIONS.

Fully Sprinklered

Revisions	Date

2WR
Watson Watson Rutland / Architects Inc.
166 Commerce Street
P.O. Box 4834
Montgomery, Alabama 36104
205)263-6401

Drawing Title: Utility Plan

Approved: Area Project Manger

Project Title: Relocate Regional Office to Department Owned Grounds

Date: 27 JANUARY 92

Project No.: 322-002

Building Number: 42

Checked:

Drawn:

Location: VMAC Montgomery,Al.

DRAWING NO.: 42-W1

Dwg 15 Of 134

Office of Facilities — Department of Veterans Affairs

VA FORM 08-6231A, JAN 1990

alagaco 832-4477 Lynn