SEE SHEETS A-1.02 AND A-1.03 FOR TILE NOTES AND DETAILS

SEE SHEETS A-1.02 AND A-1.03 FOR TILE NOTES AND DETAILS

CERAMIC TILE NOTE:

TOILET ELEVATIONS PROVIDED ON THE NEXT PAGE ARE INTENDED TO SHOW DESIGN INTENT THRUOUT THE TOILETS. ALL WALLS HAVE CERAMIC TILE WAINSCOTS AND EXTERIOR BUILDING WALLS HAVE CERAMIC TILE FROM FLOOR TO CEILING. WHILE HAND(S) OF TOILET ELEVATIONS MAY VARY, INTENDED DESIGN IS SHOWN.

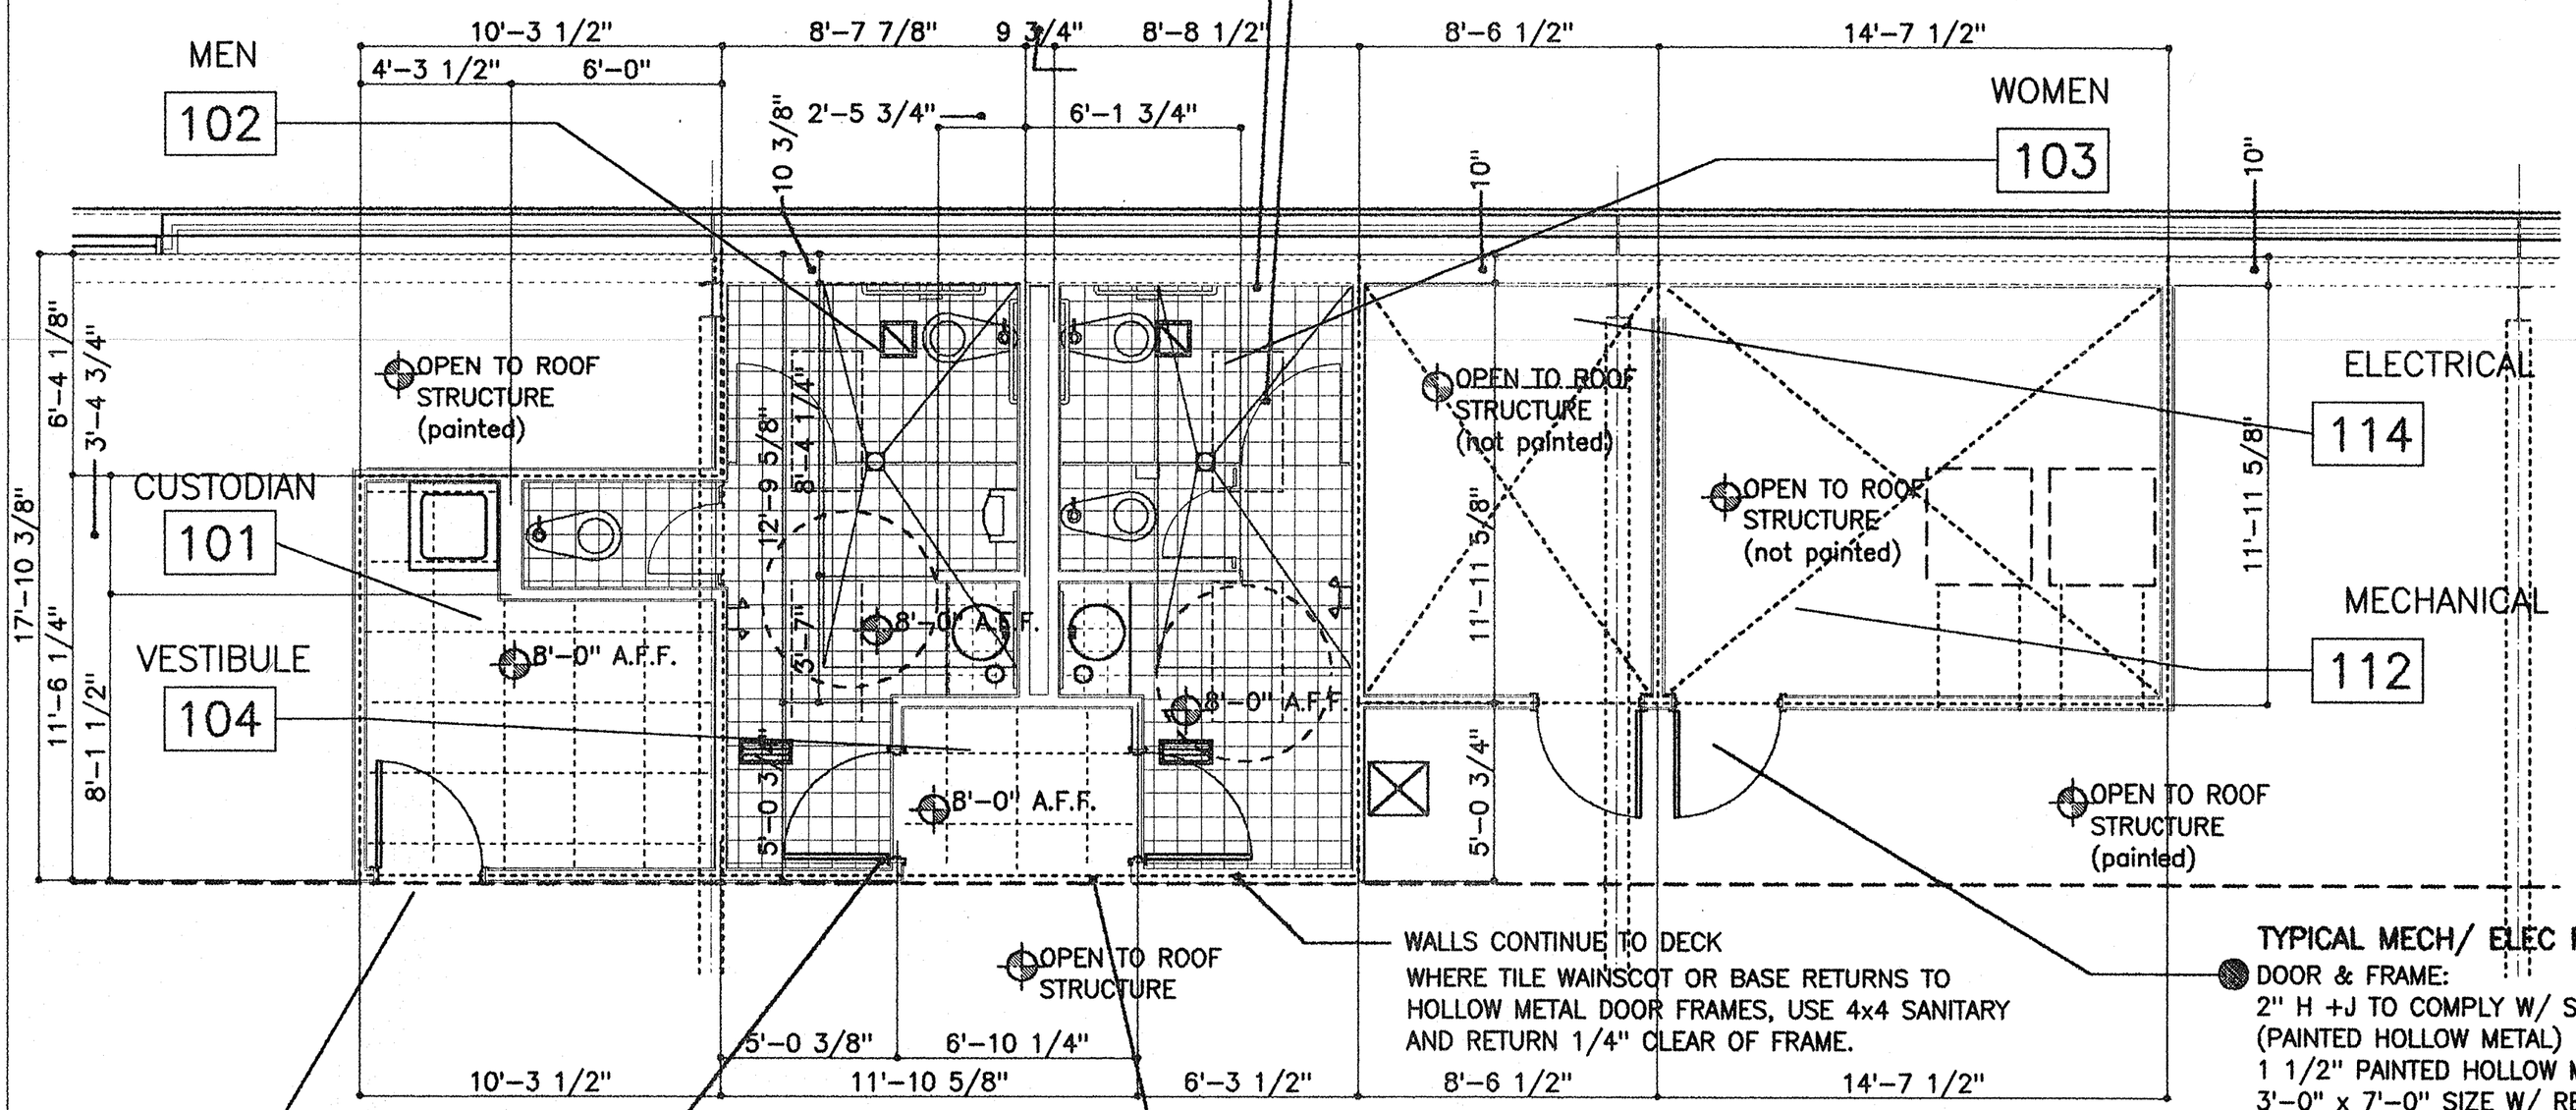

WALLS CONTINUE TO DECK WHERE TILE WAINSCOT OR BASE RETURNS TO HOLLOW METAL DOOR FRAMES, USE 4x4 SANITARY AND RETURN 1/4" CLEAR OF FRAME.

FURRED DOWN CASED OPENING AT 7'-10" A.F.F. WITH G.B. BOTTOM AND BOTH SIDES PAINTED

TYPICAL MECH/ ELEC ROOM DOOR
DOOR & FRAME:
2" H +J TO COMPLY W/ STD DETAILS (PAINTED HOLLOW METAL)
1 1/2" PAINTED HOLLOW METAL DOOR
3'-0" x 7'-0" SIZE W/ REQUIRED FRAME.
LOCKSET, 1 1/2 PR BUTTS, SS 12" HIGH x 35" KICK PLATE, NEOPREME WEATHERSTRIP x 3 SIDES AND INTERLOCKING THRESHOLD W/ NEOPREME CLOSURE.

TYPICAL TOILET DOOR
DOOR & FRAME:
2" H +J TO COMPLY W/ STD DETAILS (PAINTED HOLLOW METAL)
1 1/2" PAINTED HOLLOW METAL DOOR
3'-0" x 7'-0" SIZE W/ REQUIRED FRAME.
1 1/2PAIR ROLLER BEARING BUTTS, PULL HANDLE AND PUSH PLATE, INSIDE CLOSER, 12" x 35" SS KICK PLATE EACH SIDE, GRANITE THRESHHOLD. INCLUDE A.D.A. SIGNAGE AT EACH DOOR.

CUSTODIAN DOOR
DOOR & FRAME:
2" H +J TO COMPLY W/ STD DETAILS (PAINTED HOLLOW METAL)
1 1/2" PAINTED HOLOOW METAL DOOR
3'-0" x 7'-0" SIZE W/ REQUIRED FRAME.
LOCKSET, 1 1/2 PR BUTTS, SS 12" HIGH x 35" KICK PLATE, NO THRESH

STATE OF ALABAMA
MARK M WASSWEILER
2390
REGISTERED ARCHITECT

PARTIAL FLOOR PLAN

SCALE: 1/4" = 1'-0"

wassweiler ARCHITECT
334 221 9736

VA REGIONAL OFFICE
345 PERRY HILL ROAD
MONTGOMERY, ALABAMA

Drawing Title: PARTIAL TOILET PLAN	Project Title: PREFABRICATE METAL STORAGE BUILDING	Date: 1 Jan 2003	Project No. 322VB3034
Building Number: ---	Checked: ---	Drawn: MMW	Drawing No. A-1.01
Location: CENTRAL ALABAMA VETERANS HEALTH CARE SYSTEM/WEST CAMPUS			Sheet 16 of 65

VA FORM 08-6231A, MAR 1984