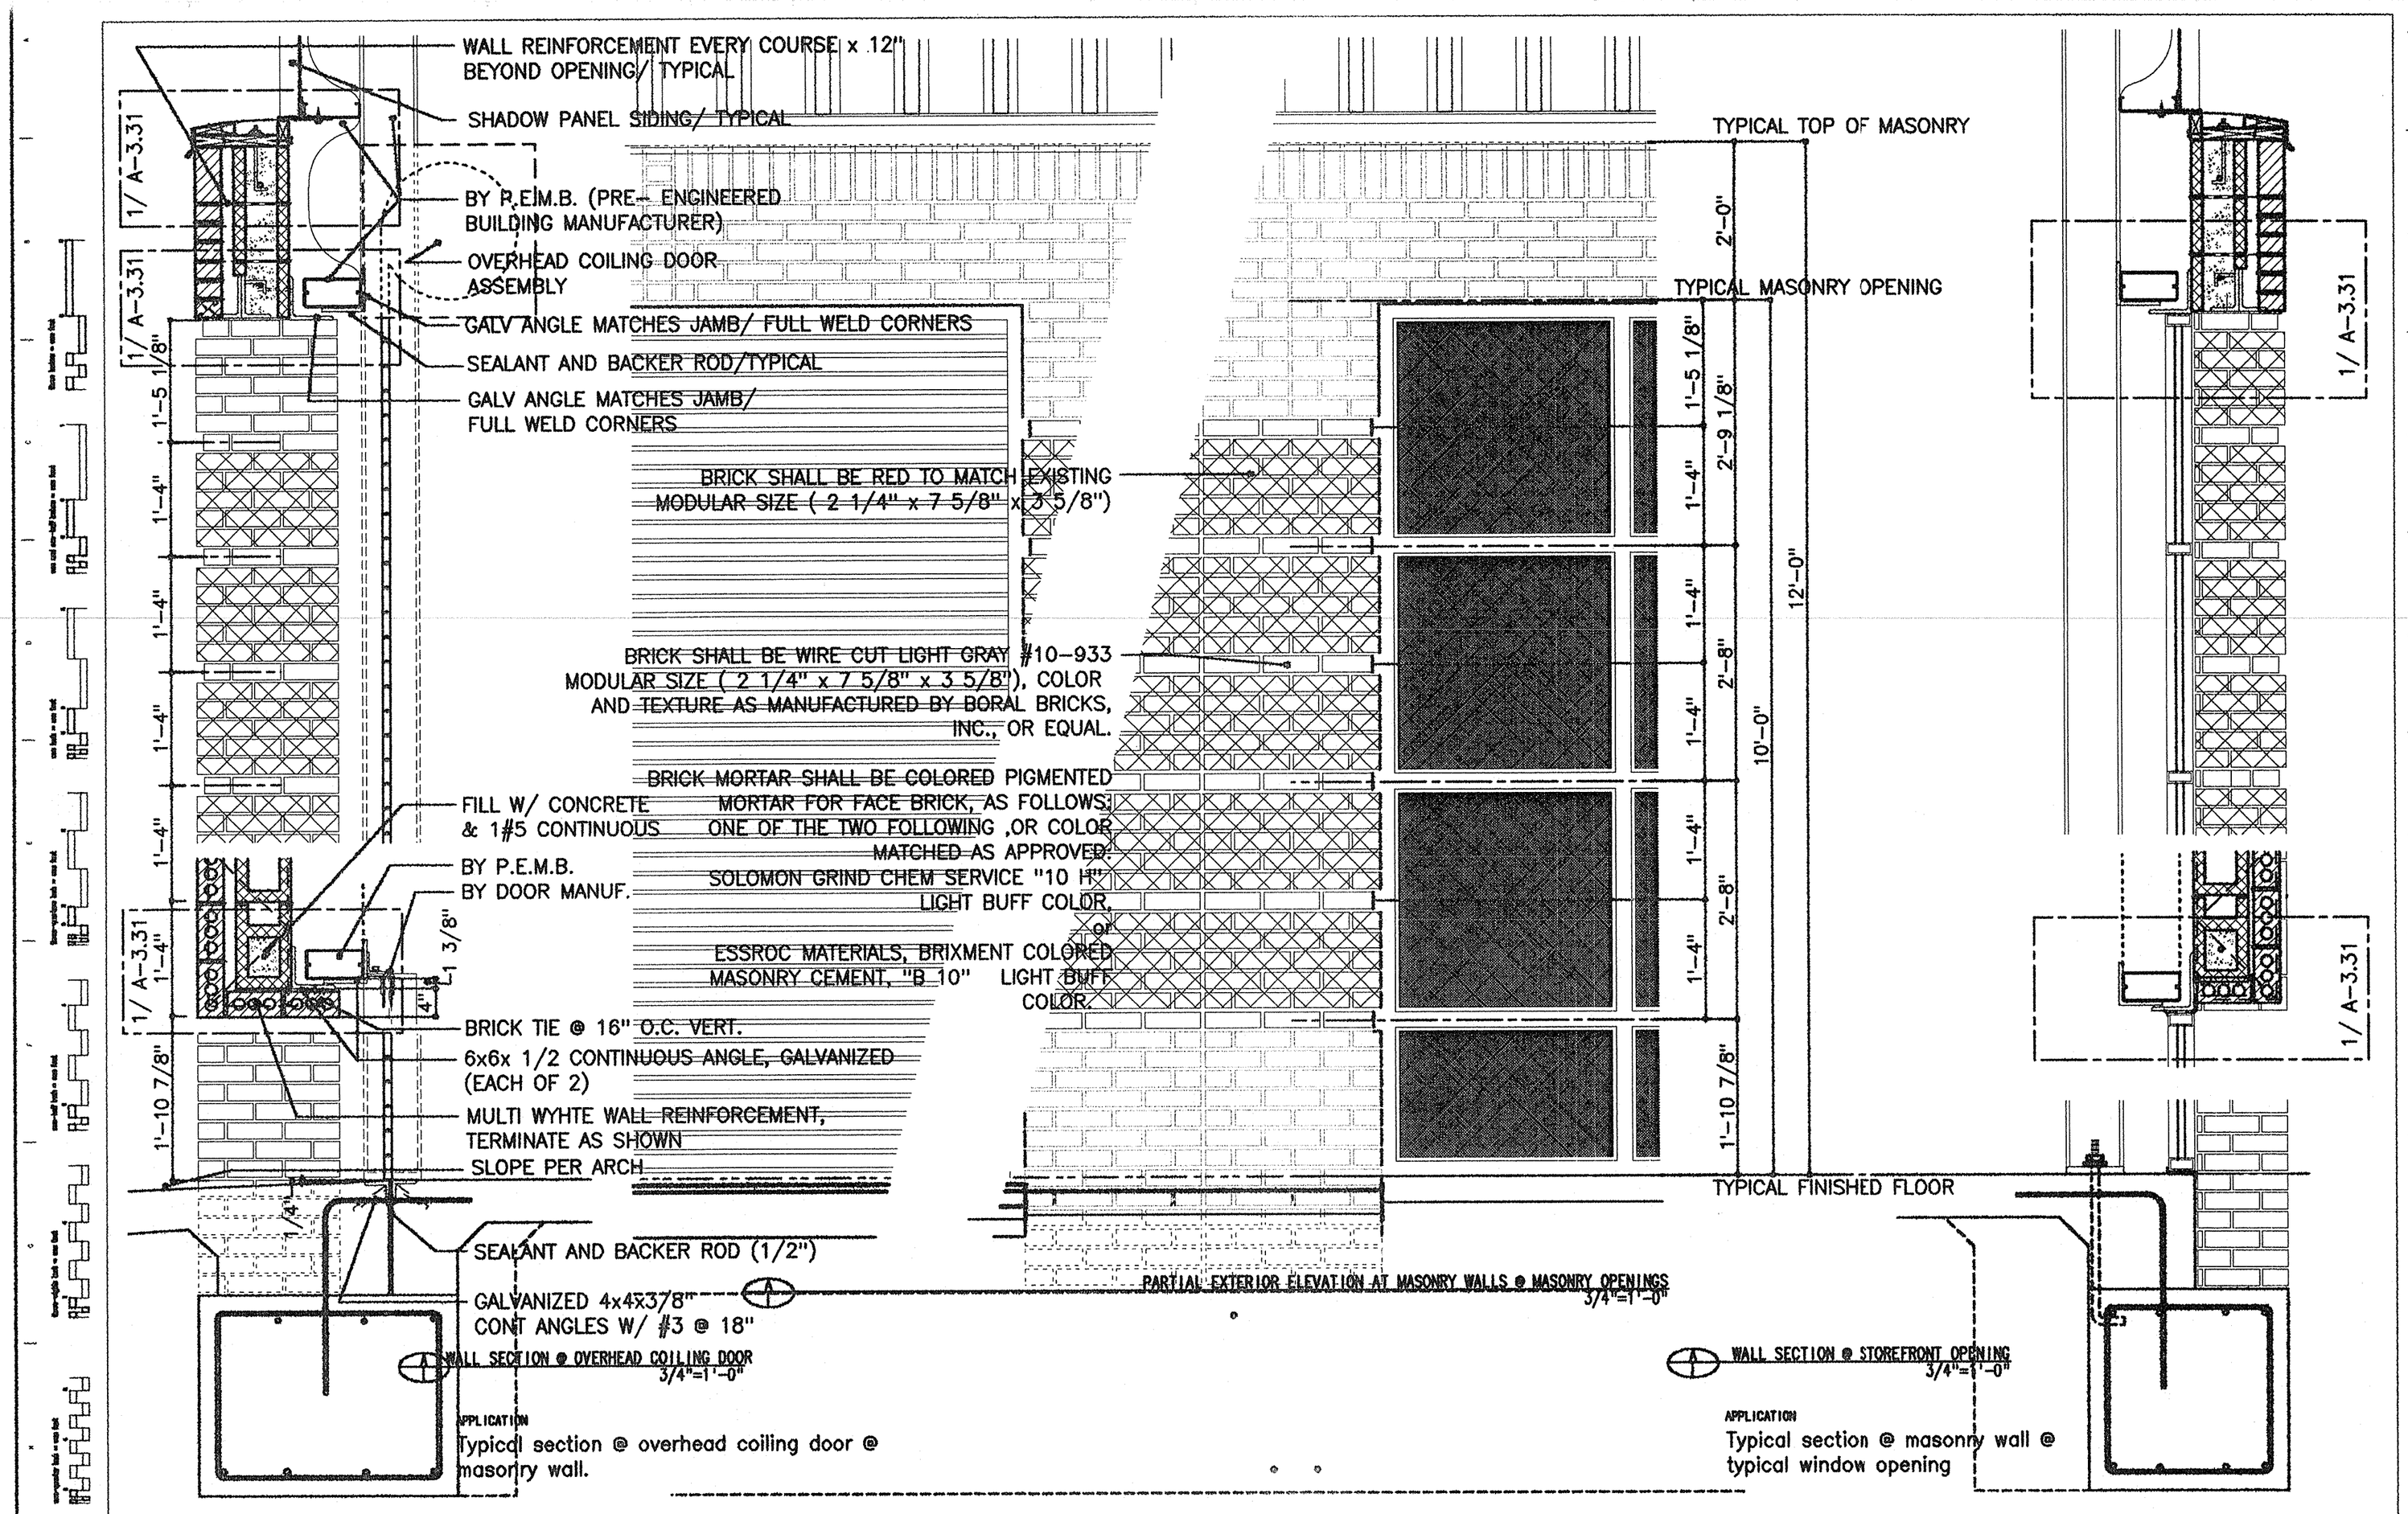

wassweiler ARCHITECT
334 221 9736

VA REGIONAL OFFICE
345 PERRY HILL ROAD
MONTGOMERY, ALABAMA

Drawing Title: EXTERIOR WALL SECTIONS

Project Title: PREFABRICATE METAL STORAGE BUILDING

Date: 1 Jan 2003

Project No.: 322VB3034

Drawn: MMW

Drawing No.: A-3.3

Location: CENTRAL ALABAMA VETERANS HEALTH CARE SYSTEM/WEST CAMPUS

Veterans Administration

VA FORM 08-6231A, MAR 1984