2027c002.dwg 1-14-03 3:51:20 pm EST

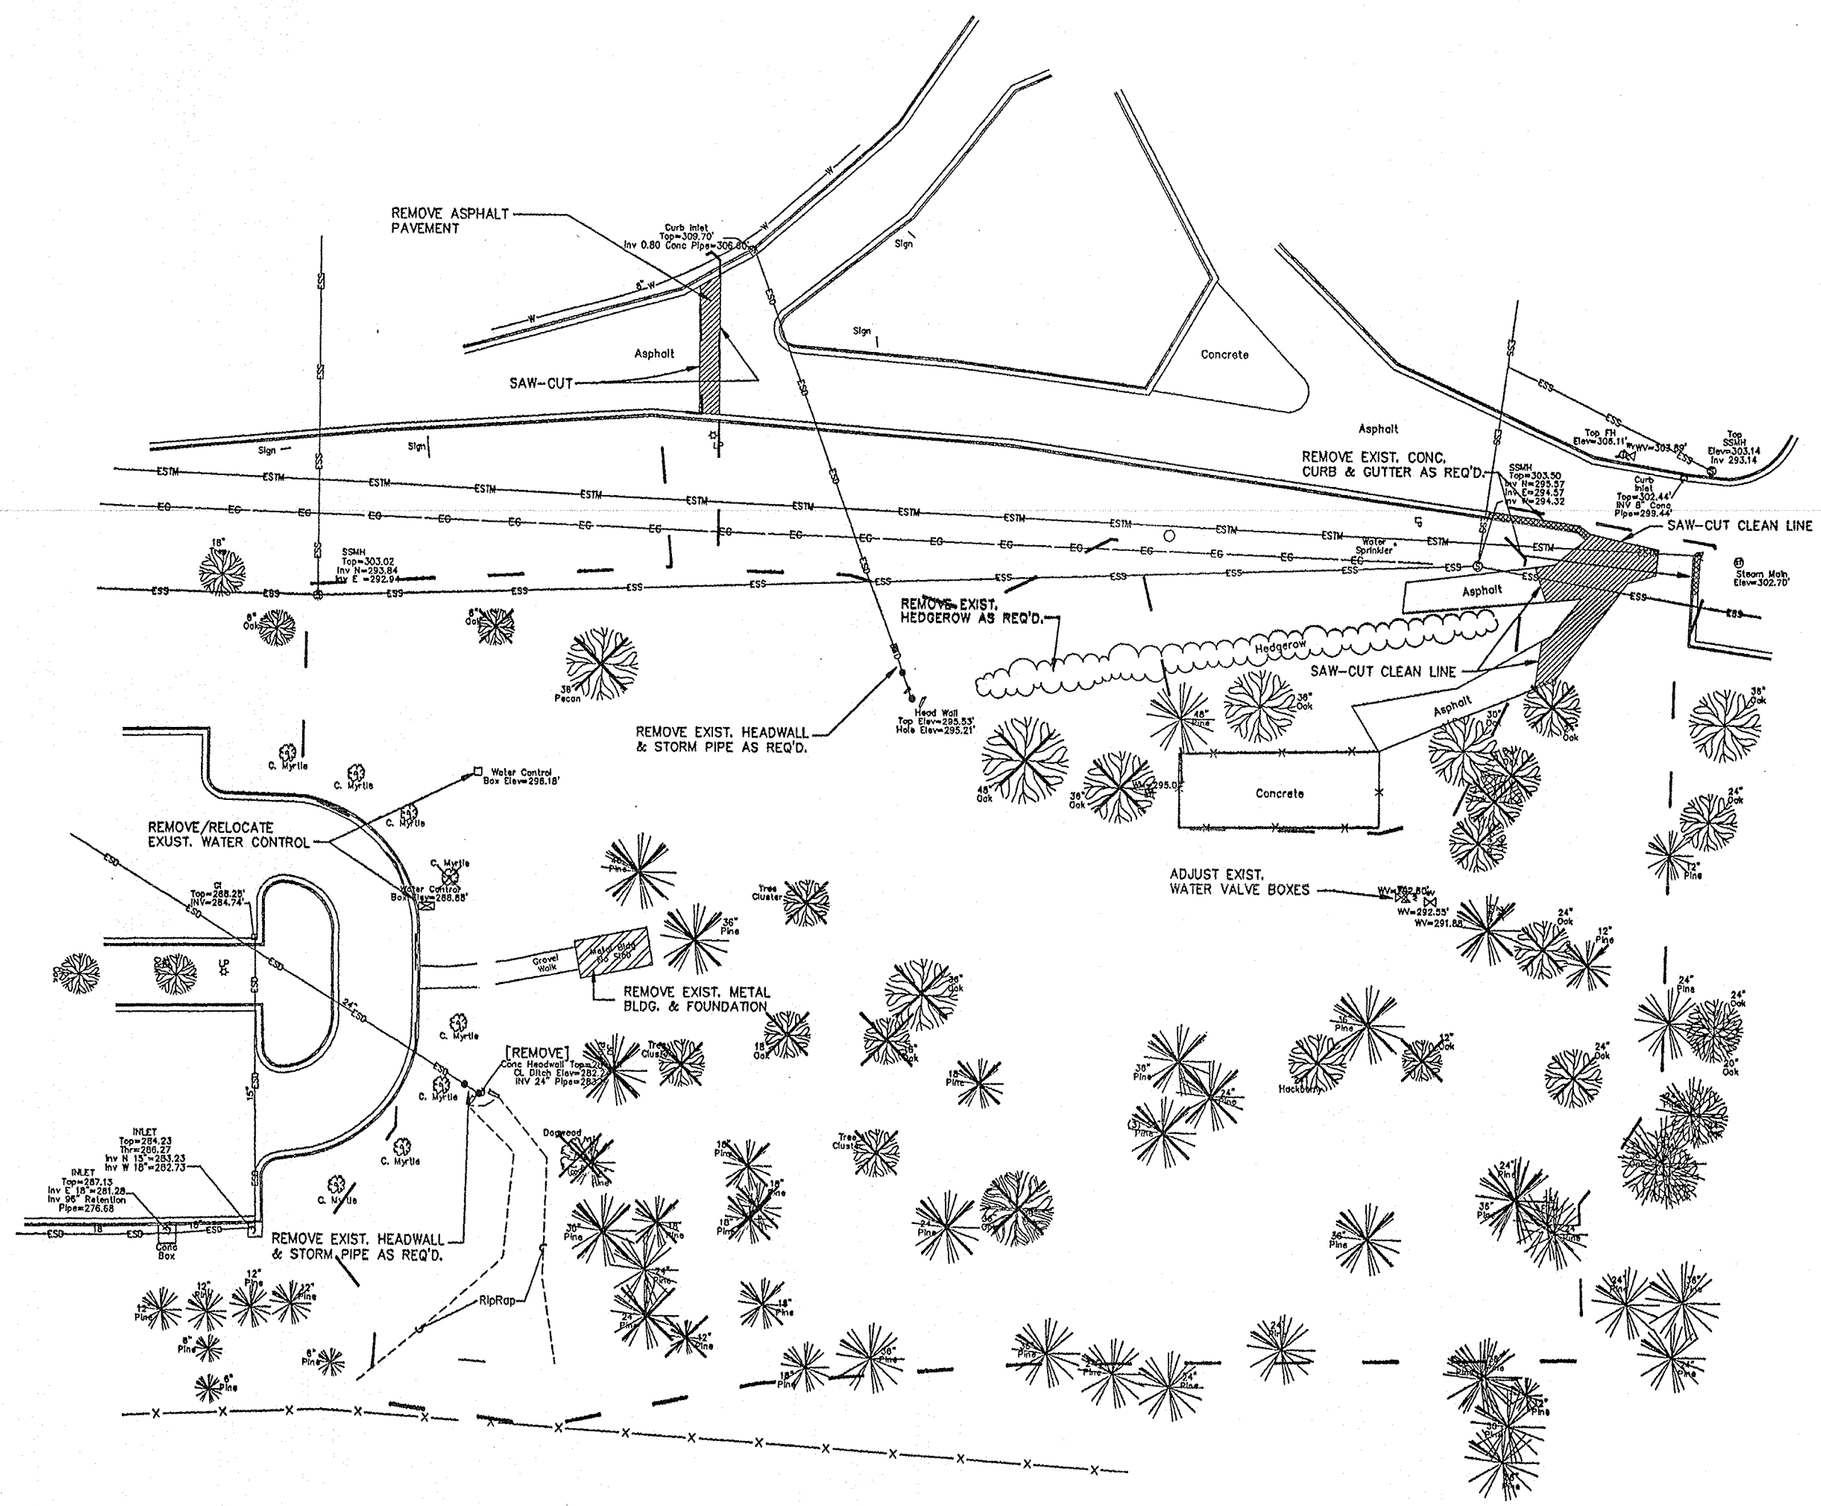

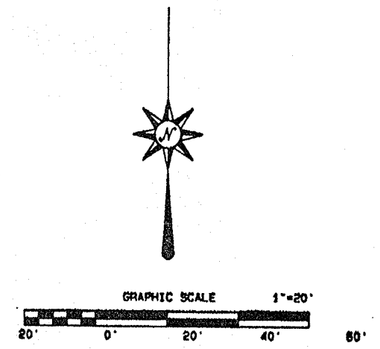

NOTES:
1. SEE SHEET CO-0 FOR ABBREVIATIONS , NOTES AND LEGEND.
2. PROVIDE TEMPORARY CONSTRUCTION ENTRANCE. LOCATE AS DIRECTED BY THE PROJECT ENGINEER. SEE 11/P-7
3. PROVIDE TREE PROTECTION AS REQ'D., SEE 11/P-7

SITE DEMOLITION PLAN

SCALE: 1"=20'

ALABAMA PROFESSIONAL ENGINEER REGISTERED No. 12762 1/23/2003 LAND SURVEYOR O. R. ALLEN

THE EXISTING CONDITIONS INDICATED ON THIS DRAWING WERE OBTAINED FROM A TOPOGRAPHIC SURVEY THAT WAS PERFORMED BY ANOTHER FIRM. THE A/E ASSUMES NO RESPONSIBILITY FOR THE ACCURACY OR COMPLETENESS OF THE INDICATED EXISTING CONDITIONS.

Revisions | Date

wassweiler ARCHITECTS 334 221 9736

VA REGIONAL OFFICE
345 PERRY HILL ROAD
MONTGOMERY, ALABAMA

Approved:
Approved:
Approved:
Approved:

Drawing Title: SITE DEMOLITION PLAN

Project Title: PREFABRICATE METAL STORAGE BUILDING

Date: 1 Jan 2003

Project No: 322VB3034

Building Number | Checked | Drawn: DPF

Location: CENTRAL ALABAMA VETERANS HEALTH CARE SYSTEM/WEST CAMPUS

DRAWING NO. C-2.0

Dwg. _ of _

VA FORM 08-6231A, MAR 1954