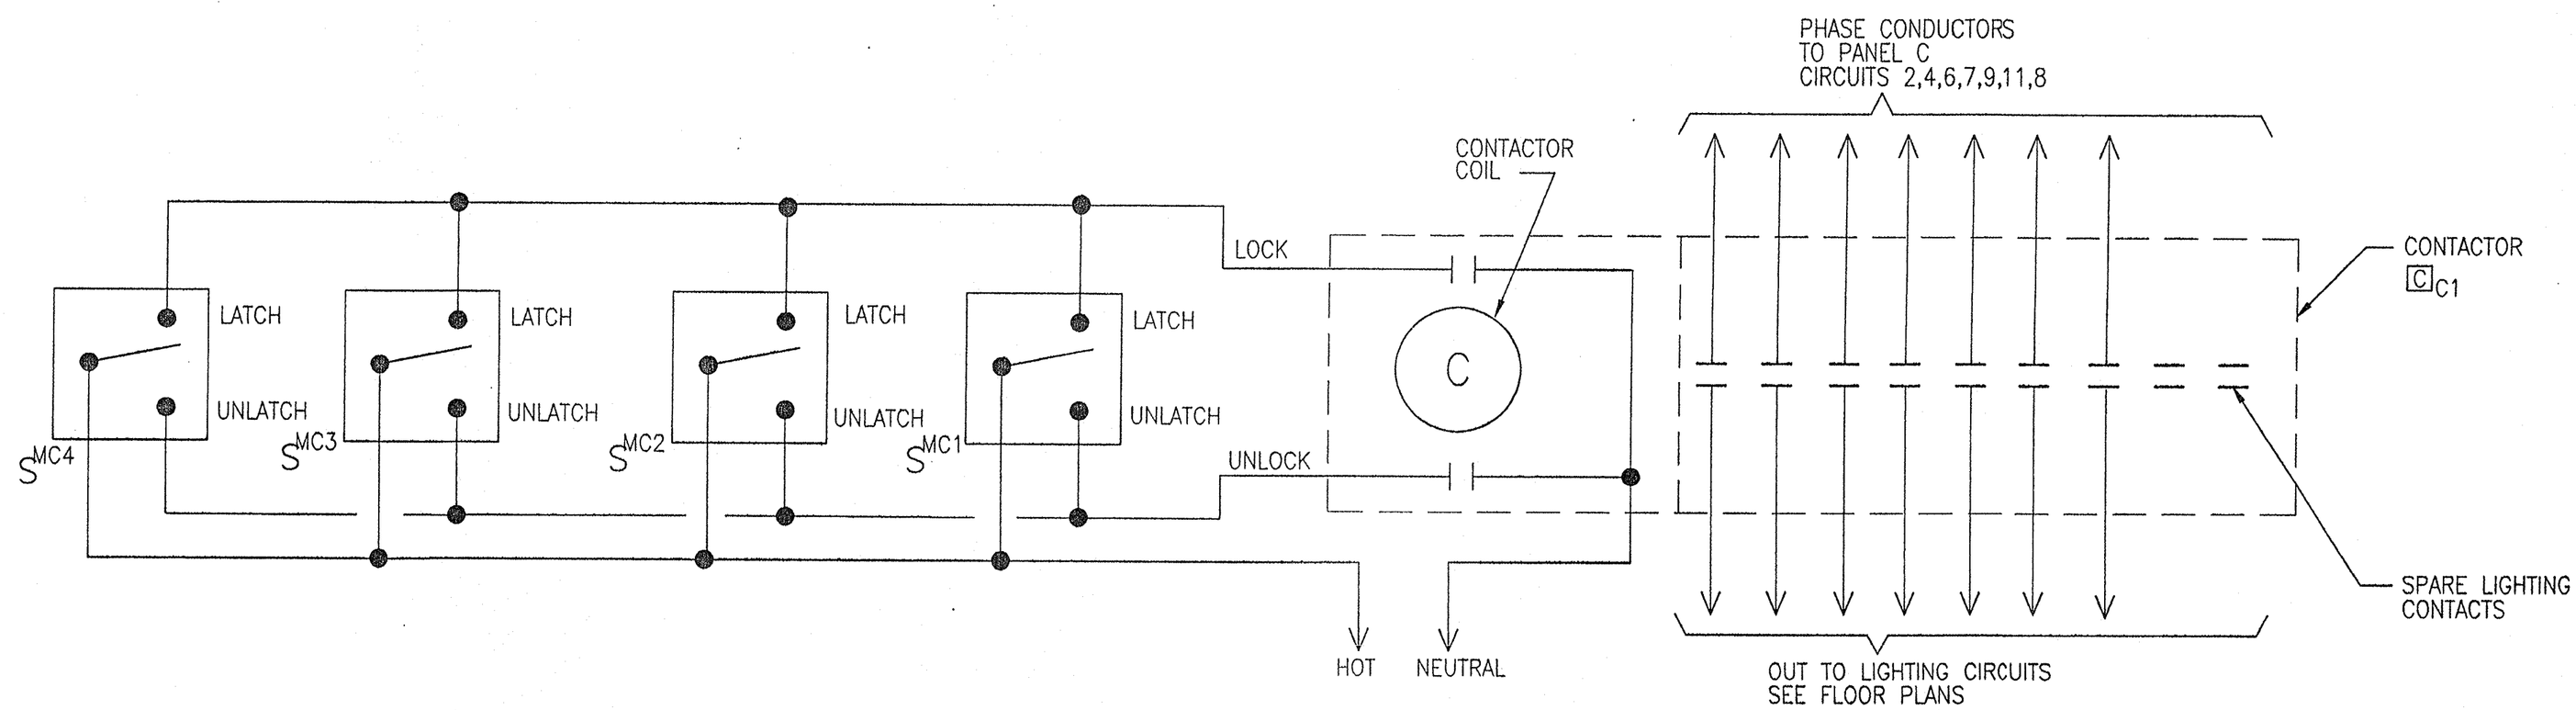

WIRING DIAGRAM

CONTACTOR $\boxed{C}_{C1}$ CONTROL
NOT TO SCALE

LIGHTING CONTACTOR - WIRING DIAGRAM

NO SCALE

LIGHTING CONTACTOR SCHEDULE

CONTACTOR	No. POLES	CONTROL	TYPE OPERATION	COIL VOLTAGE	CONTACT AMPERE	CIRCUITS CONTROL	LOCATION
$\boxed{C}_{C1}$	8	$S_{MC1,2,3,4}$	EOMH	120	30	2,4,6 7,9,11 8	WAREHOUSE

EOMH – ELECTRICALLY OPERATED, MECHANICALLY HELD

LIGHTING CONTACTOR NOTES:

1. MOUNT ALL CONTACTORS IN NEMA I ENCLOSURE.

ALABAMA LICENSED NO. 23103 PROFESSIONAL ENGINEER ERIC GARNER
1/13/2003

Eric Garner Sr.

wassweiler ARCHITECT
334 221 9736

VA REGIONAL OFFICE
345 PERRY HILL ROAD
MONTGOMERY, ALABAMA

Drawing Title: LIGHTING CONTACTOR - WIRING DIAGRAM

Project Title: PREFABRICATE METAL STORAGE BUILDING

Date: 1 Jan 2003

Project No.: 322VB3034

Building Number: ---

Checked: ---

Drawn: MGB

Location: CENTRAL ALABAMA VETERANS HEALTH CARE SYSTEM/WEST CAMPUS

DRAWING NO.: E-2.3

Dwg. - of -

Revisions | Date

VA FORM 06-6231A, MAR 1964

P:\2002-027.des\EL\027e0203.dwg, (0.5|1), 01/17/03 at 09:48:25 by burtnett